


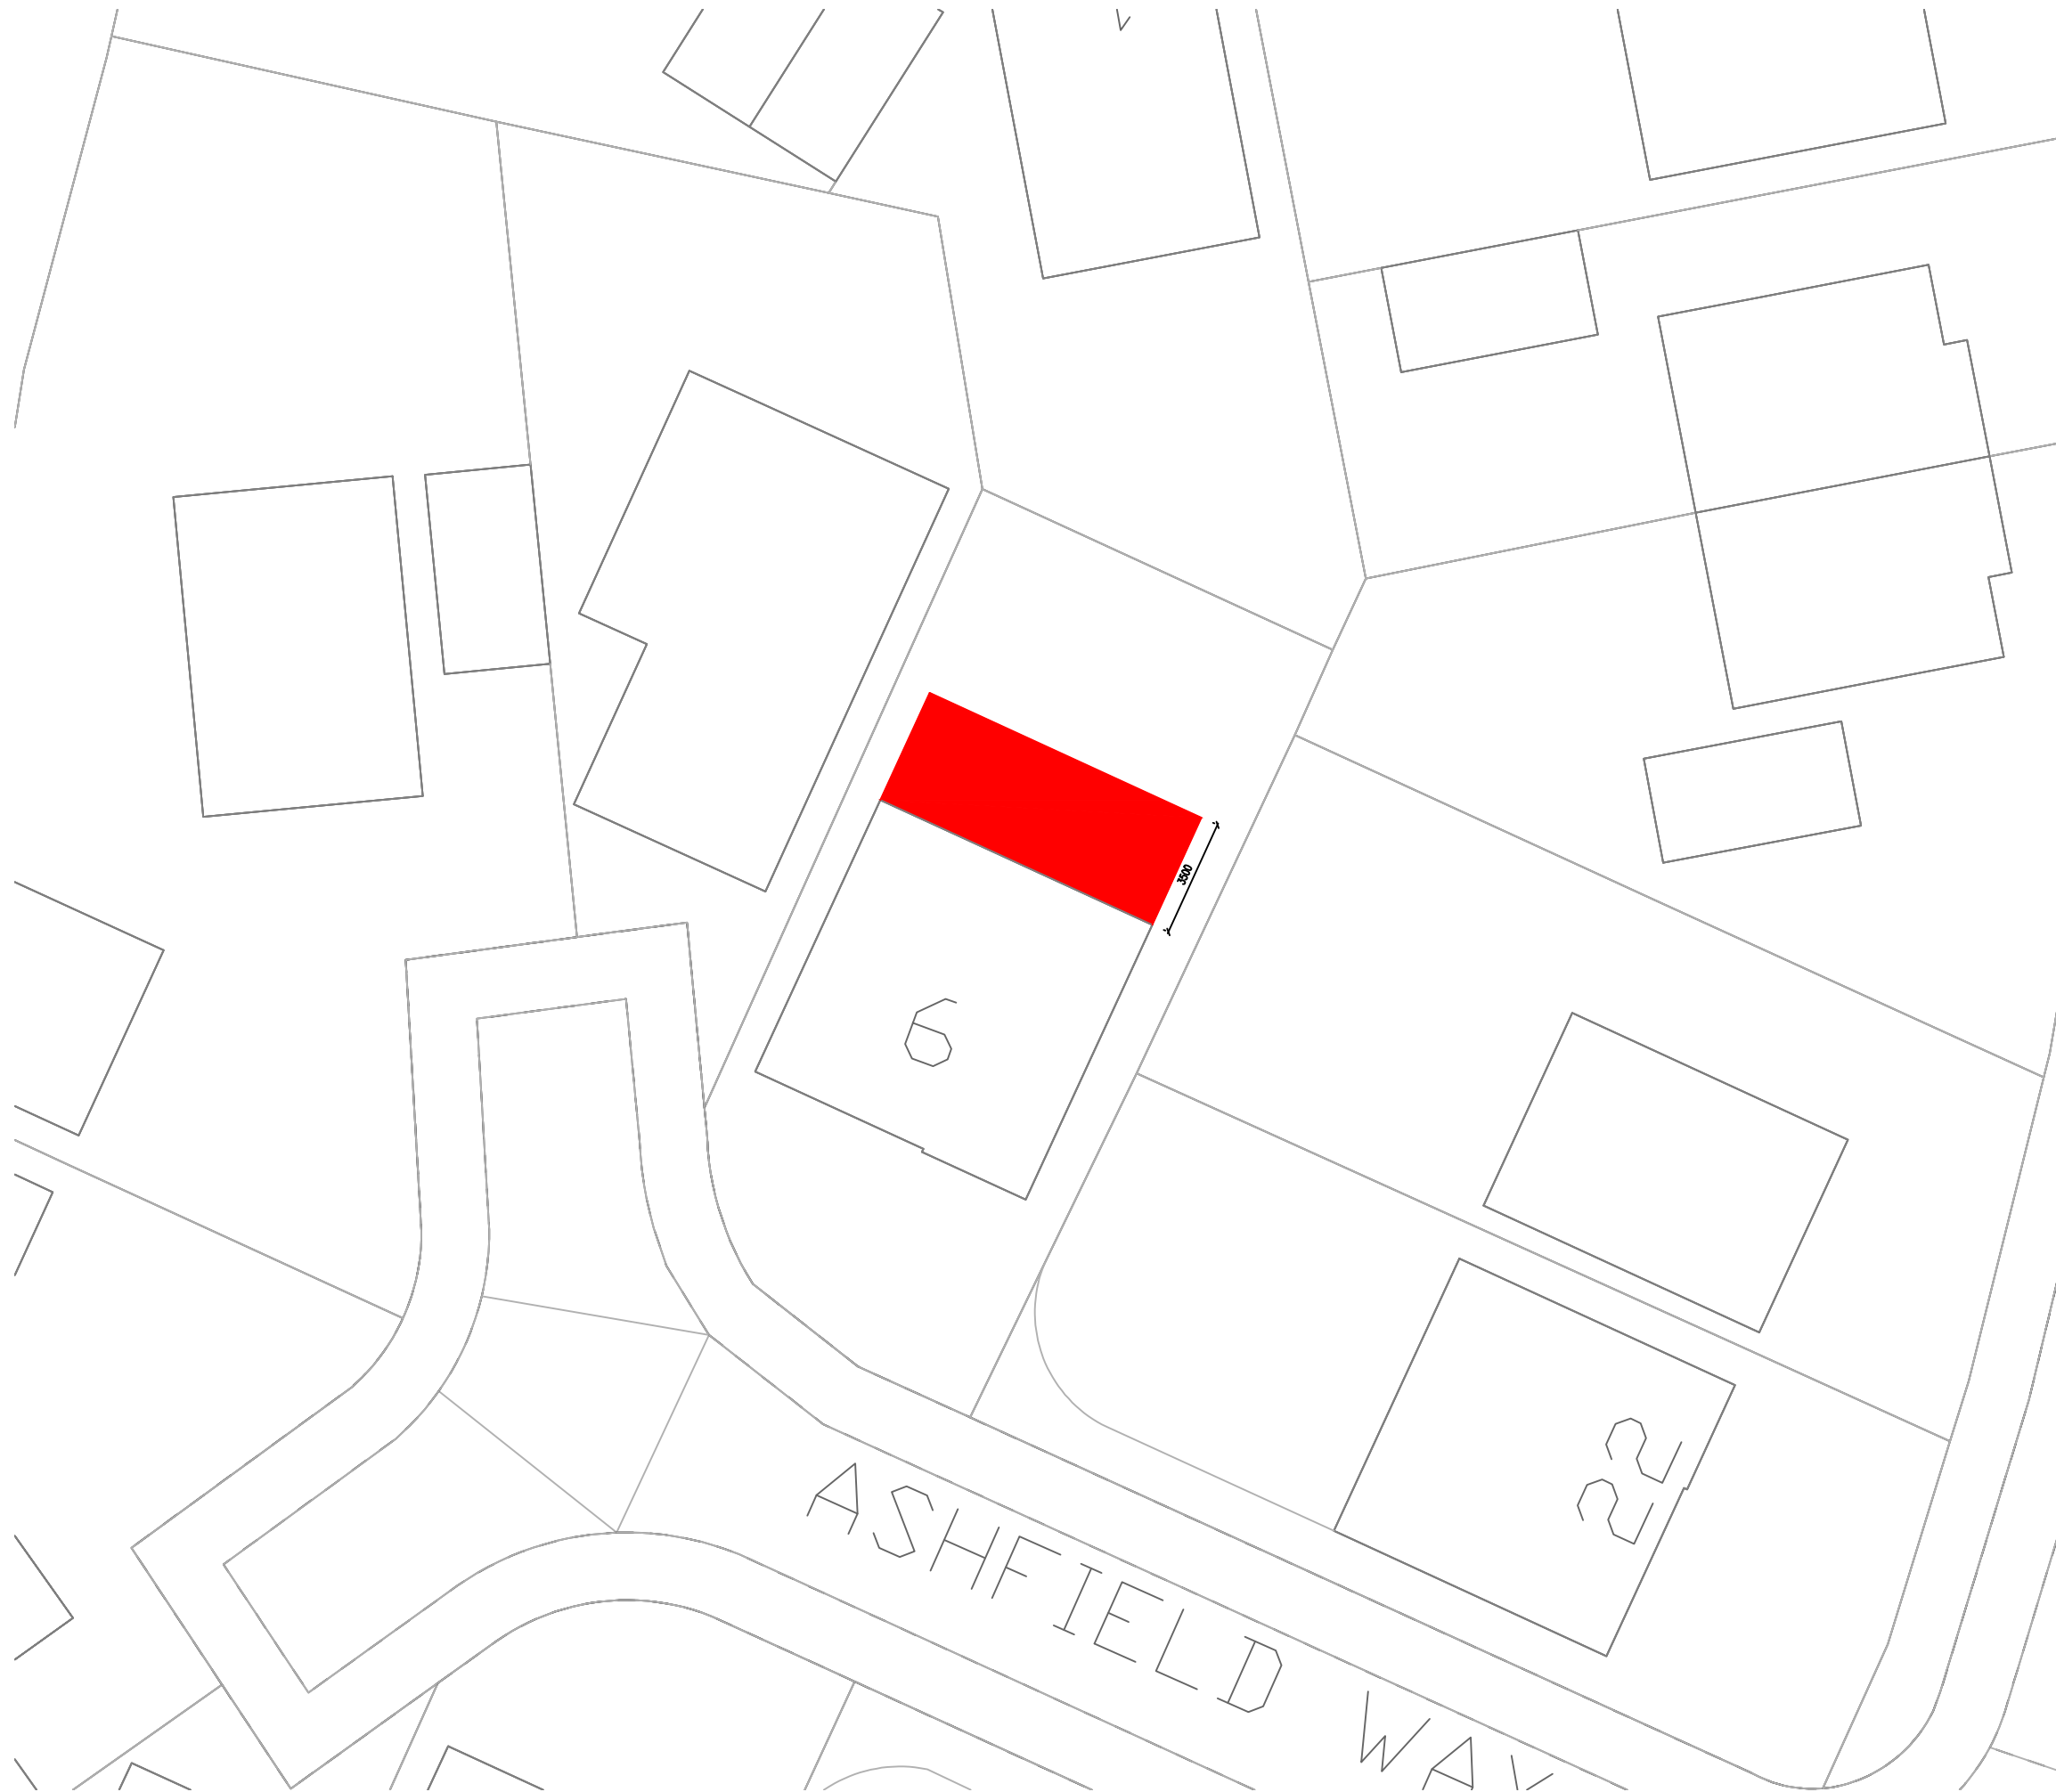


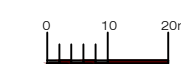

Proposed Block Plan Scale 1:200

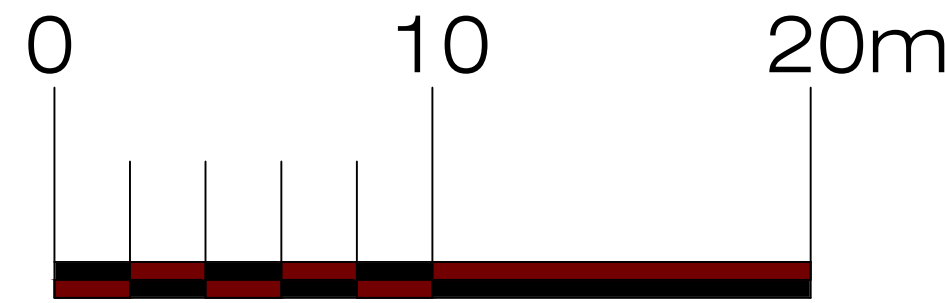

Location Plan Scale 1:1250

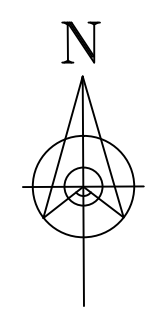

© Crown Copyright and  
database rights 2022 OS  
100047474

|                                      |       |      |                            |       |
|--------------------------------------|-------|------|----------------------------|-------|
| Address<br>6 Ashfield Way, L14       |       |      |                            |       |
| Drawing title<br>Site Location Plans |       |      |                            |       |
| Chkd                                 | Appvd | date | scale<br>1:1250/1:200 @ A2 | drawn |
| DRAWING No. 003                      |       |      |                            | rev   |