


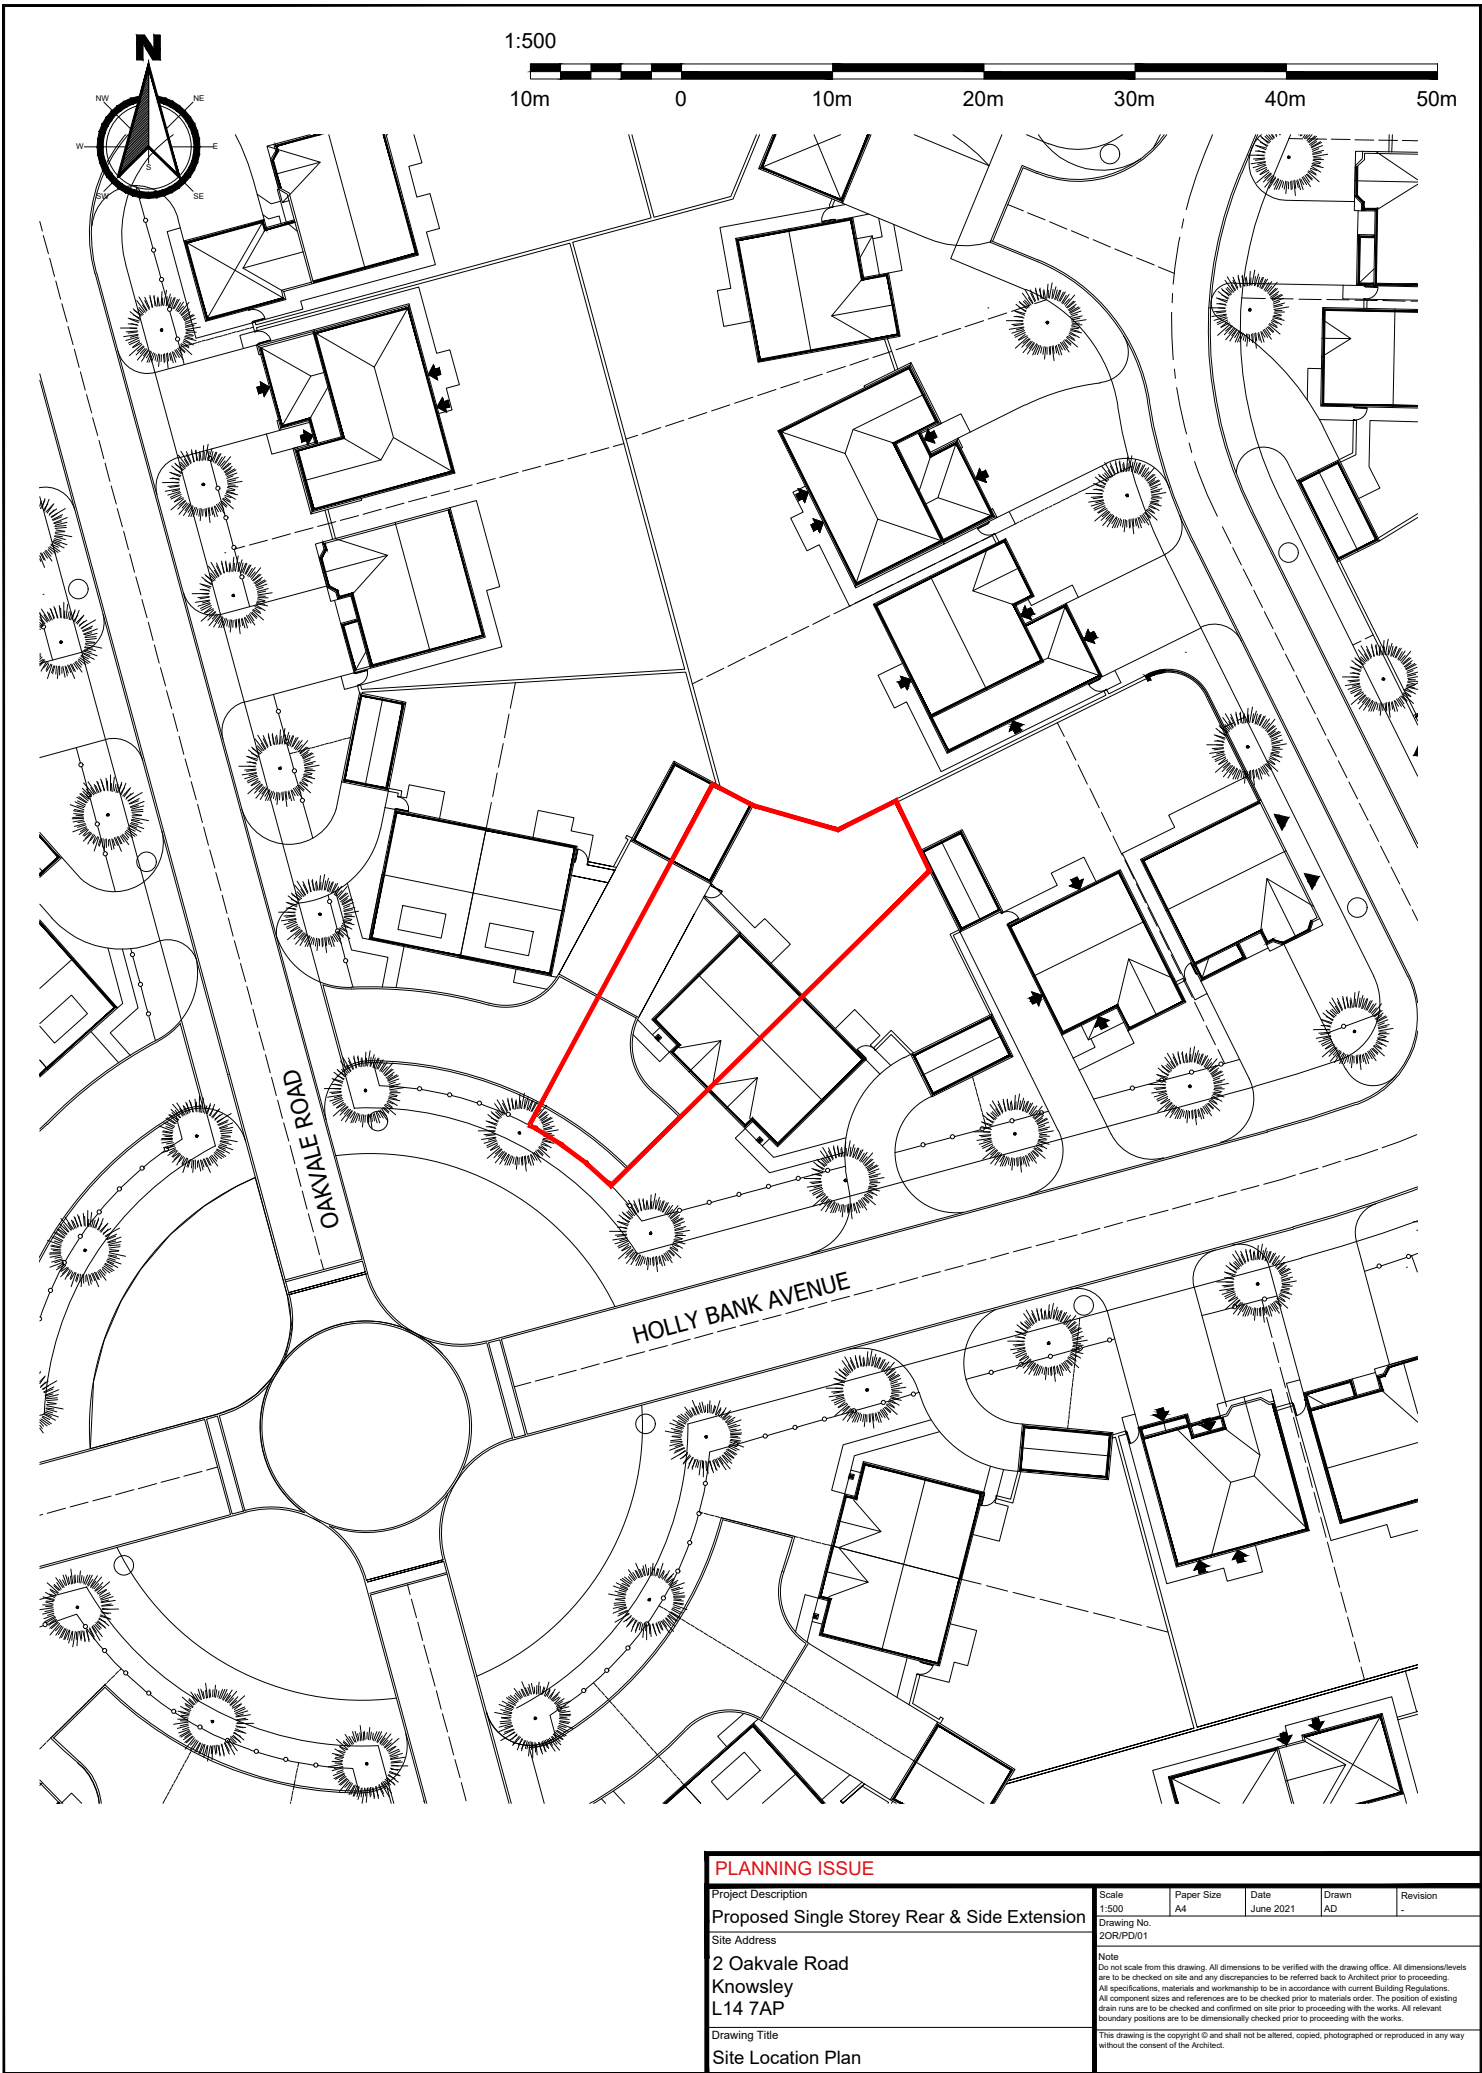

PLANNING ISSUE					
Project Description		Scale	Paper Size	Date	Drawn
Proposed Single Storey Rear & Side Extension		1:500	A4	June 2021	AD
Drawing No.		Revision			
20R/PD/01		-			
Site Address		Note			
2 Oakvale Road		Do not scale from this drawing. All dimensions to be verified with the drawing office. All dimensions/levels are to be checked on site and any discrepancies to be referred back to Architect prior to proceeding.			
Knowsley		All specifications, materials and workmanship to be in accordance with current Building Regulations.			
L14 7AP		All component sizes and references are to be checked prior to materials order. The position of existing drain runs are to be checked and confirmed on site prior to proceeding with the works. All relevant boundary positions are to be dimensionally checked prior to proceeding with the works.			
Drawing Title		This drawing is the copyright of and shall not be altered, copied, photographed or reproduced in any way without the consent of the Architect.			
Site Location Plan					