
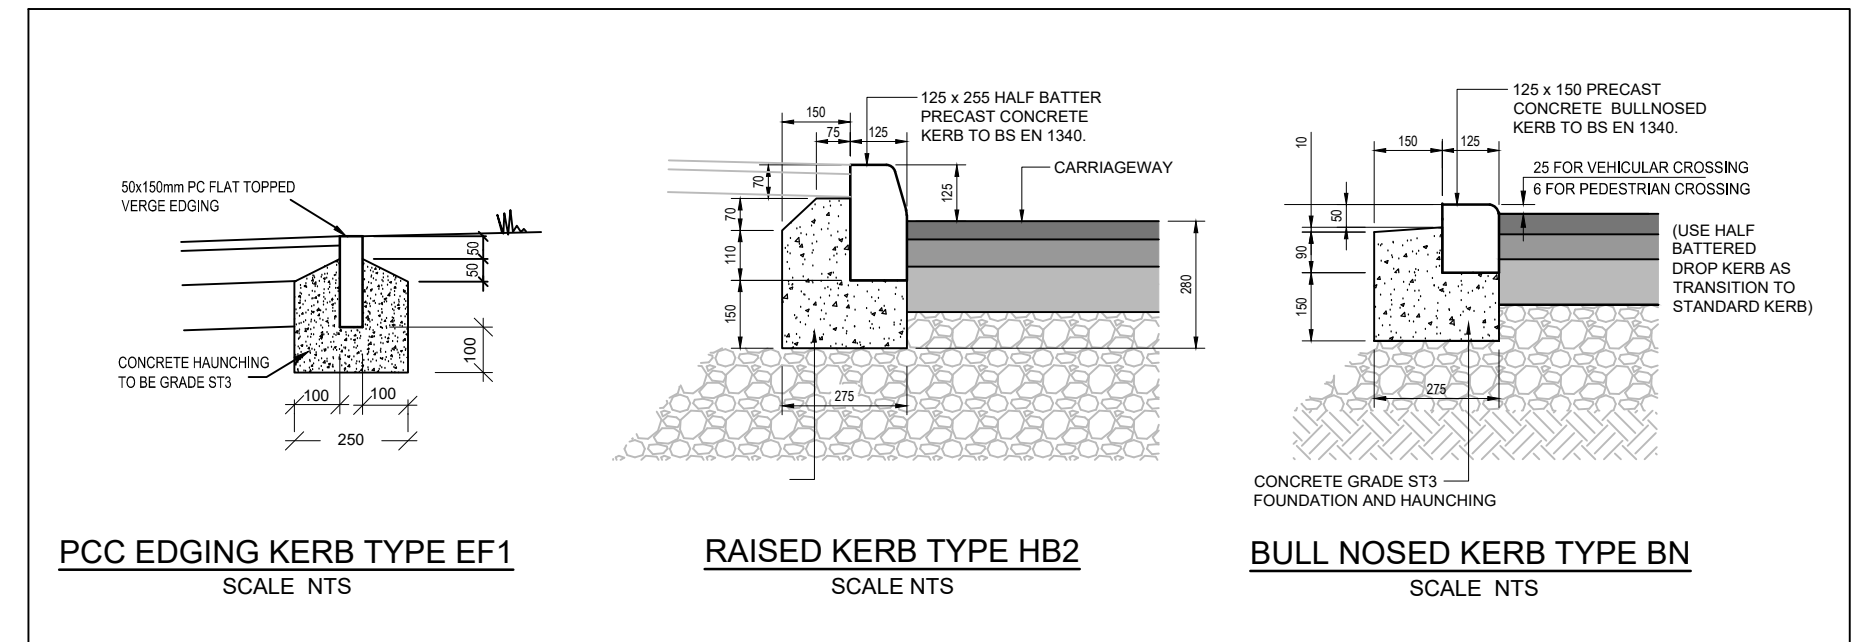
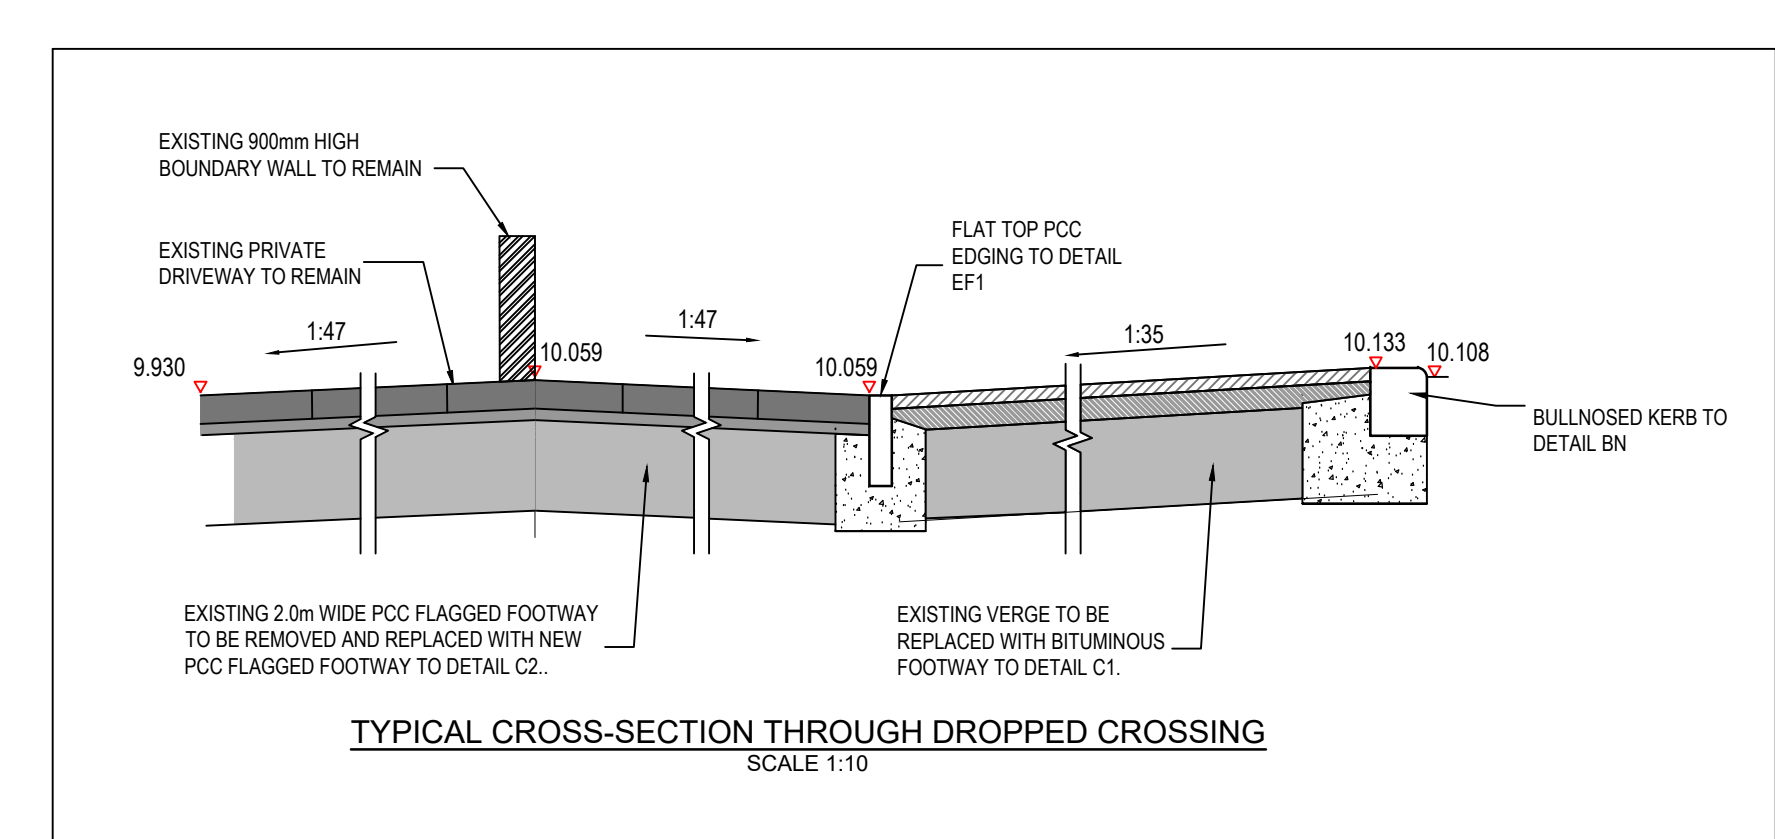


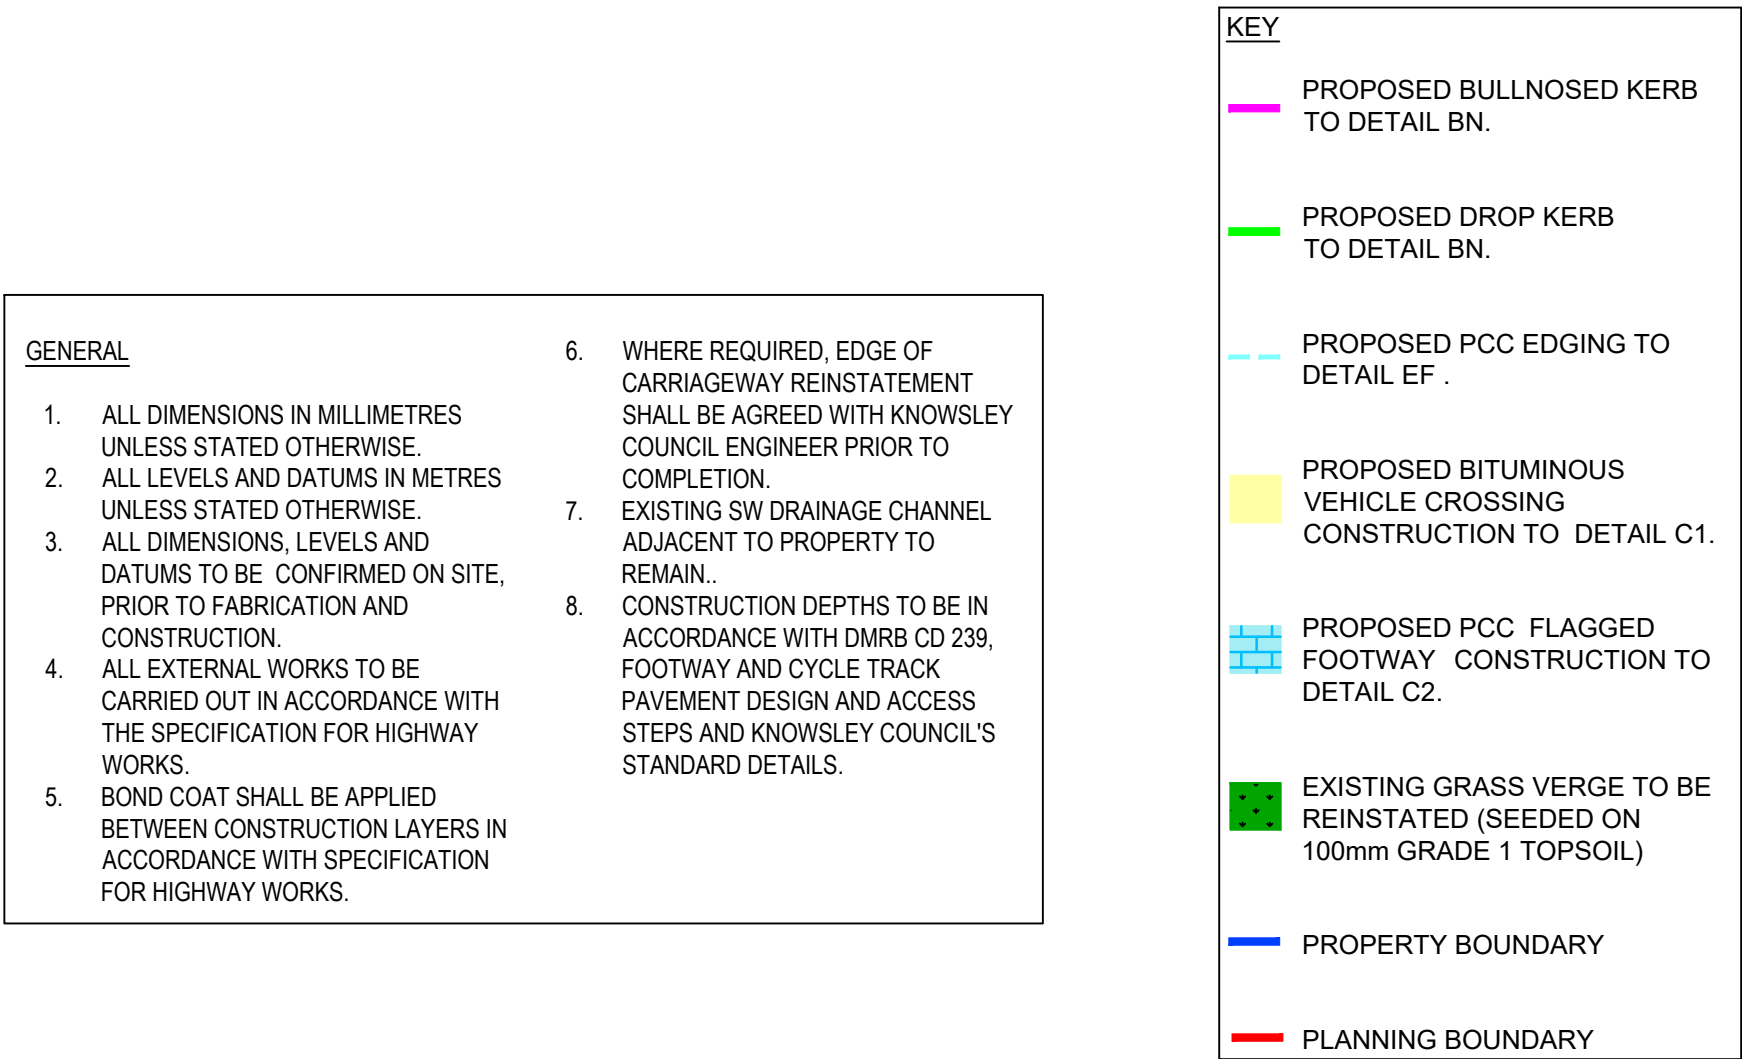

REV	DESCRIPTION	DRAWN	INITIALS	DATE	Dwg STATUS	CHECKED BY	DATE
P01	ISSUED FOR INFORMATION	CIVIL 3D	KB	02/05/26	Planning	KB	02/05/26
P02	SCALE BAR ADDED, REDLINE BOUNDARY AMENDED. ISSUED FOR INFORMATION	CIVIL 3D	KB	16/05/26	Planning	KB	16/05/26
P03	BOUNDARIES AMENDED AS REQUESTED BY HIGHWAYS. ISSUED FOR INFORMATION	CIVIL 3D	KB	13/07/26	Planning	KB	13/07/26

KGB Infrastructure
North Mersey Business Centre
Woodward Road
Knowsley Industrial Park
Kirkby, Liverpool
L33 7UY

Tel: 0151 547 2508
Mobile: 07808 162 303
email: kgbinfrastructure@btinternet.com

JOB TITLE 211 WHITEFIELD DRIVE, KIRKBY		CLIENT AMY WOCKENFORTH	
DRAWING TITLE PROPOSED DROPPED KERB GENERAL ARRANGEMENT PLAN			
SCALE 1:50 @ A1	DRAWN BY KB	DATE 02/05/2026	DRAWING No. D264-KGB-00-XX-DR-D-0100
			REVISION P03