


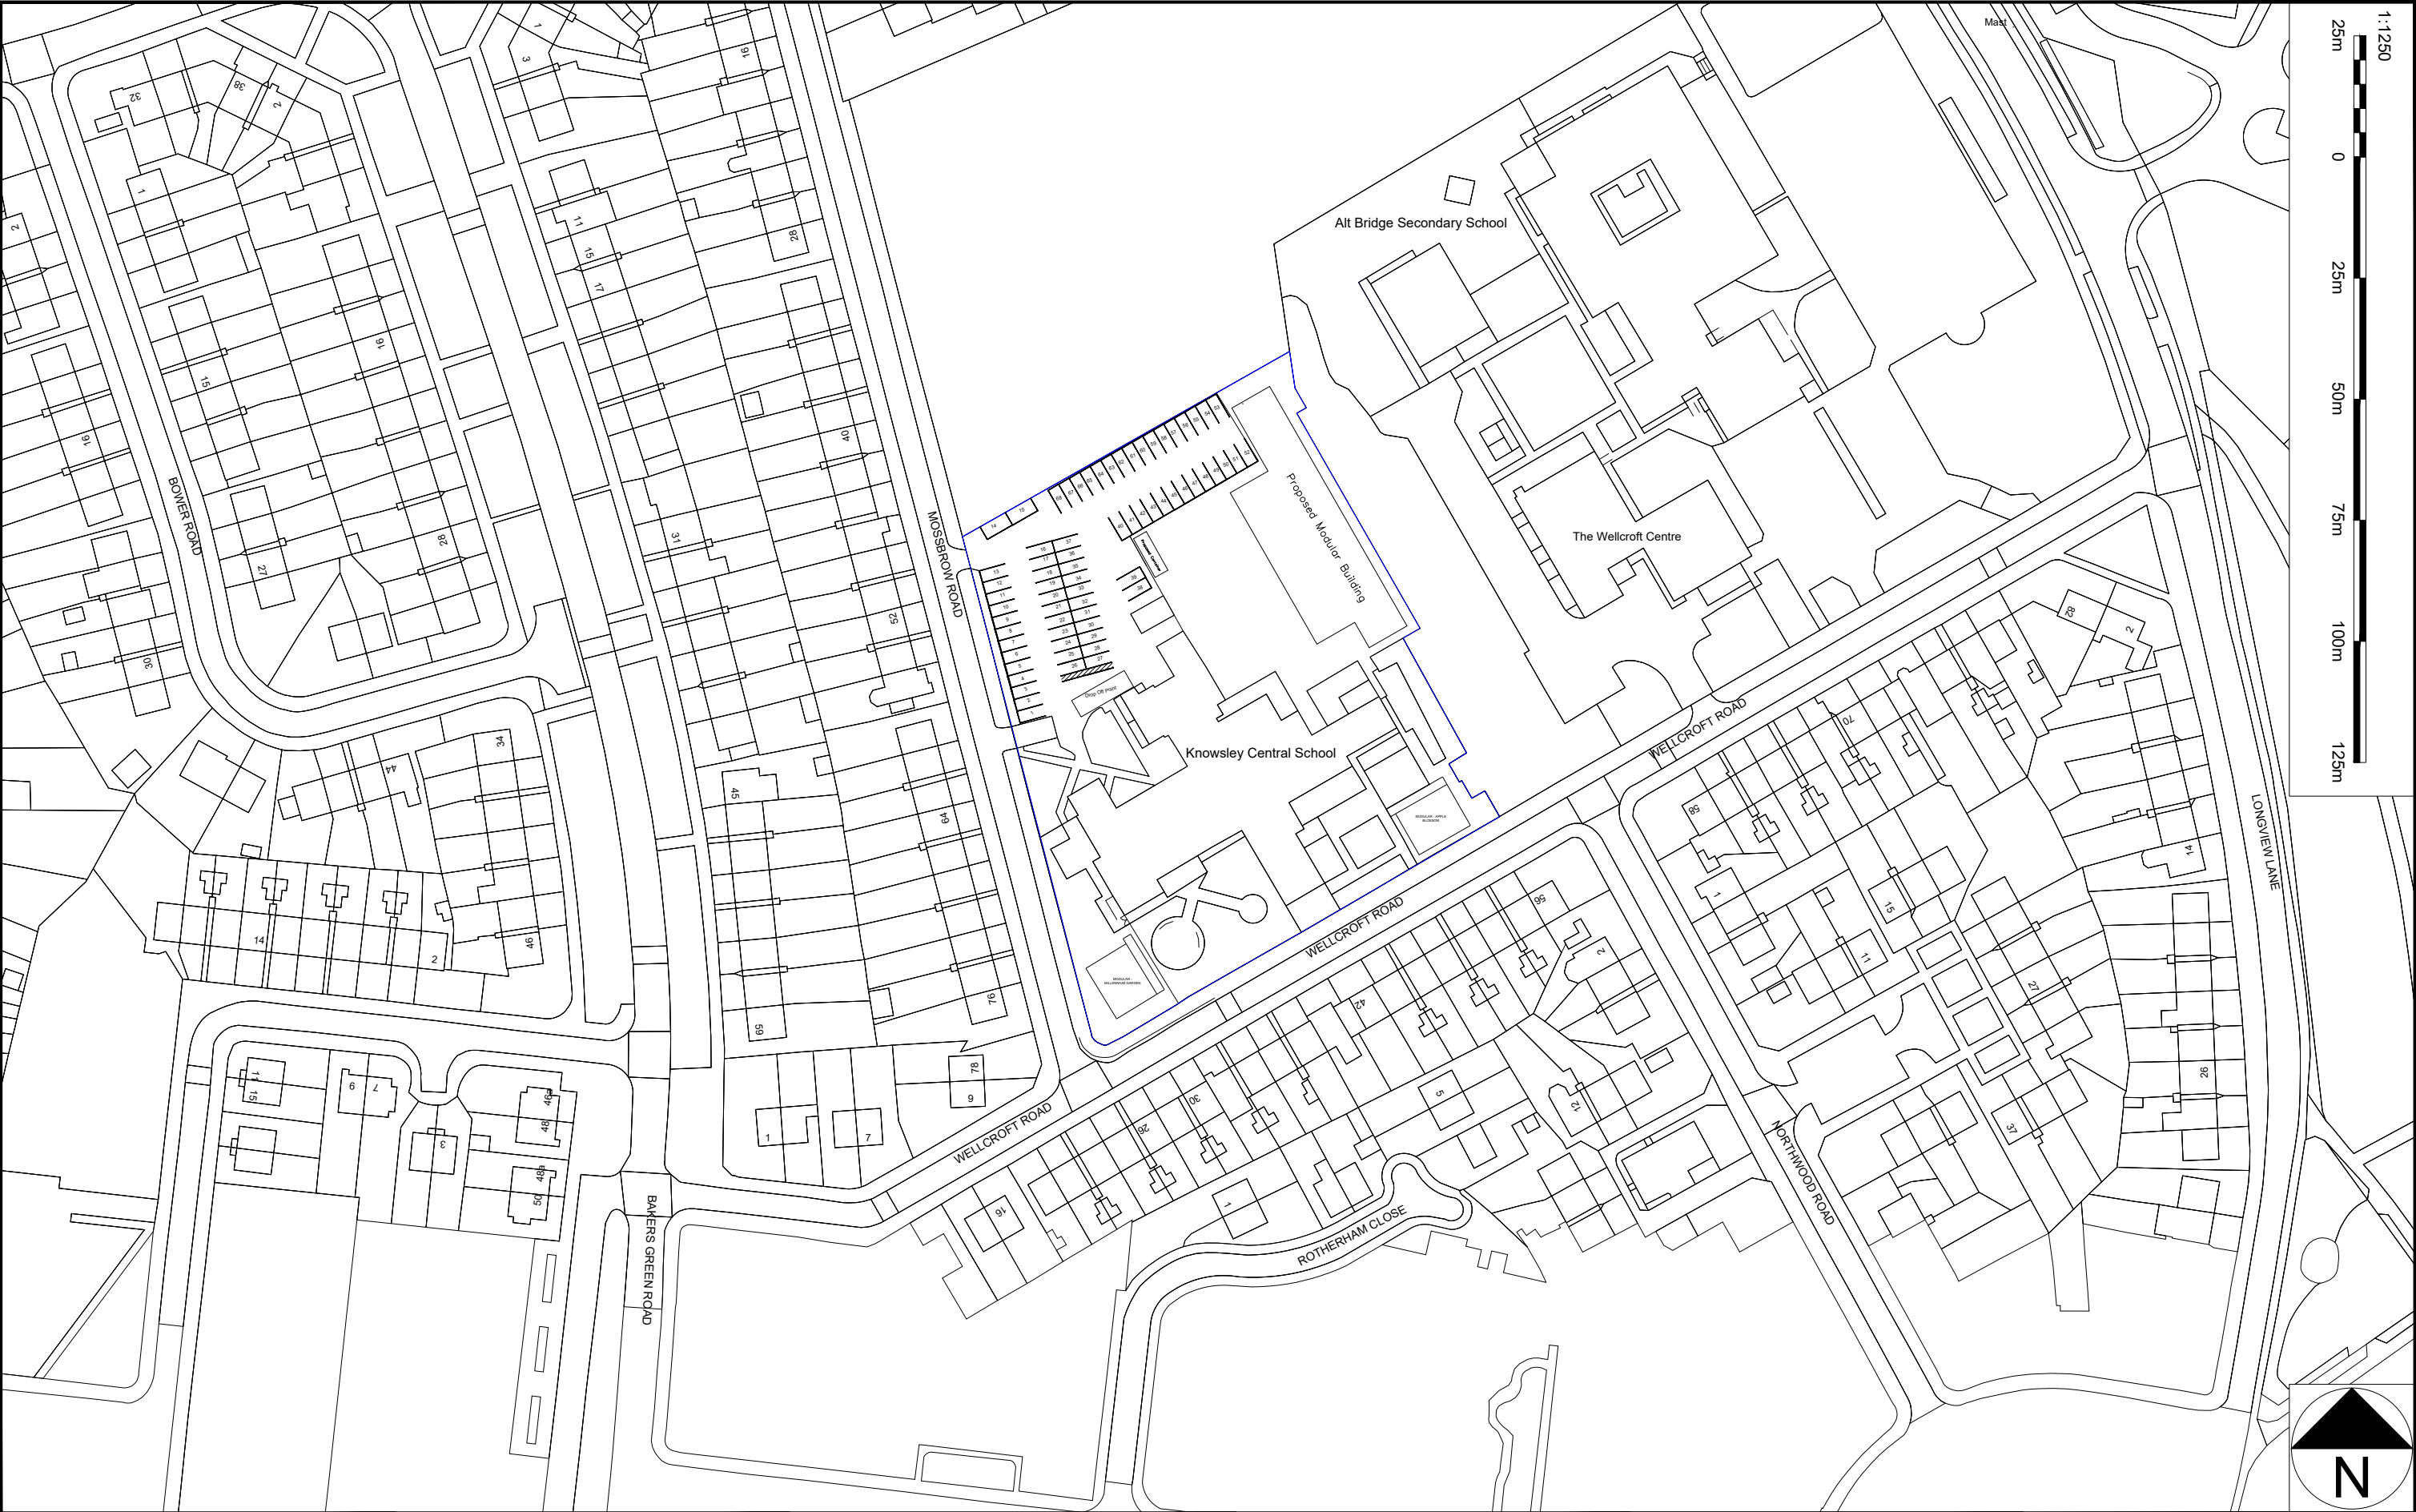

 <i>Knowsley Council</i>	Knowsley Metropolitan Borough Council	NOTES.	REV	DATE	BY	DESCRIPTION	APPROVAL.				TITLE					
	Knowsley Central Support						DRAWING ISSUE STATUS				Prior Approval Proposed Site Plan					
							REV	DATE	BY	DESCRIPTION	SCALE	CONTRACT		DRAWING	REV	
							A1				1:1250					
											DRAWN	DATE		KC MODULAR 166.26 (2)	2.2	A1
											L.M	16/06/2026				