


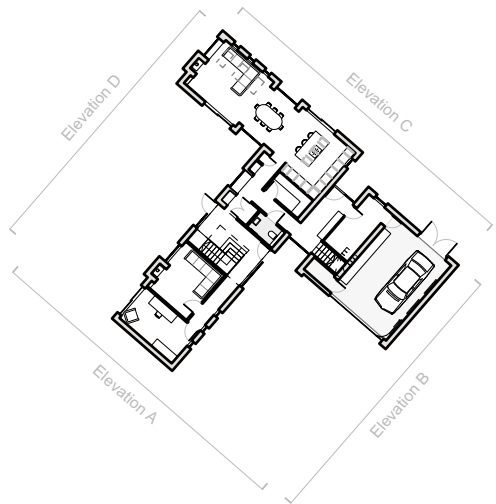

PROPOSED MATERIAL SPECIFICATION

1 - Red Multi Facing Brickwork

Wienerberger Olde Cheshire Red Multi
(or equal and approved)

2 - Aluminium Windows and Doors

IdealCombi - Jet Black RAL 9005
(or equal and approved)

3 - Roof Tiles

Cedral Rivendale - Cromleigh Graphite
(or equal and approved)

4 - Rainwater Goods

Galvanised aluminium rainwater goods and Rise
and Fall brackets
(or equal and approved)

5 - Timber Cladding / Garage Door


Iroko
(or equal and approved)

6 - Sky Lights

Velux Conservation Centre Pivot - Black
(or equal and approved)

7 - Standing Seam Cladding

Aluminium standing seam cladding and fascias
- Grey / Black
(or equal and approved)

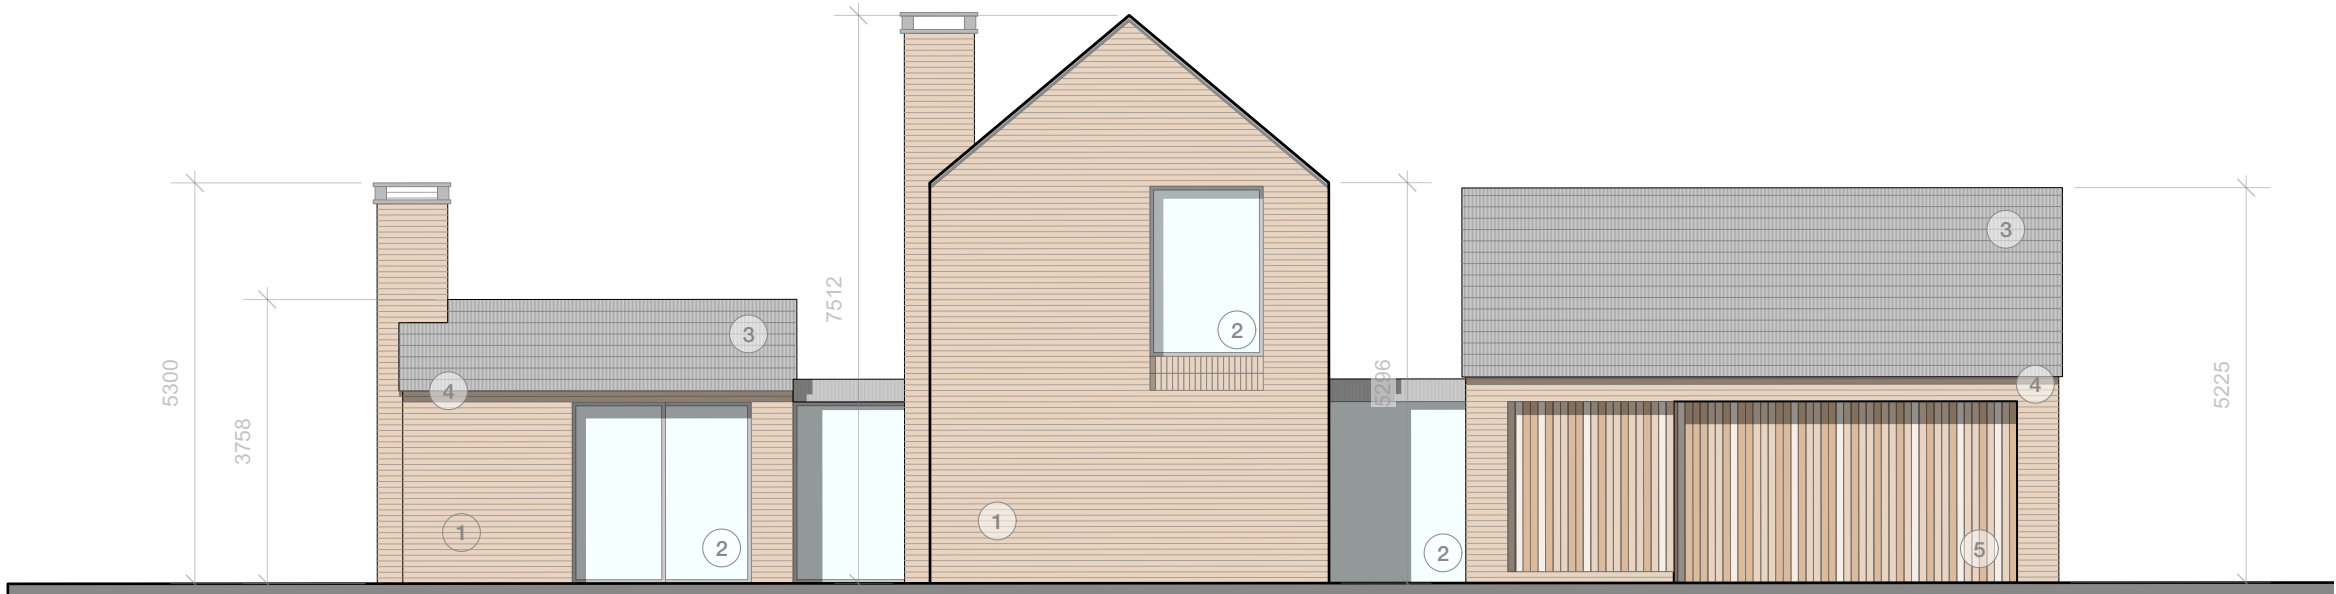

Elevation A




Elevation B

Drawing Title: Proposed Elevations A and B
Date: 05.05.2022
Drawing no: 1305-210
Scale: 1:100 @ A3
Drawn: HB

revision: B
revision notes: A

B 30/06/2022 Building heights and material key added
A 10/06/2022 Planning

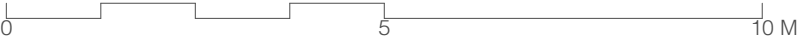

DK-Architects

26 Old Haymarket
Liverpool
L1 6ER
0151 231 1209 T
mail@dk-architects.com E
www.dk-architects.com W