



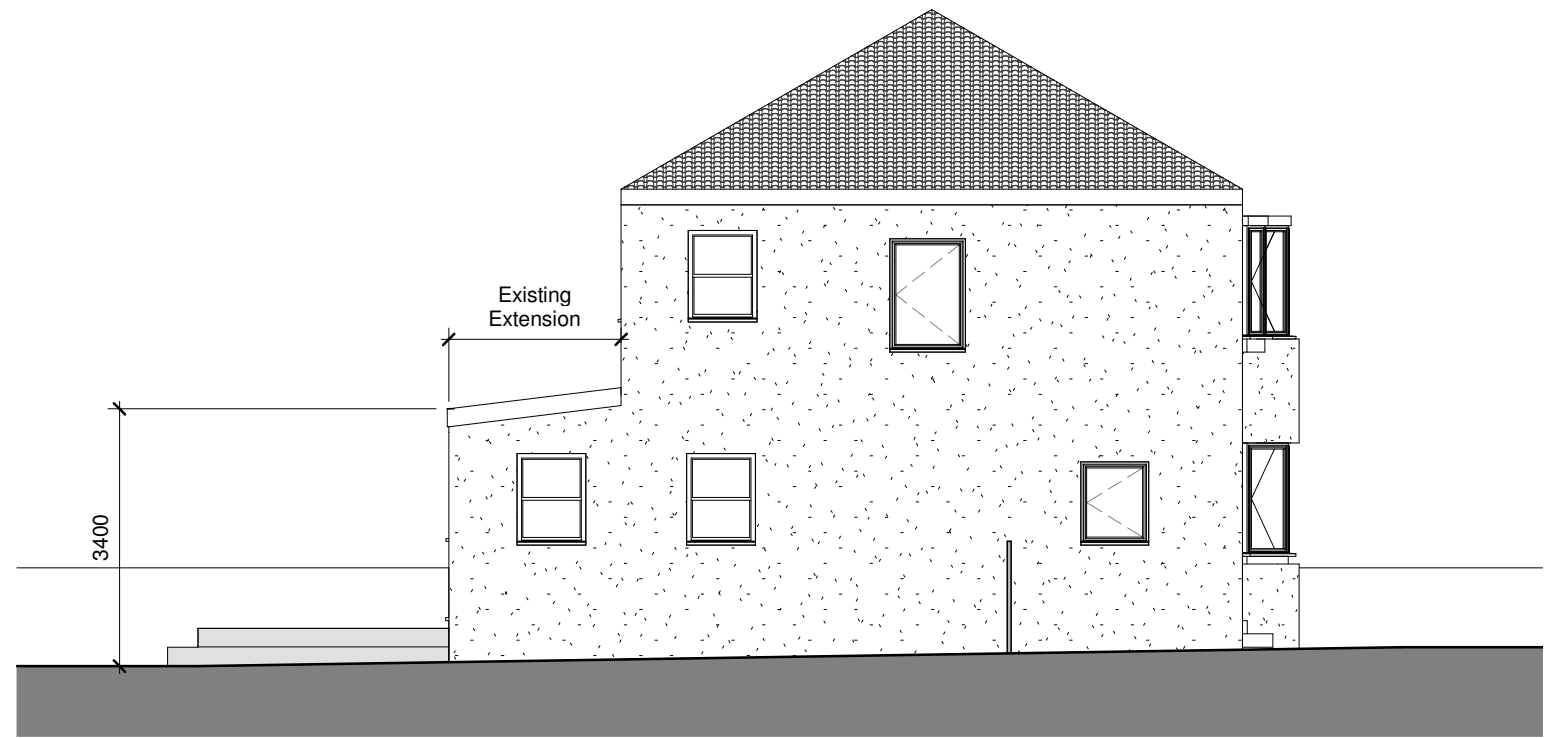

Current Side Elevation

SCALE 1 : 100

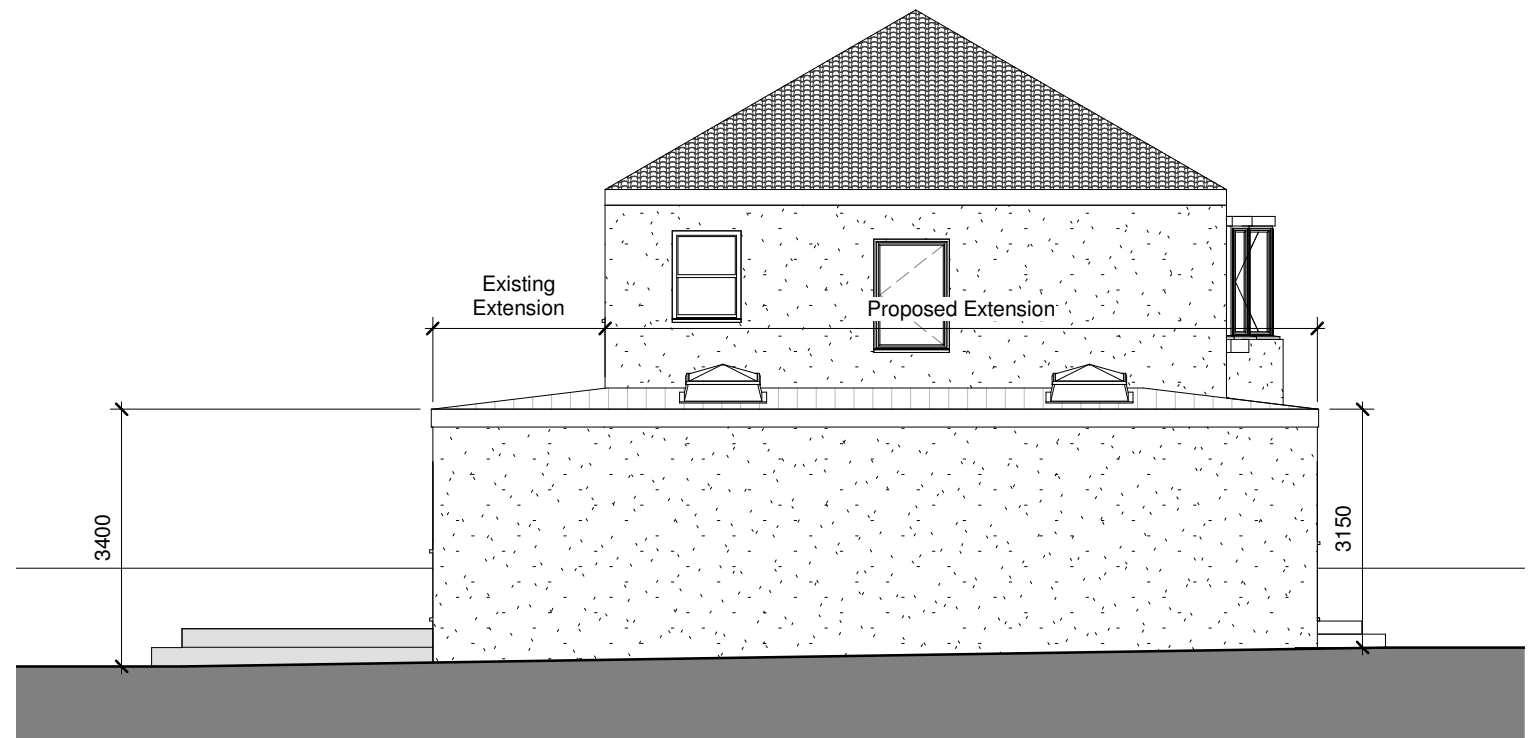

Proposed Side Elevation

SCALE 1 : 100



PROJECT :	CLIENT:	DRAWING NUMBER:	SHEET :	DRAWING STATUS:	SCALE (@ A3)	DRAWN BY :	DATE :	REV
39 Swanside Road	JON BLEASDALE	A104	Side Elevations	PLANNING	1 : 100	-	26.01.2021	