
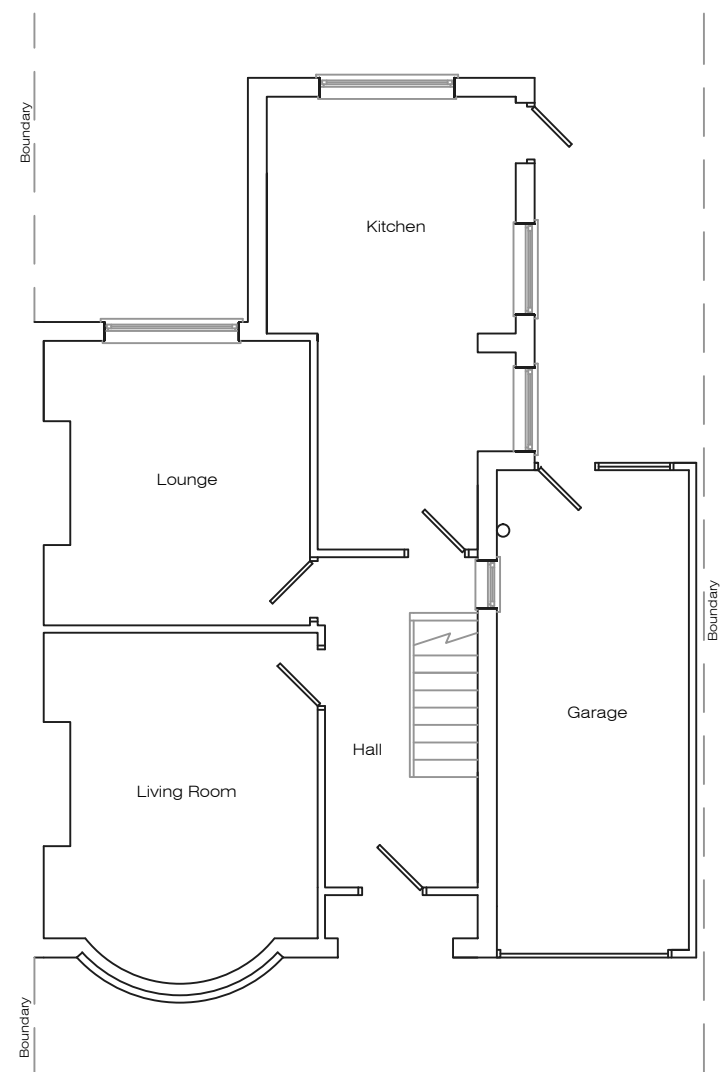


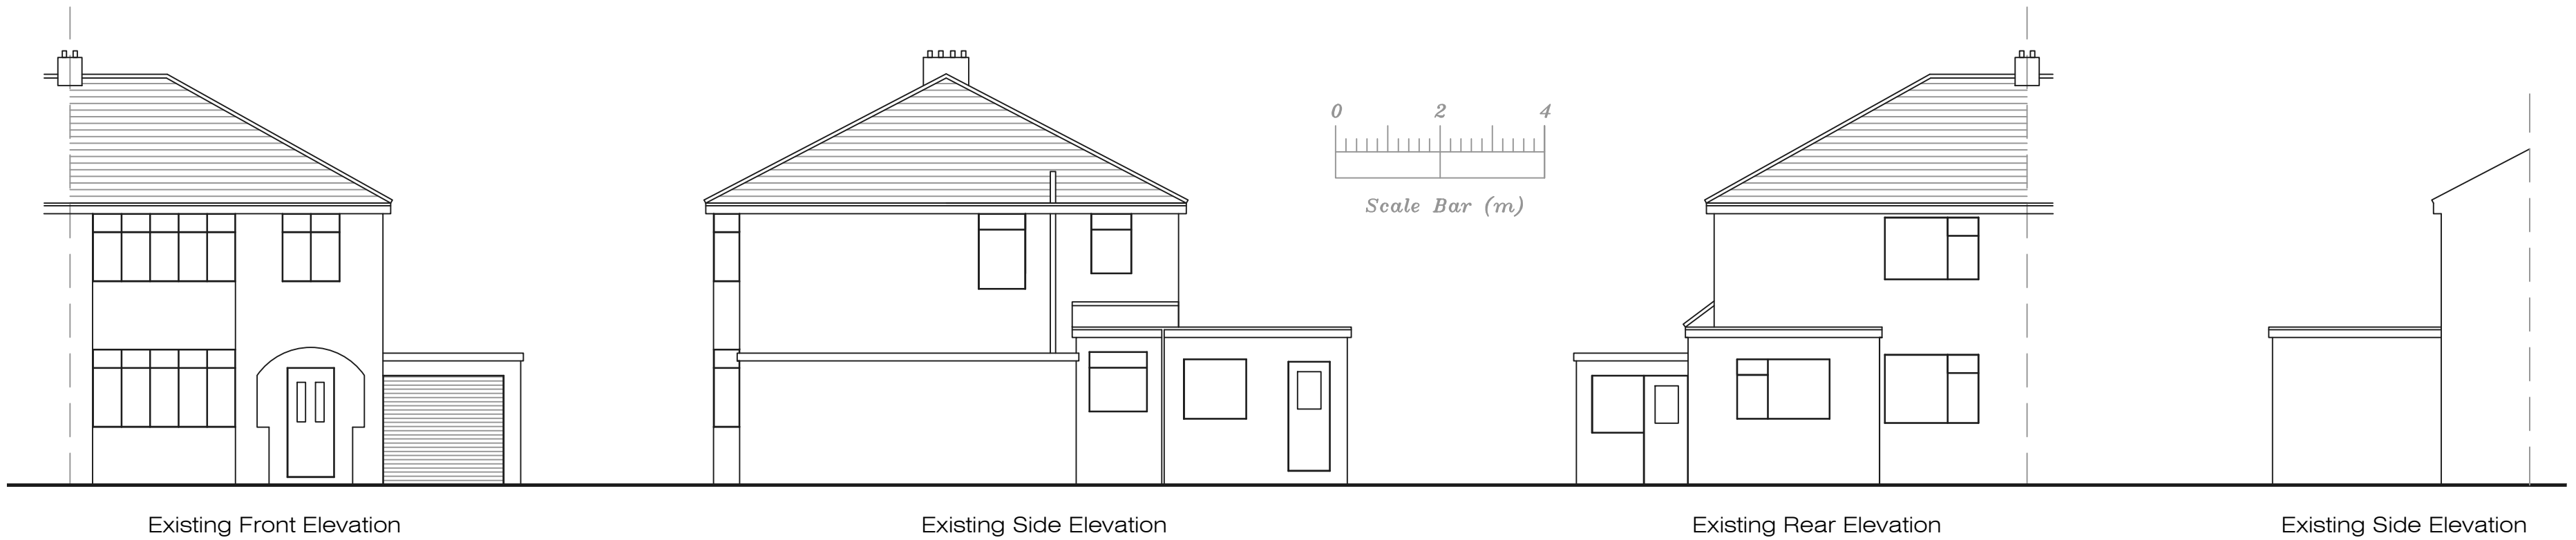

Address 18 Sundale Ave, L35				
Job Title Single storey extension works with conversion of garage				
Drawing title Existing Plans				
Chkd	Appvd	date Aug '23	scale 1:100 @ A2	Dwg No. 001