


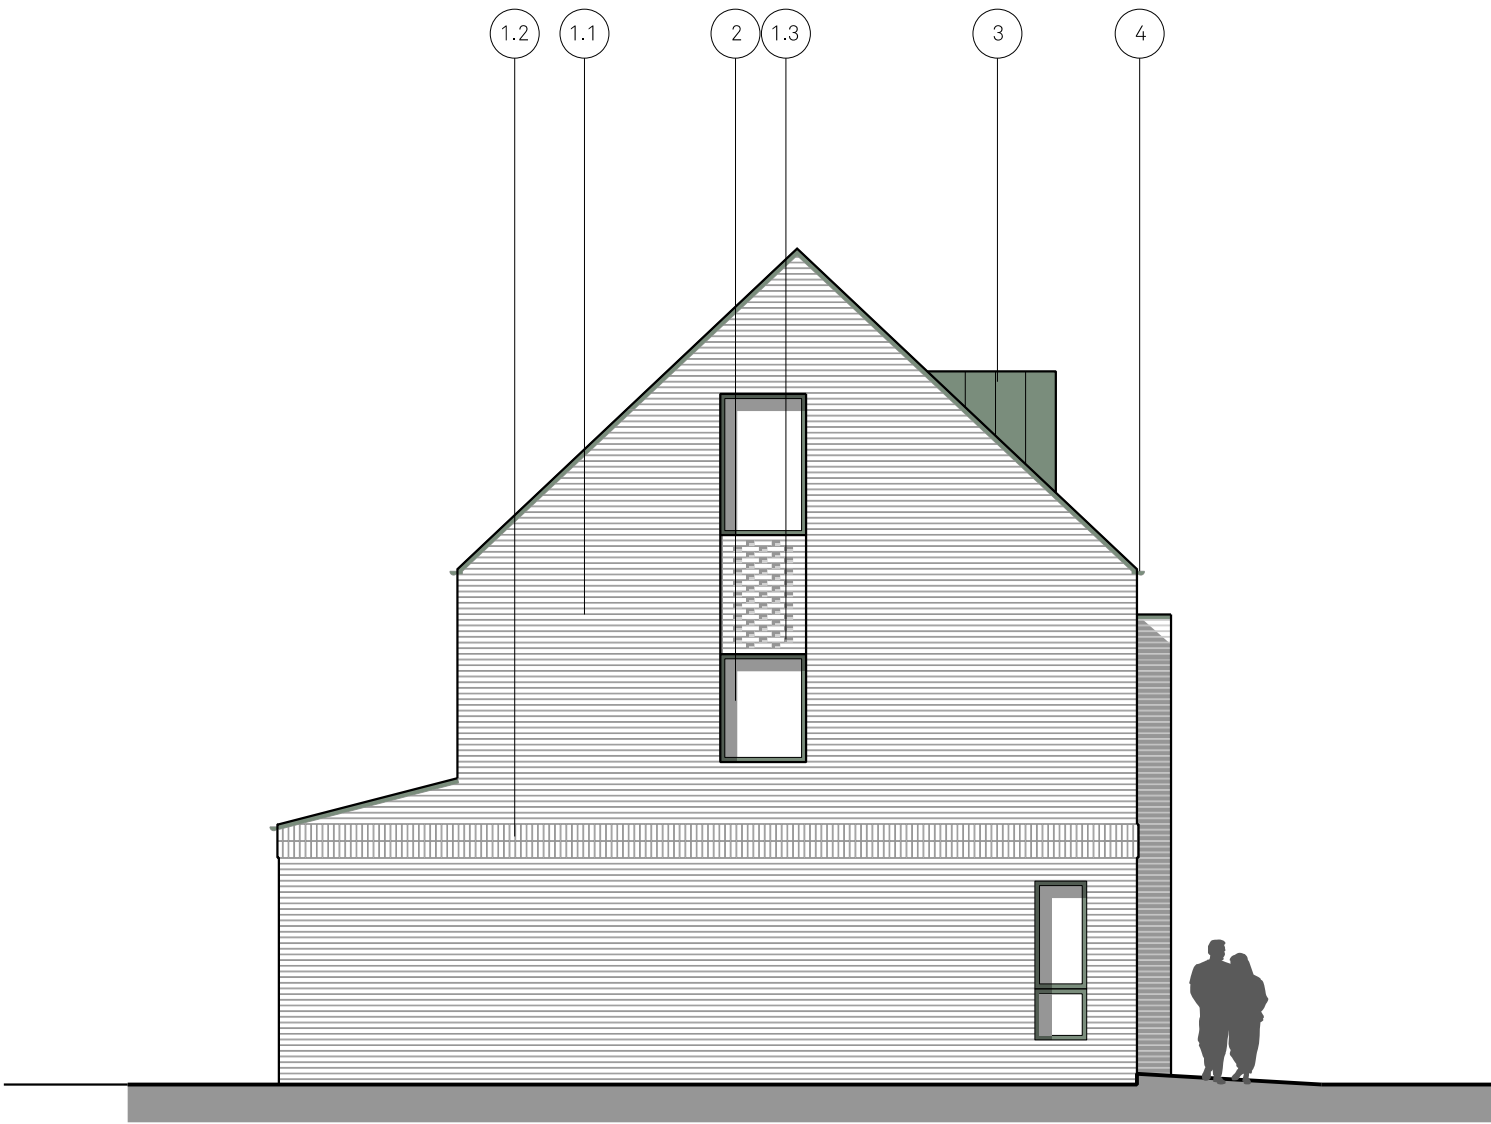


MATERIAL KEY

- 1. Multi grey/brown brick Con Mosso by Wienerberger or similar approved
- 1.1 Stecher bond
- 1.2 Soldier course bond
- 1.3 Flemish bond with recessed headers. Headers to be glazed white brick
- 2. Powder coated aluminium frame windows and rooflights colour grey or similar approved
- 3. Standing seam zinc roof colour grey
- 4. Zinc rainwater pipes colour grey
- 5. Stained timber doors colour grey
- 6. Glazed brick - colour white

Notes

This document is © Falconer Chester Hall Limited.
All drawing measurements shall not be obtained by scaling. Any discrepancies on this document to be immediately reported to the Architect. Verify all dimensions and levels prior to construction. This Document shall be read in conjunction with related documents, specifications and associated models.

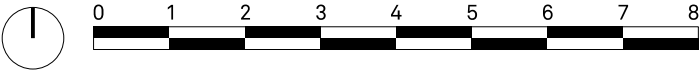

KEY PLAN



P04	29.07.24	RB	RB	Masterplan updated
P03	18.07.24	RB	RB	New window added
P02	05.12.23	RB	RB	Client details amended
P01	23.04.23	RB	RB	First Issue
Rev:	Date:	By:	Chk By:	Rev Note:

FALCONER
CHESTER
HALL



London | Liverpool | Manchester | www.fcharchitects.com | +44(0)151 243 5800

Project Title
Okell Drive, Knowsley
Client
Gormac Developments Ltd
Drawing Title
Proposed Side Elevation- Block A

Drawing No.	P23036-FCH-BA-XX-DR-A-1401	Rev	P04
Status	S2	Issue suitable for:	Information
Job No.	P23-036	Date	09.04.23
Drawing Stage	Planning	Scale	1:100 @ A3
Drawn By	RB	Checked By	RB