



Do not scale from this drawing. All dimensions are in millimetres and all levels are in metres unless noted otherwise. All existing dimensions are approximate and must be checked on site prior to fabrication and construction. If any information is unclear or ambiguous seek the advice of the Contract Administrator before proceeding.

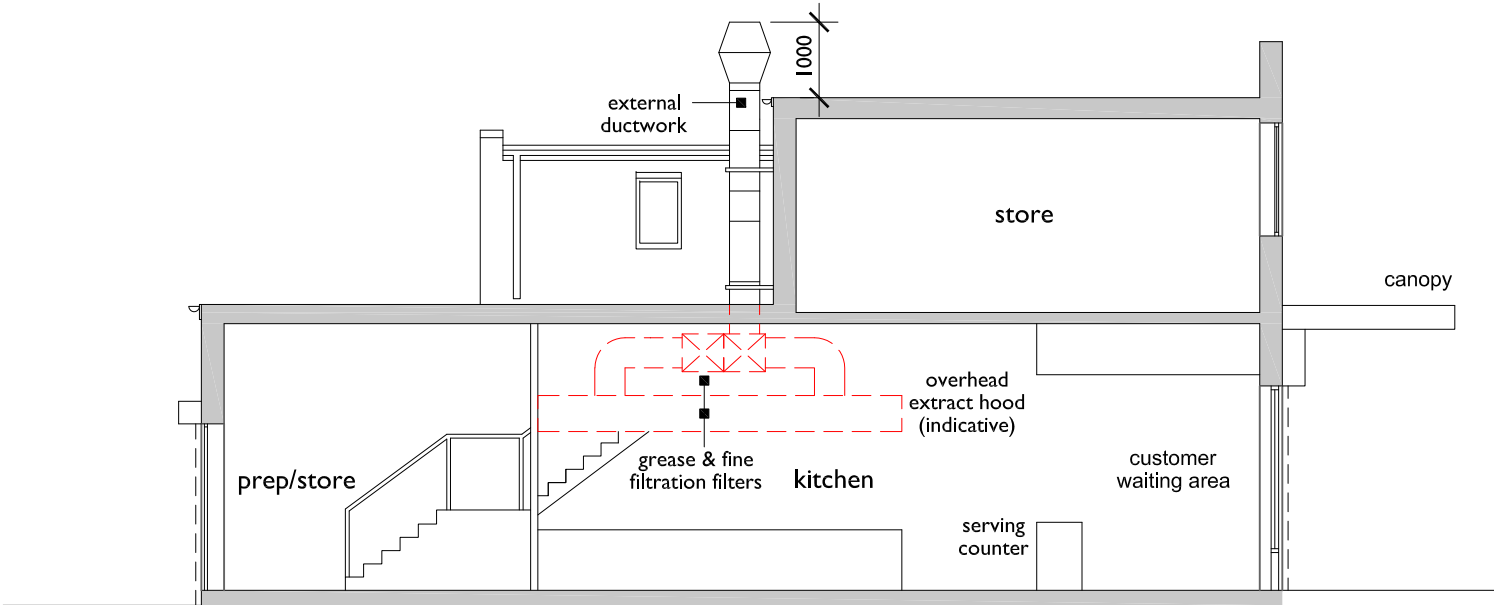

Proposed Section

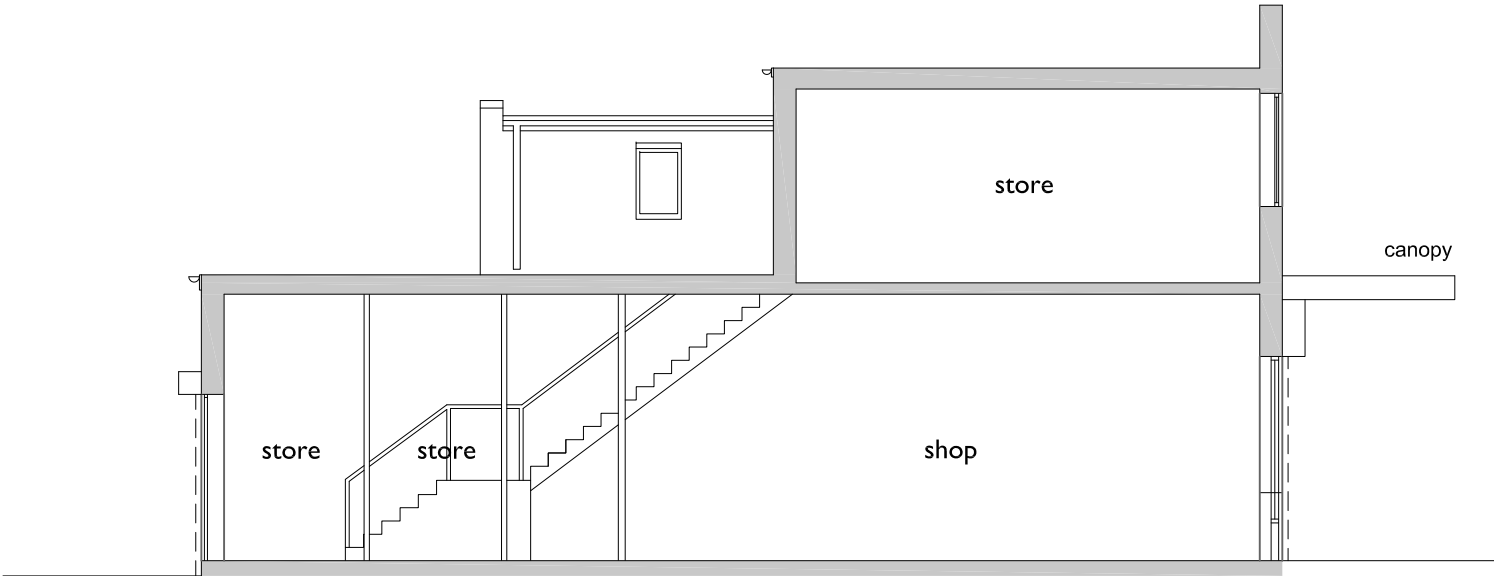

Existing Section

Revision	Drawn	Date	Description
----------	-------	------	-------------



Square Dot Consulting Ltd
180 Sutton Road
Walsall
West Midlands
WS5 3AH
mail@square-dot.co.uk

Project
66 Eccleston Street

Title
Existing & Proposed Sections

Scale	Date	Drawn
1:100@a3	Jan 24	
Project No:	Drawing No.	Revision
2466	07	

DO NOT SCALE FROM THIS DRAWING