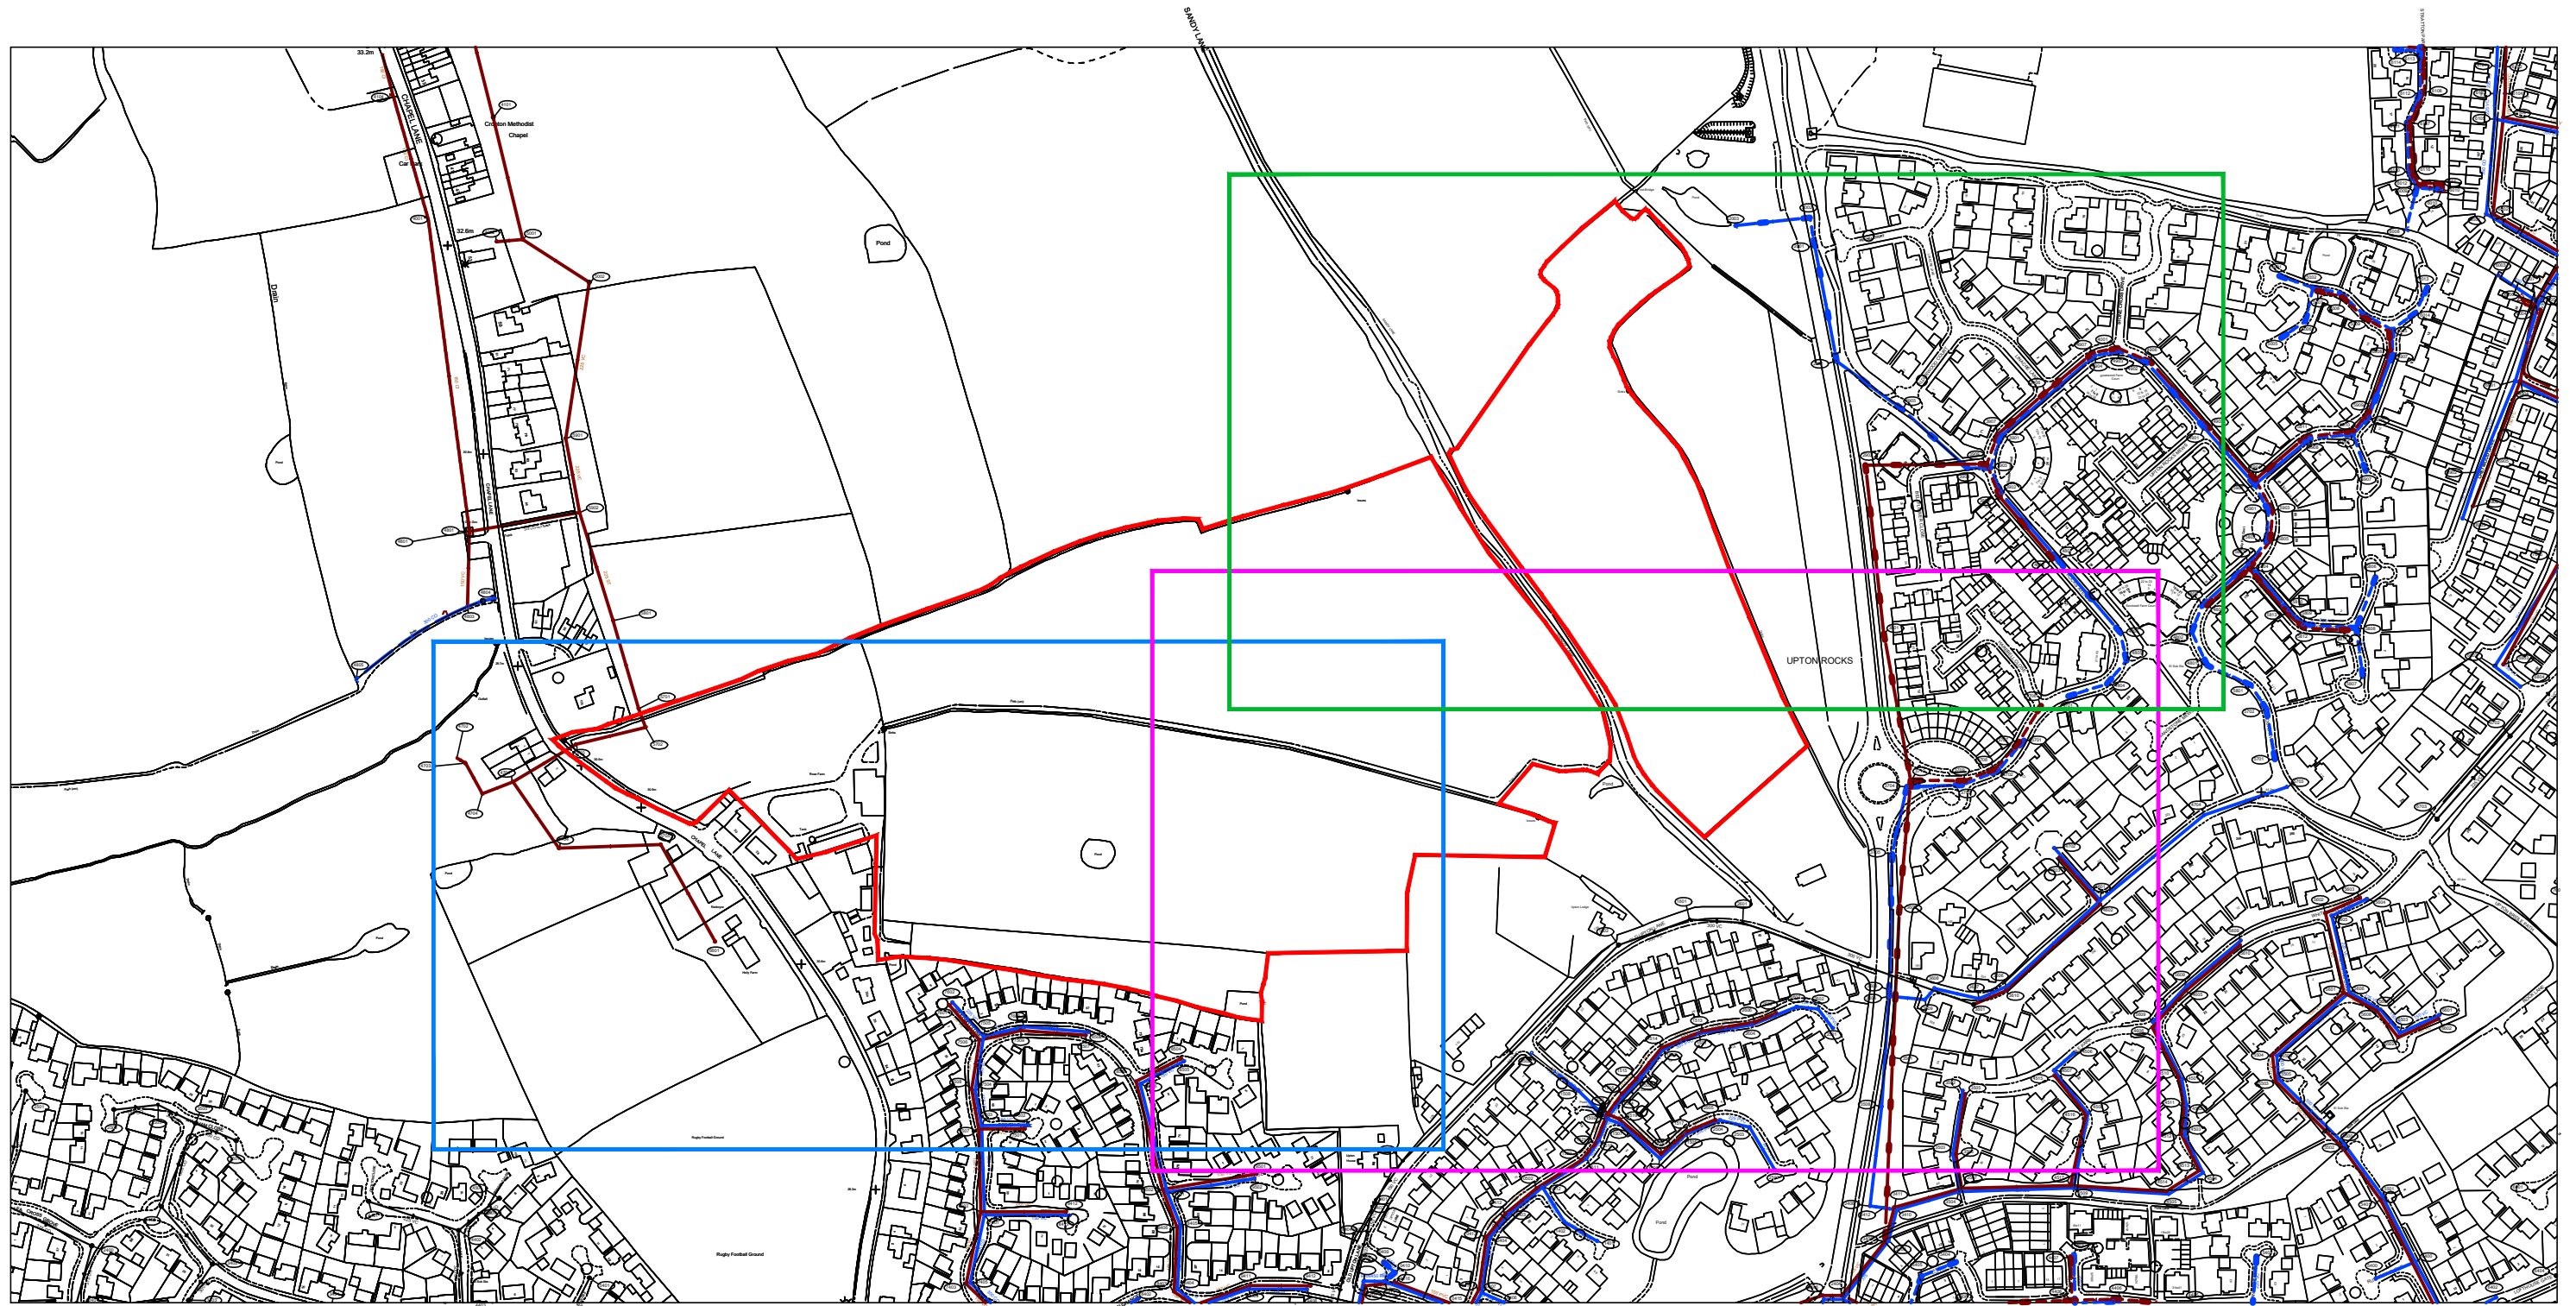


APPENDIX F-1

APPENDIX F-2

APPENDIX F-3

REV	DATE	DESCRIPTION	BY	APP	SCALE @ A3:	DESIGNED:	DRAWN:	CHECKED:	APPROVED:	DATE:
PROJECT: CHAPEL LANE, WIDNES					NTS	-	-	-	-	MAY 2022
TITLE: EXISTING UU RECORDS - MASTER					AJP est. 1978 consulting engineers 0151 227 1462 info@ajpltd.co.uk 1 Dale Street, Liverpool, L2 2ET					
STATUS:	PROJECT No:	DRAWING No:	REV:							
-	219-114	APPENDIX F	-							