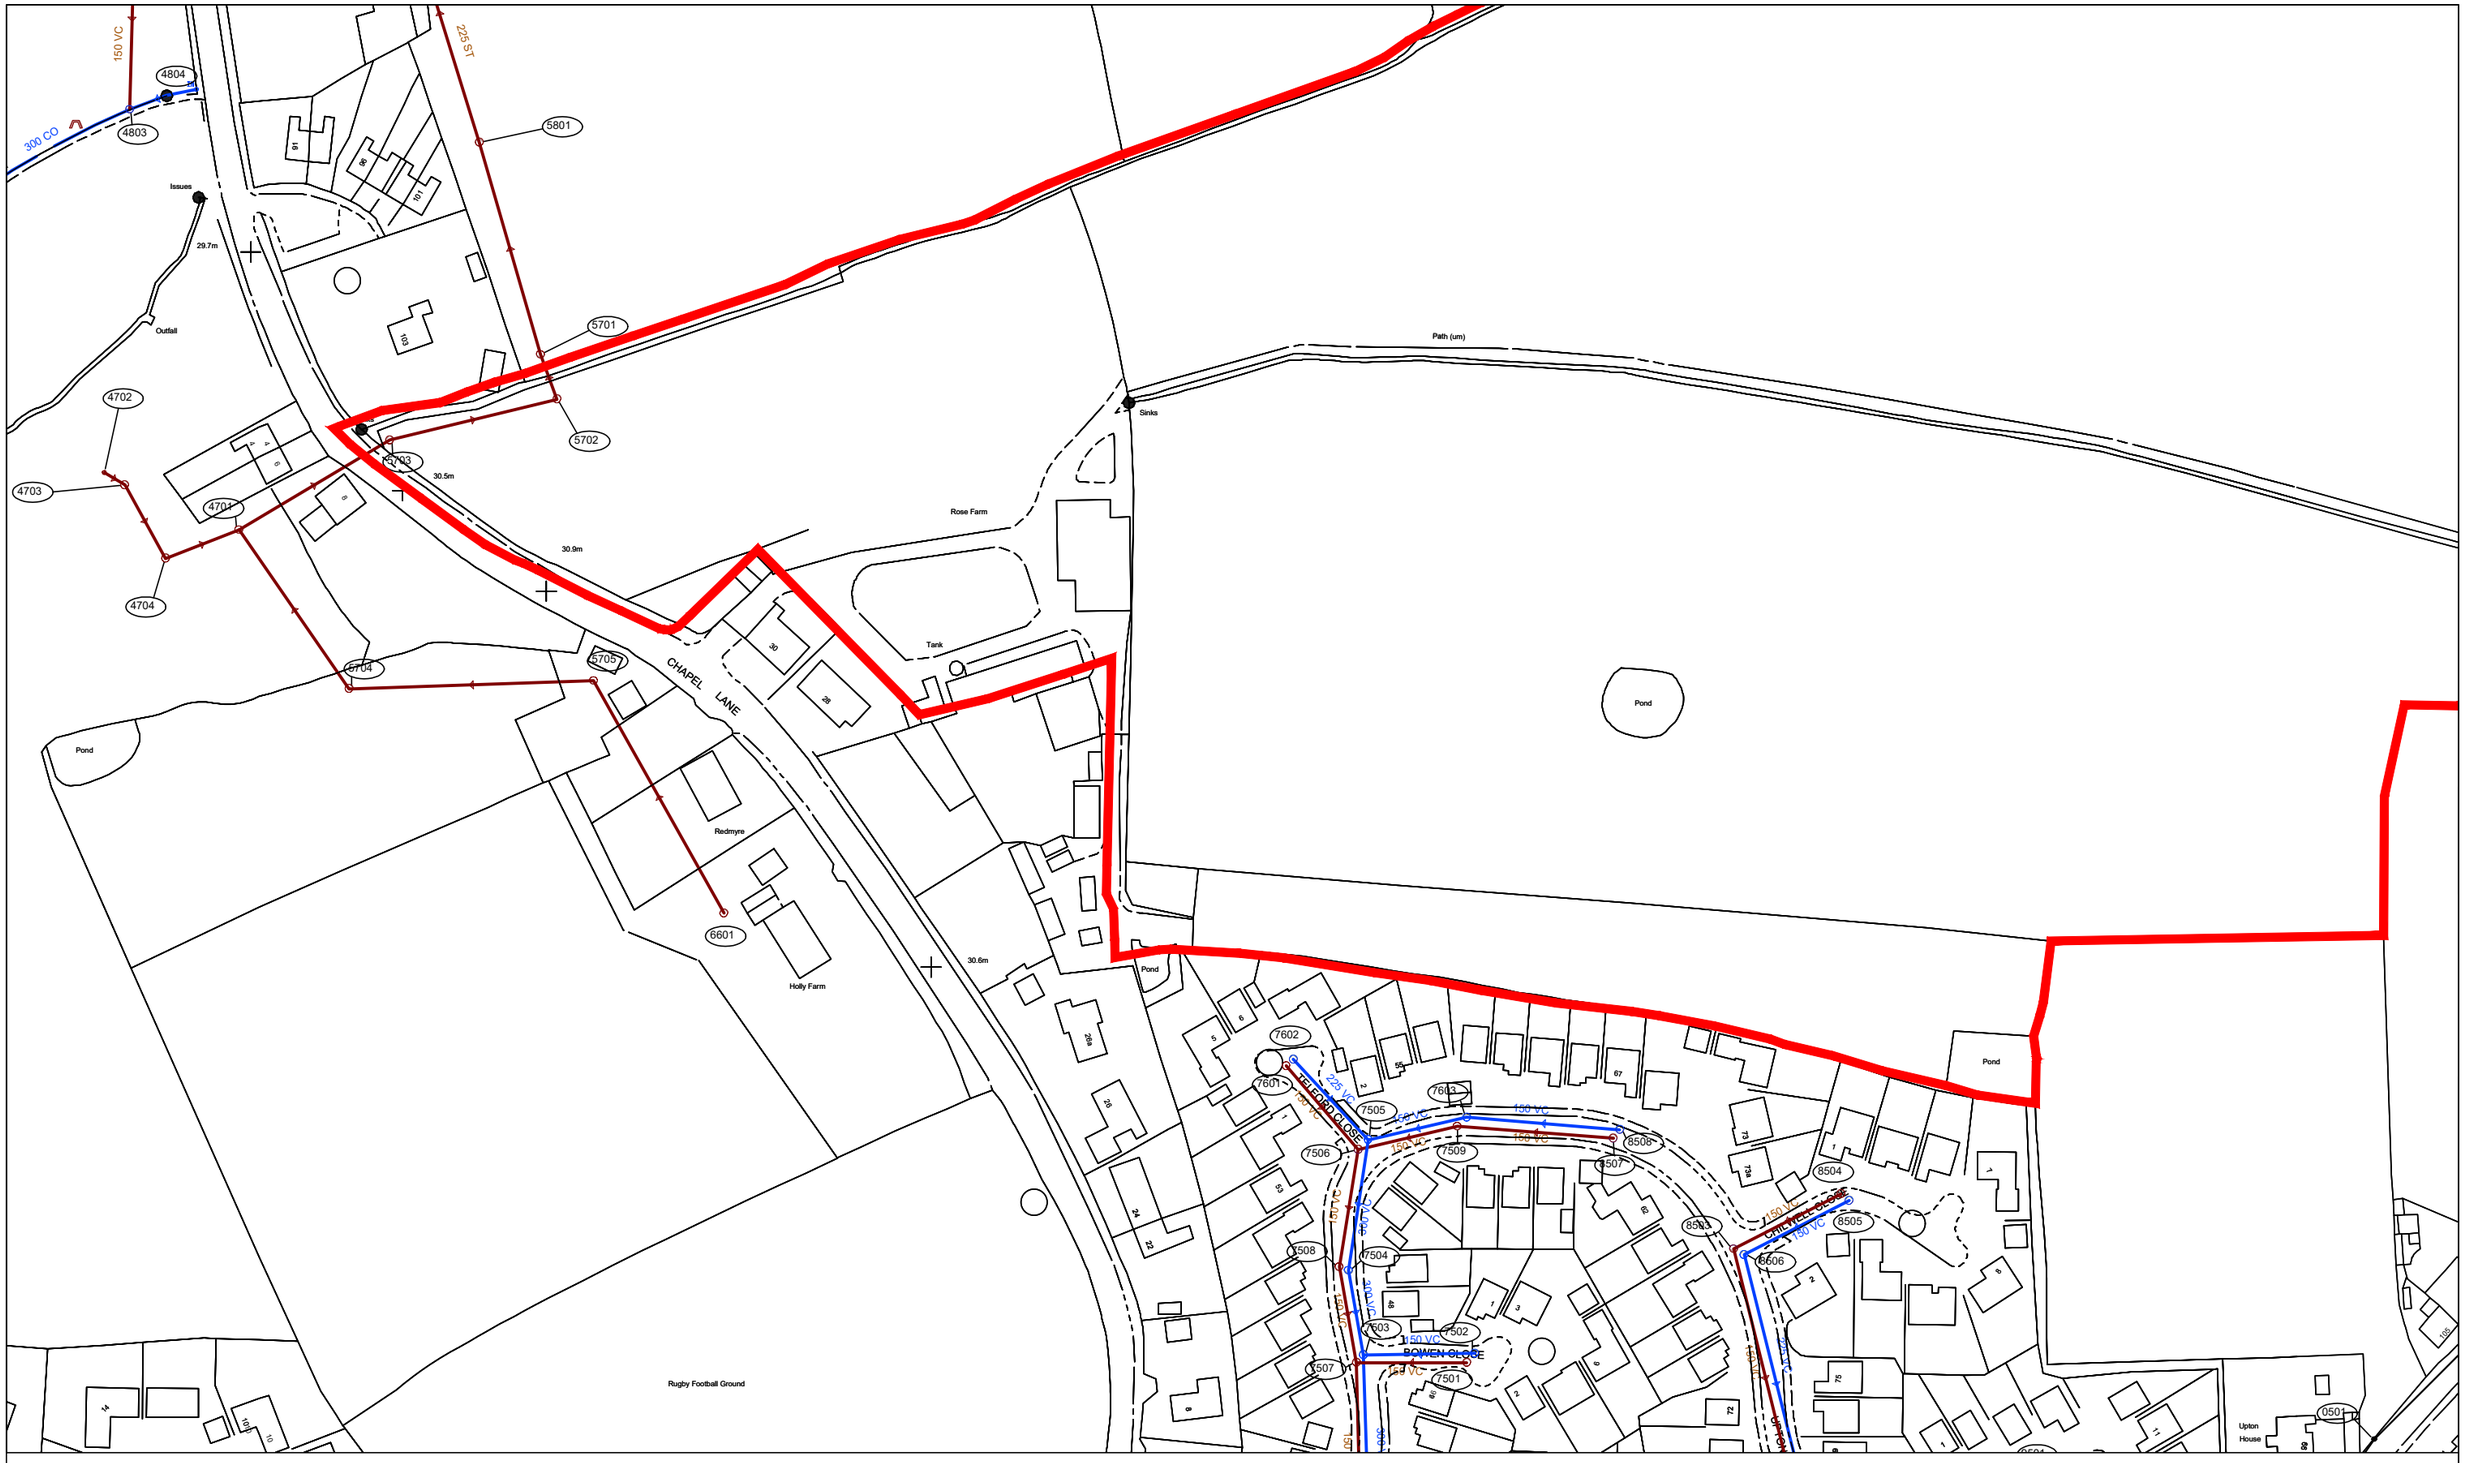


REV	DATE	DESCRIPTION	BY	APP

SCALE @ A3: NTS	DESIGNED: -	DRAWN: -	CHECKED: -	APPROVED: -	DATE: MAY 2022

PROJECT: CHAPEL LANE, WIDNES

TITLE: EXISTING UU RECORDS

STATUS:	PROJECT No:	DRAWING No:	REV:
-	219-114	**APPENDIX F-1**	-

AJP consulting engineers
est. 1978
0151 227 1462 info@ajpltd.co.uk 1 Dale Street, Liverpool, L2 2ET