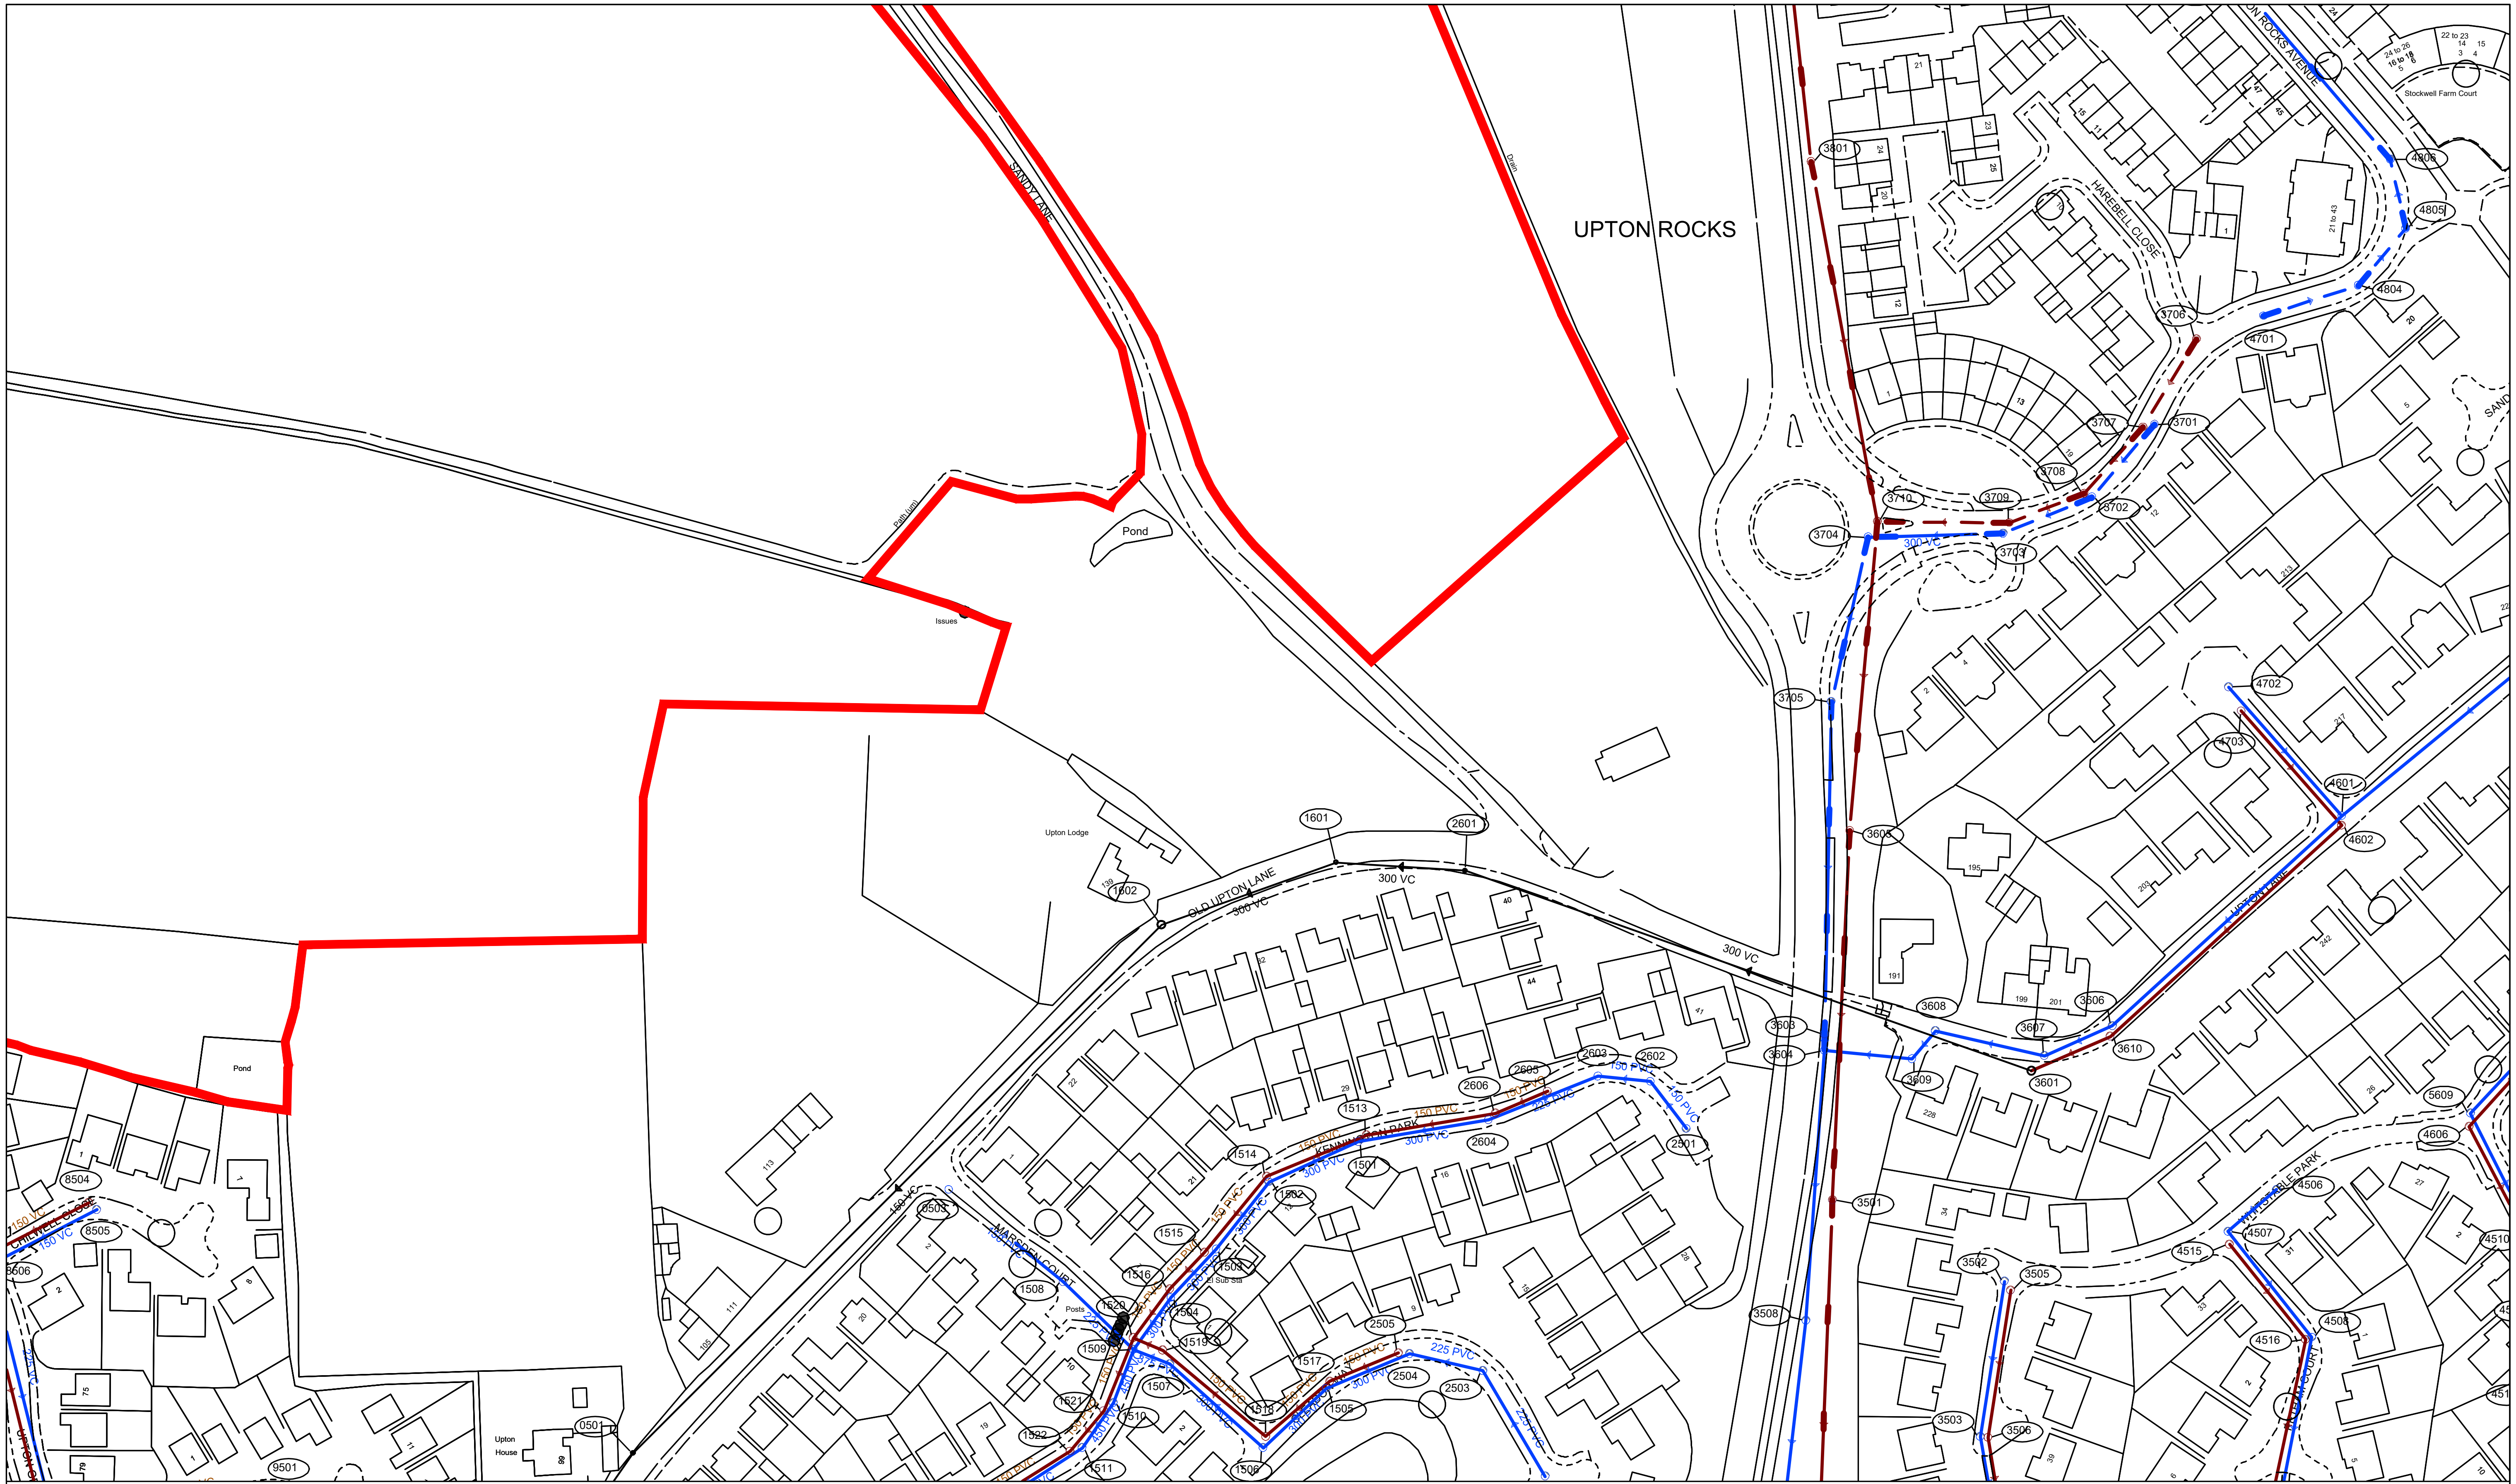

REV	DATE	DESCRIPTION	BY	APP

SCALE @ A3:	DESIGNED:	DRAWN:	CHECKED:	APPROVED:	DATE:
NTS	-	-	-	-	MAY 2022

PROJECT:
CHAPEL LANE, WIDNES

TITLE:
EXISTING UU RECORDS

STATUS:	PROJECT No:	DRAWING No:	REV:
-	219-114	**APPENDIX F-2**	-

AJP est. 1978 consulting engineers

☎0151 227 1462 ✉info@ajpltd.co.uk 📍1 Dale Street, Liverpool, L2 2ET