


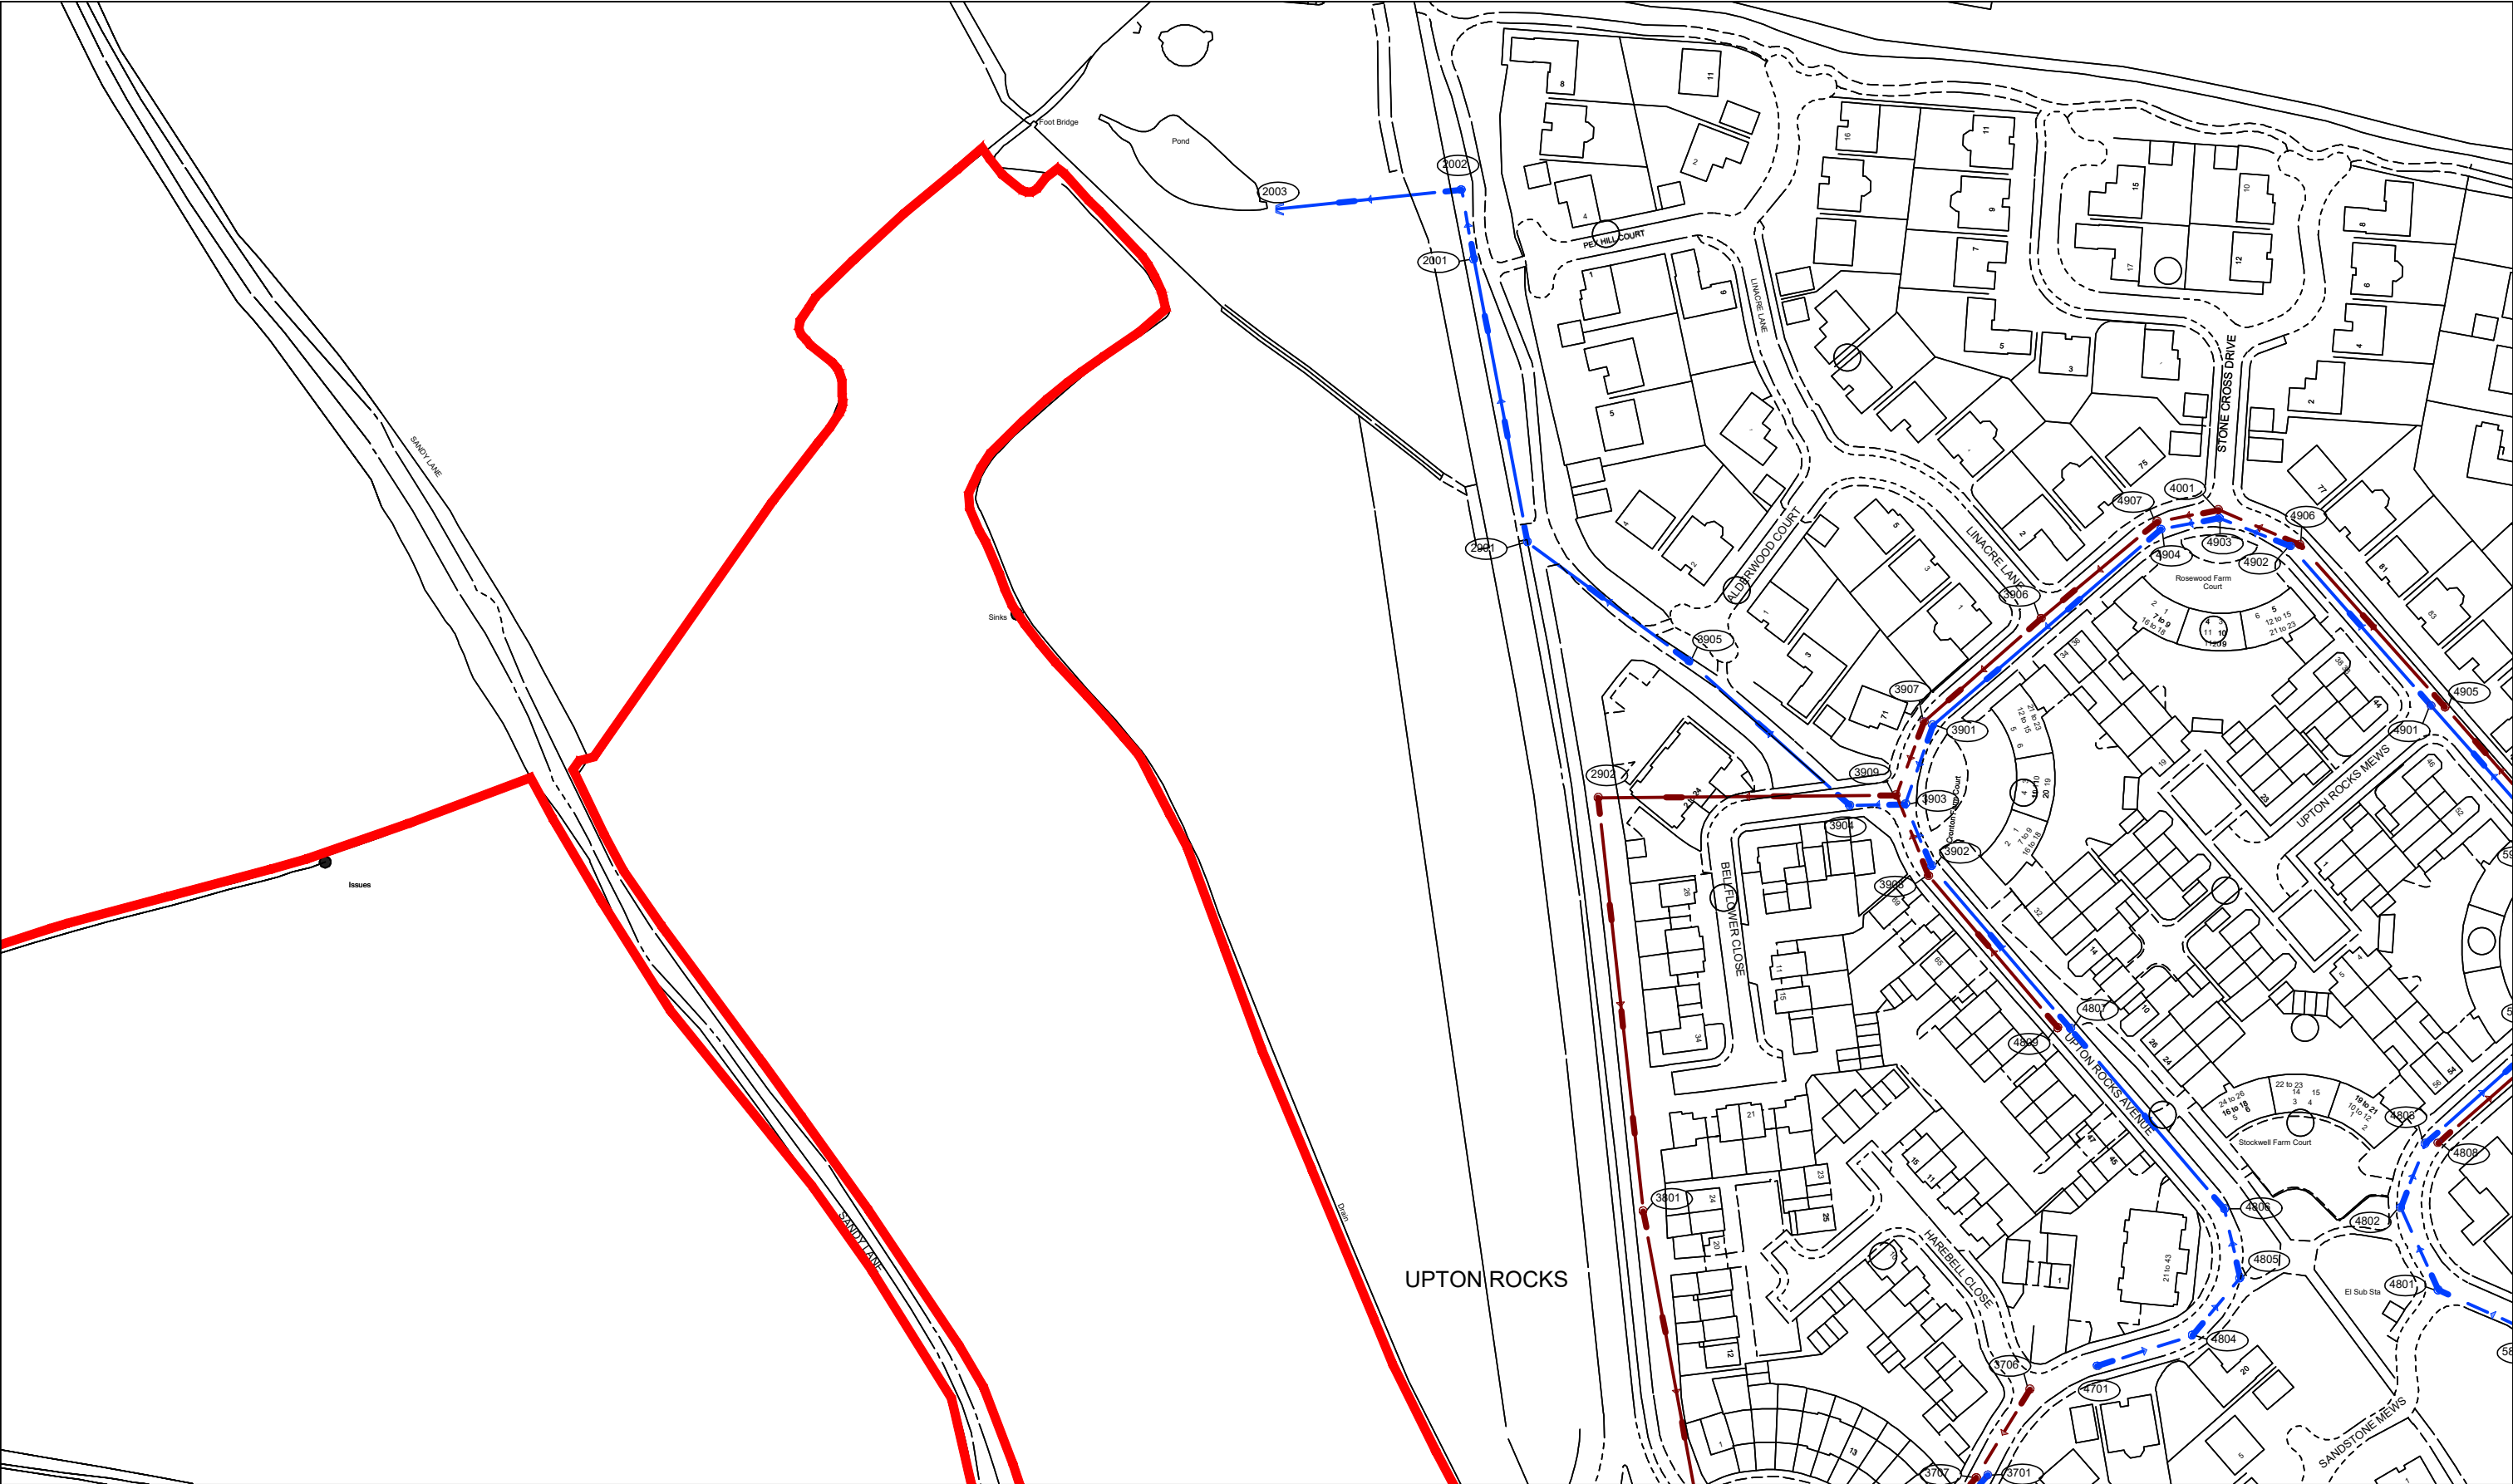

REV	DATE	DESCRIPTION	BY	APP
PROJECT: CHAPEL LANE, WIDNES				
TITLE: EXISTING UU RECORDS				
STATUS: -		PROJECT No: 219-114	DRAWING No: APPENDIX F-3	REV: -

SCALE @ A3: NTS	DESIGNED: -	DRAWN: -	CHECKED: -	APPROVED: -	DATE: MAY 2022
-----------------	-------------	----------	------------	-------------	----------------



consulting engineers

0151 227 1462 info@ajpltd.co.uk 1 Dale Street, Liverpool, L2 2ET