


Location Plan

Site Address: Halewood Academy, The Avenue, Halewood, L26 1UU

Date Produced: 30-Jul-2026

Scale: 1:1250 @A3

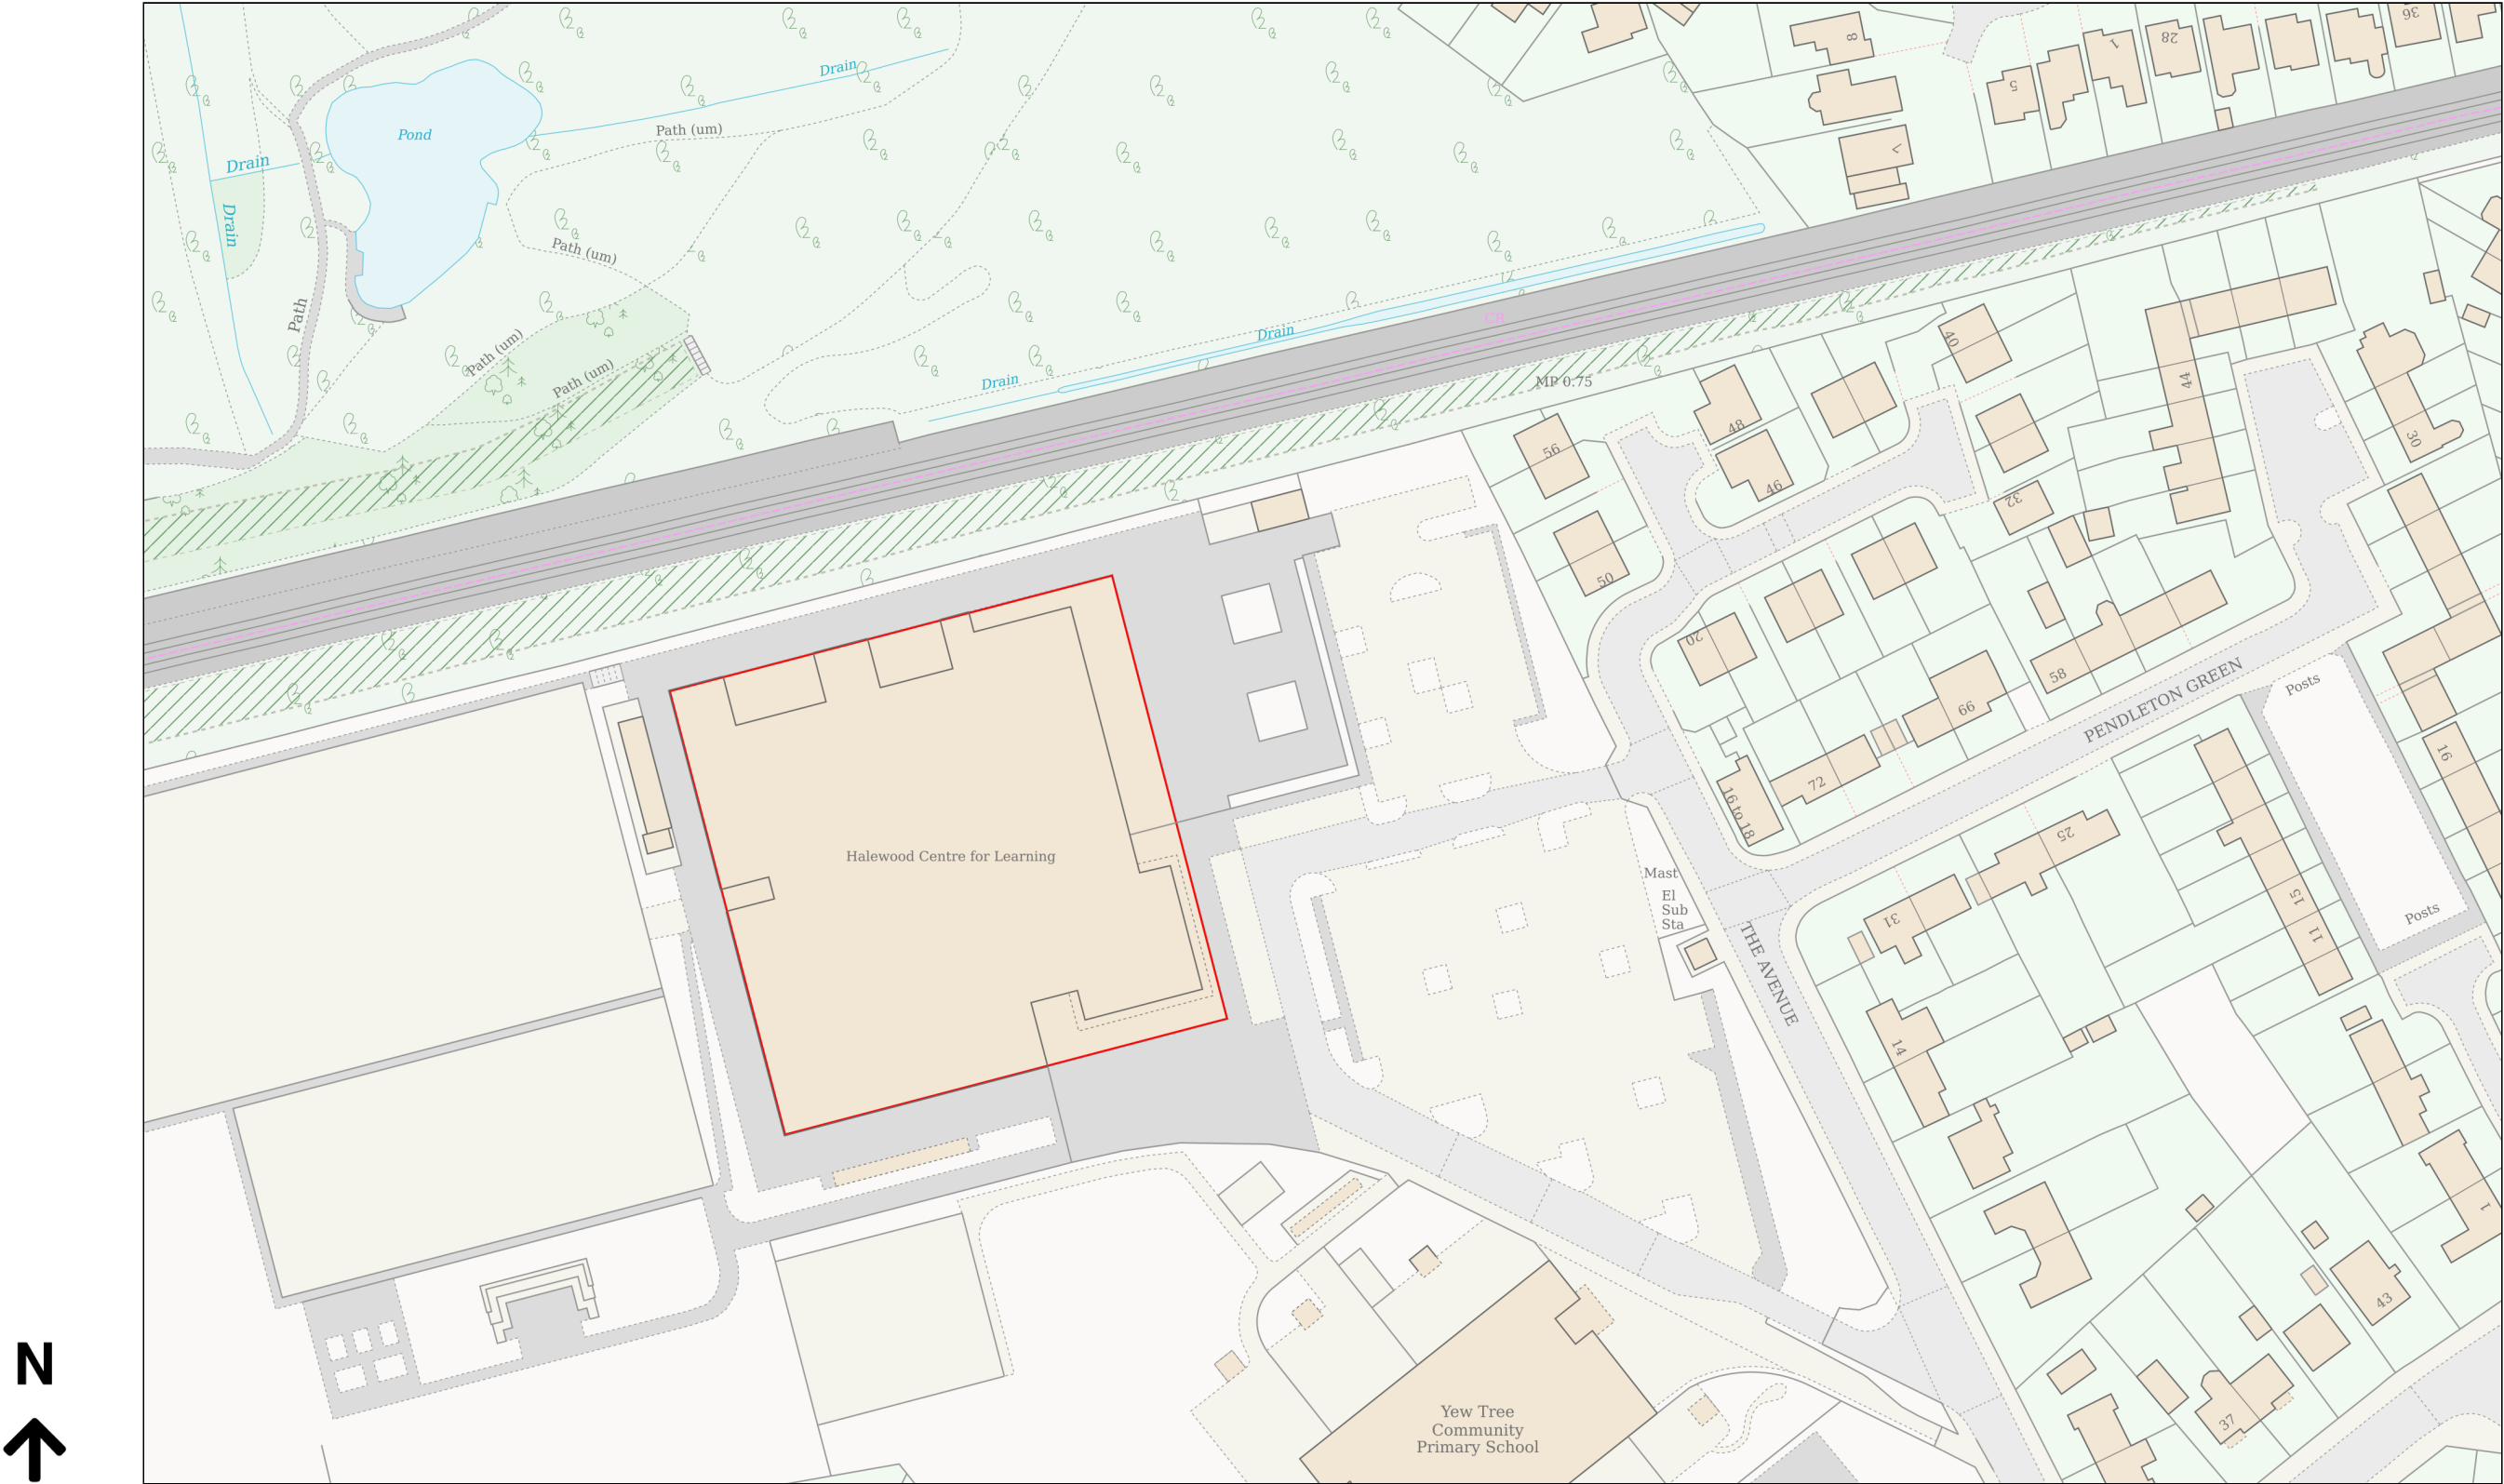

Planning Portal Reference: PP-15123254v1