

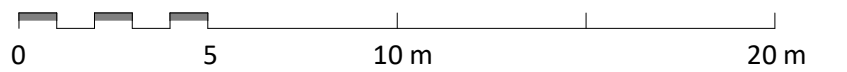
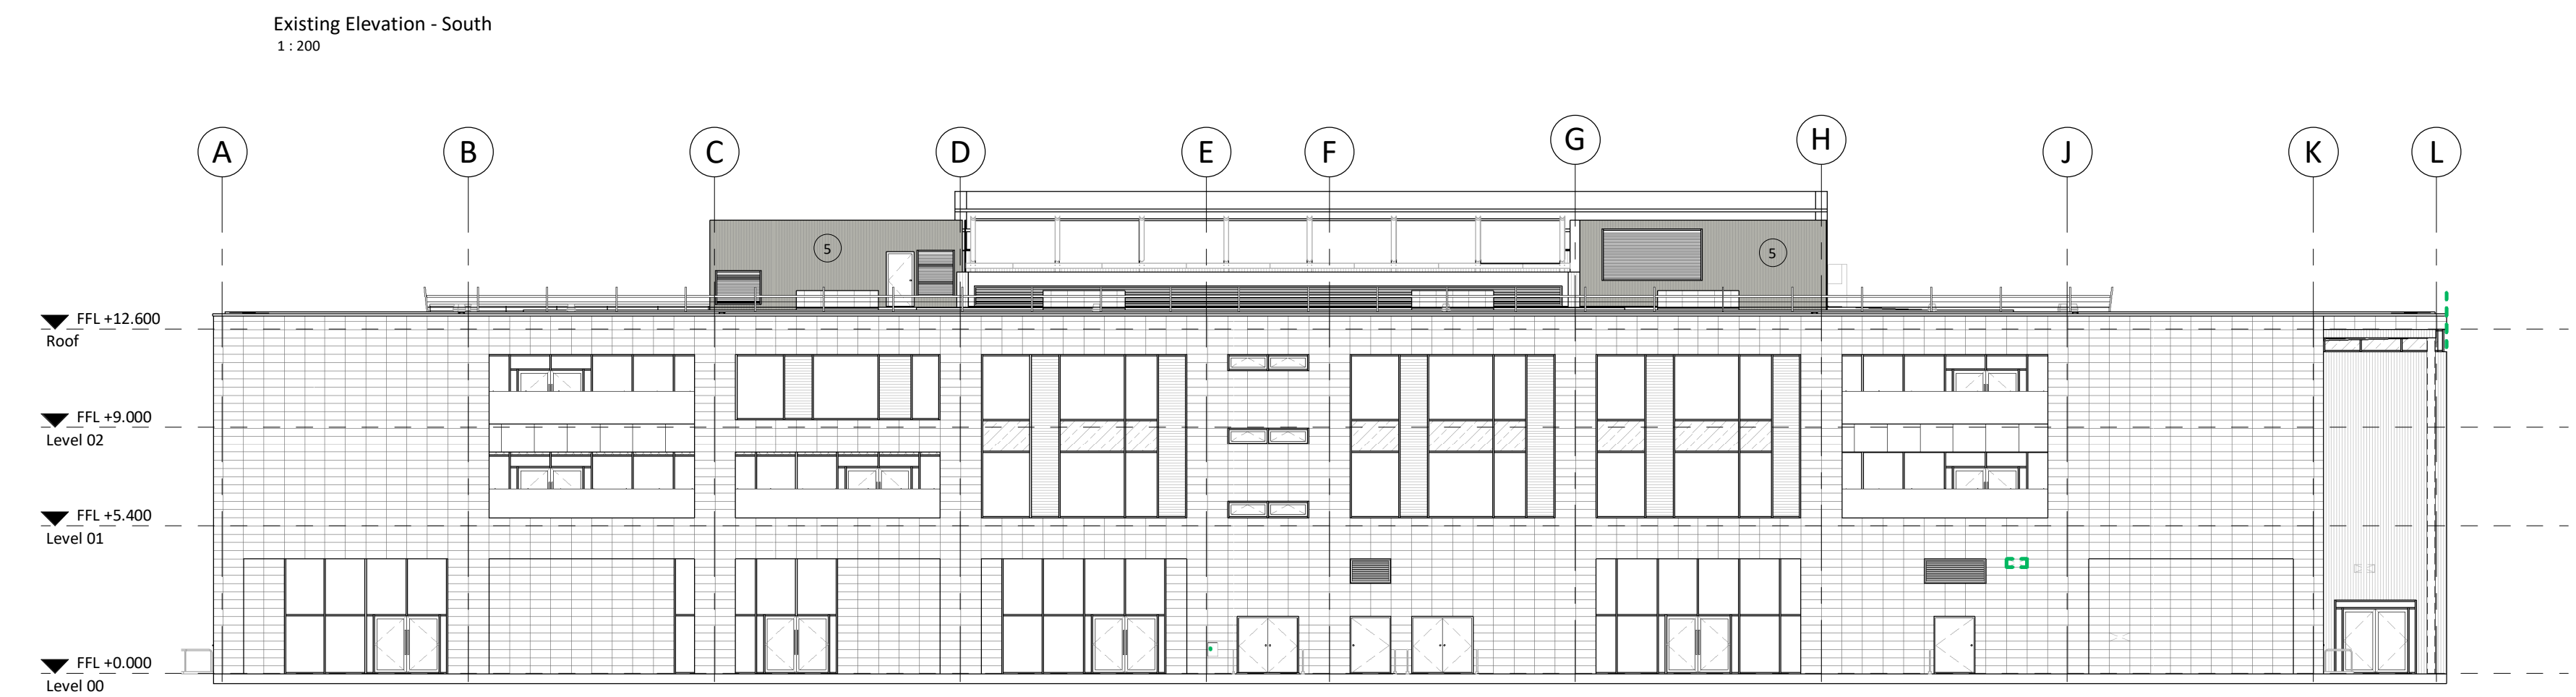
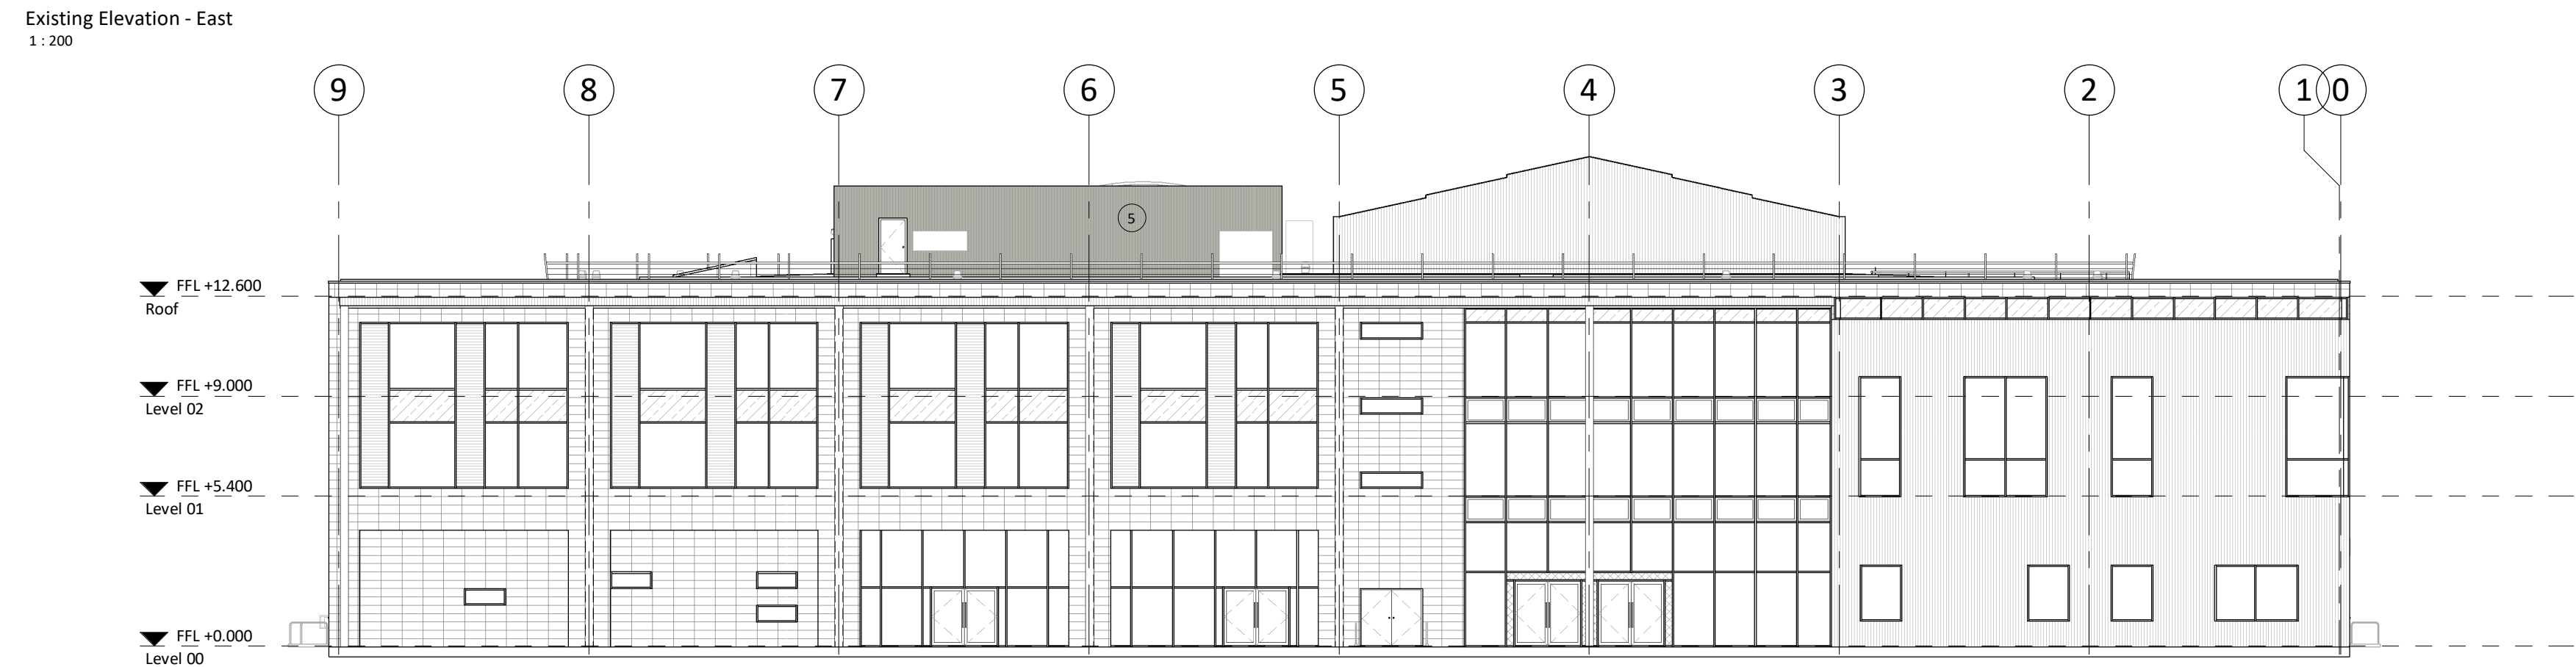


MATERIAL KEY

5 - Steel Profile Screening to Rooftop plant areas
32mm Plastisol Sheeting
Colour BS10A05 - Profile Code C32-1000

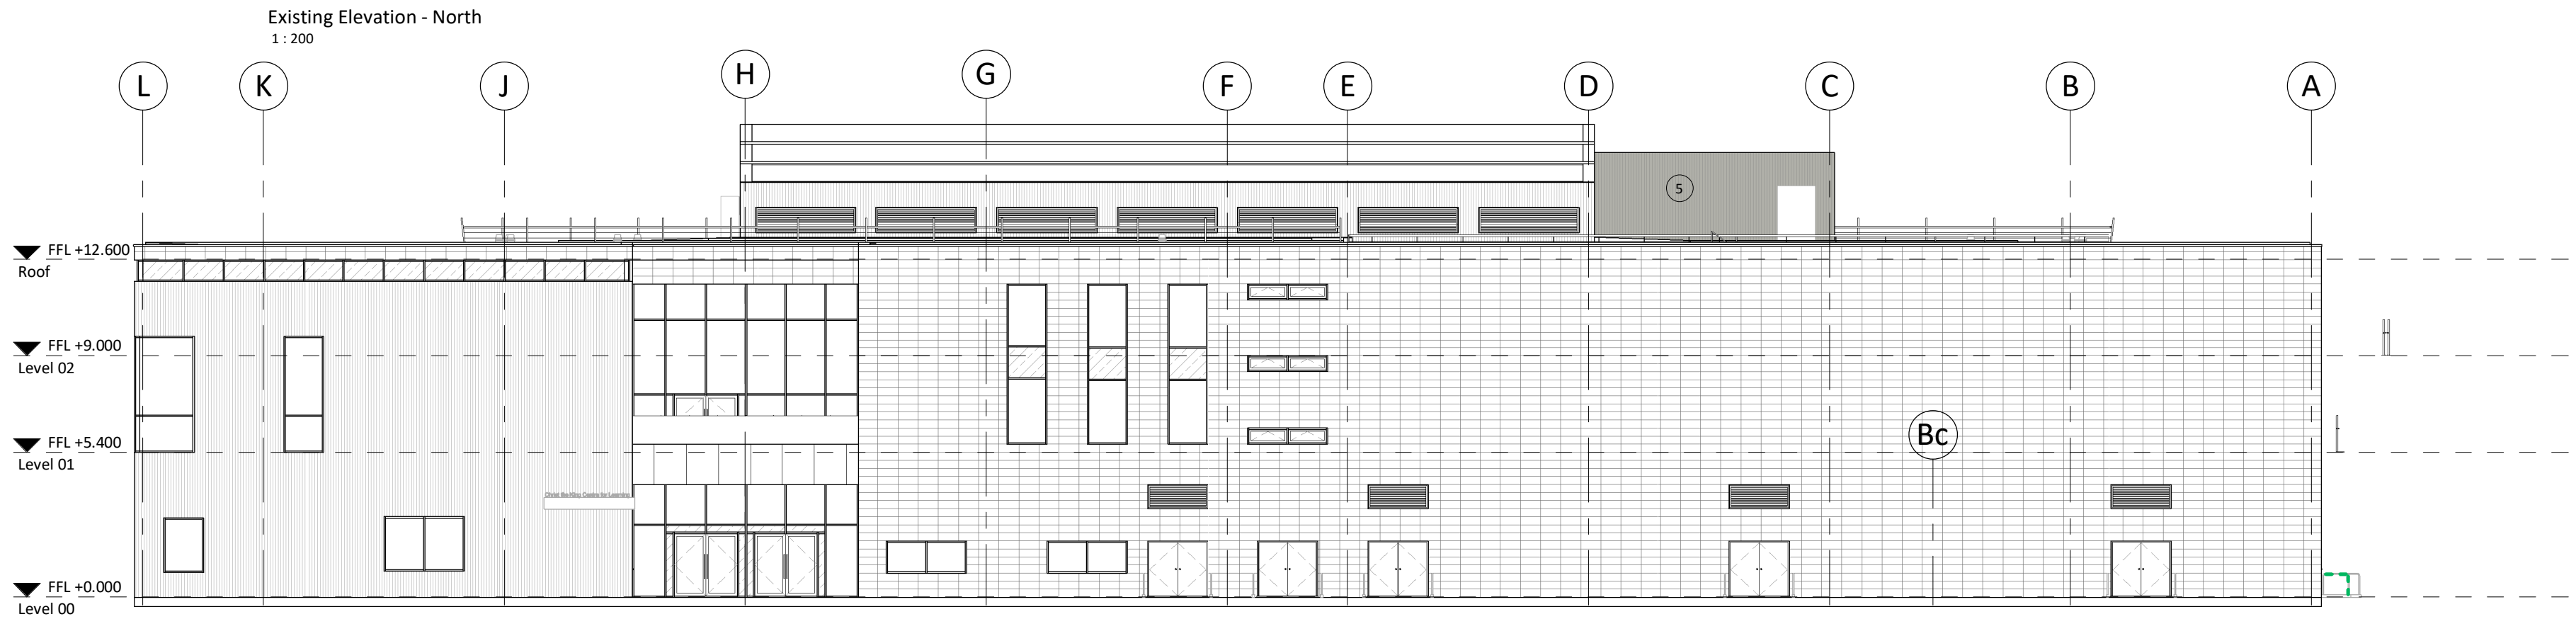

Note: All dimensions and levels are indicative and to be checked on site by cladding installers prior to fabrication of cladding and associated components

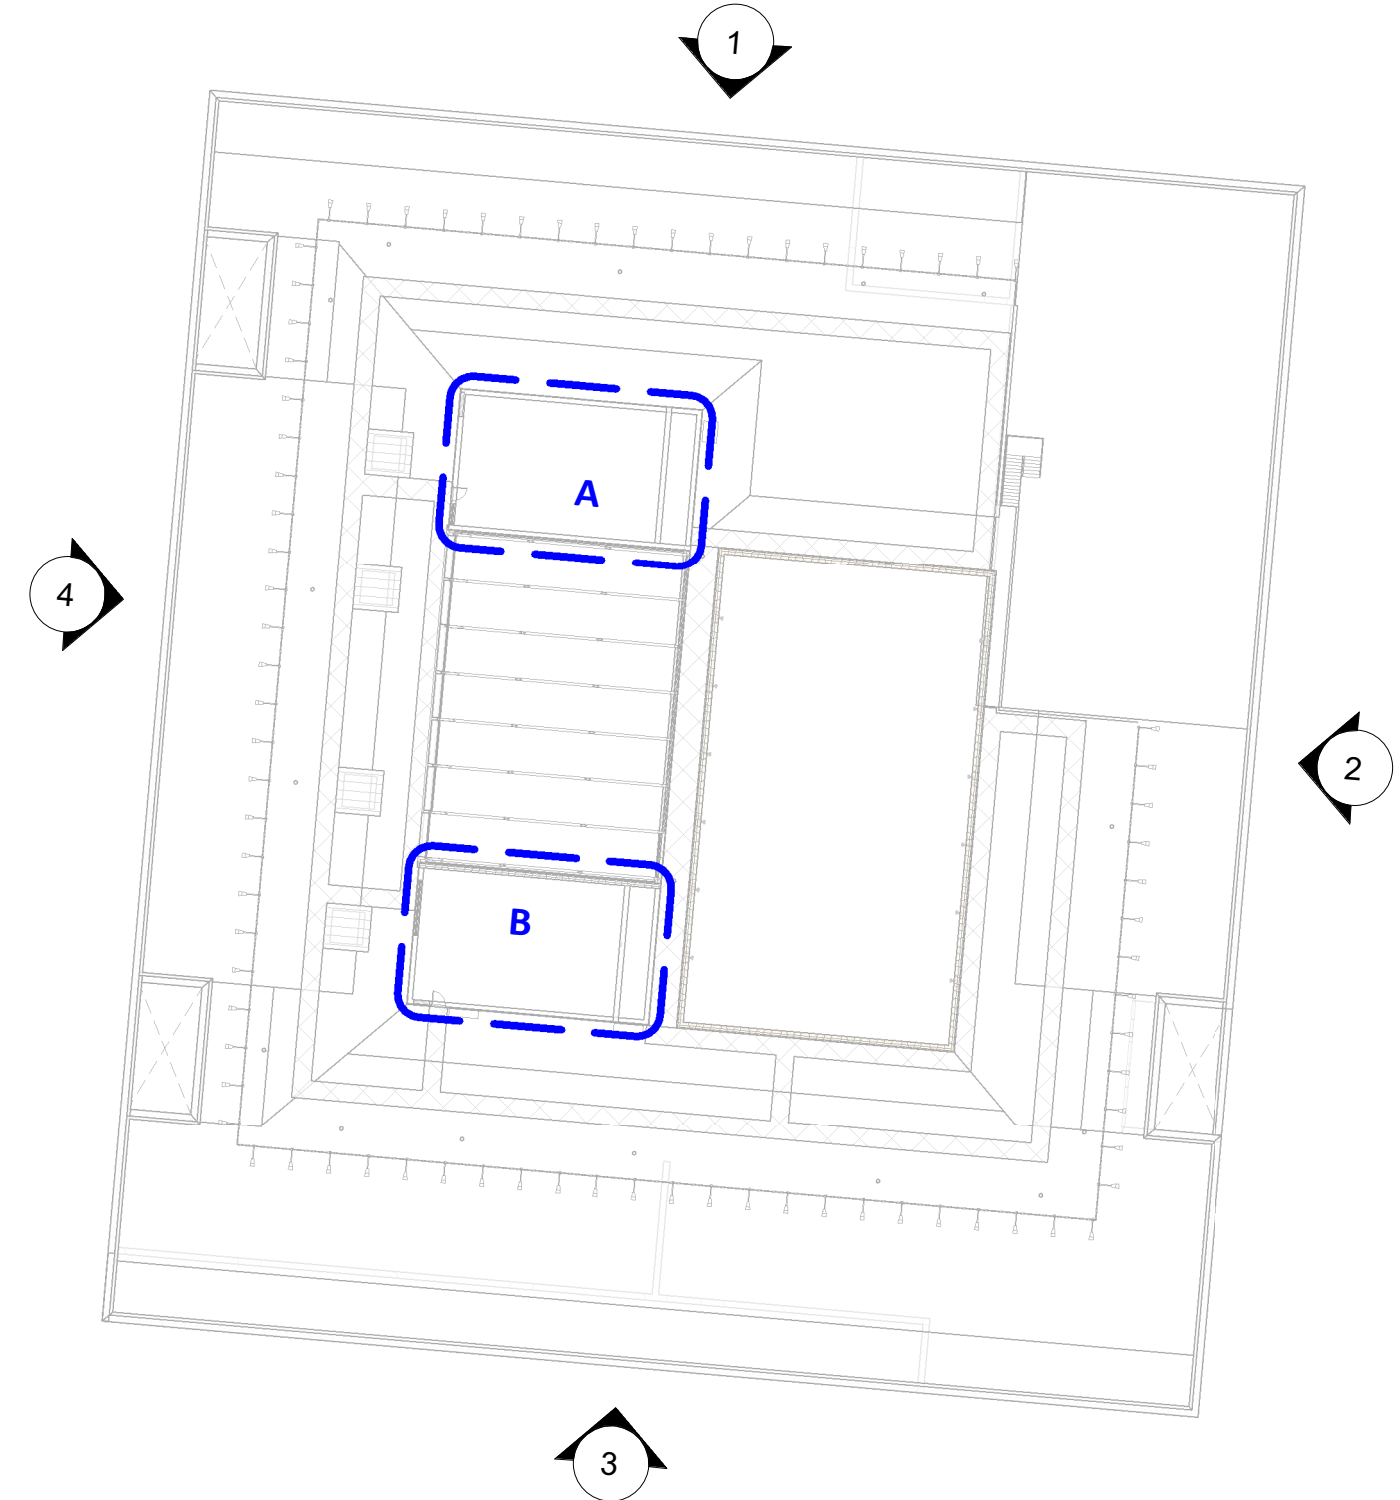

PL	PL01	26/06/2026	Planning Issue	REVISED BY
STATUS	REV	DATE	DESCRIPTION	MGL
CLIENT				CHECKED BY
				AMW
				ORIGINATOR NO
				157587

CONSULTANT
STRIDE TREGLOWN
www.stridetreglown.com © Stride Treglown Limited 2020
PROJECT
LC4 Knowsley Community College Roof
Works
Huyton, Liverpool
L36 3SD

DRAWING TITLE
Existing Elevations

STATUS CODE	SCALE
PL : Planning Issue	As indicated@A1
DRAWING USAGE: <i>Planning</i>	
PROJECT - ORIGINATOR - VOLUME - LEVEL - TYPE - ROLE - CLASS - NUMBER	STATUS _ REVISION
157587-STL-RF-ZZ-DR-A-20400	PL_PL01