

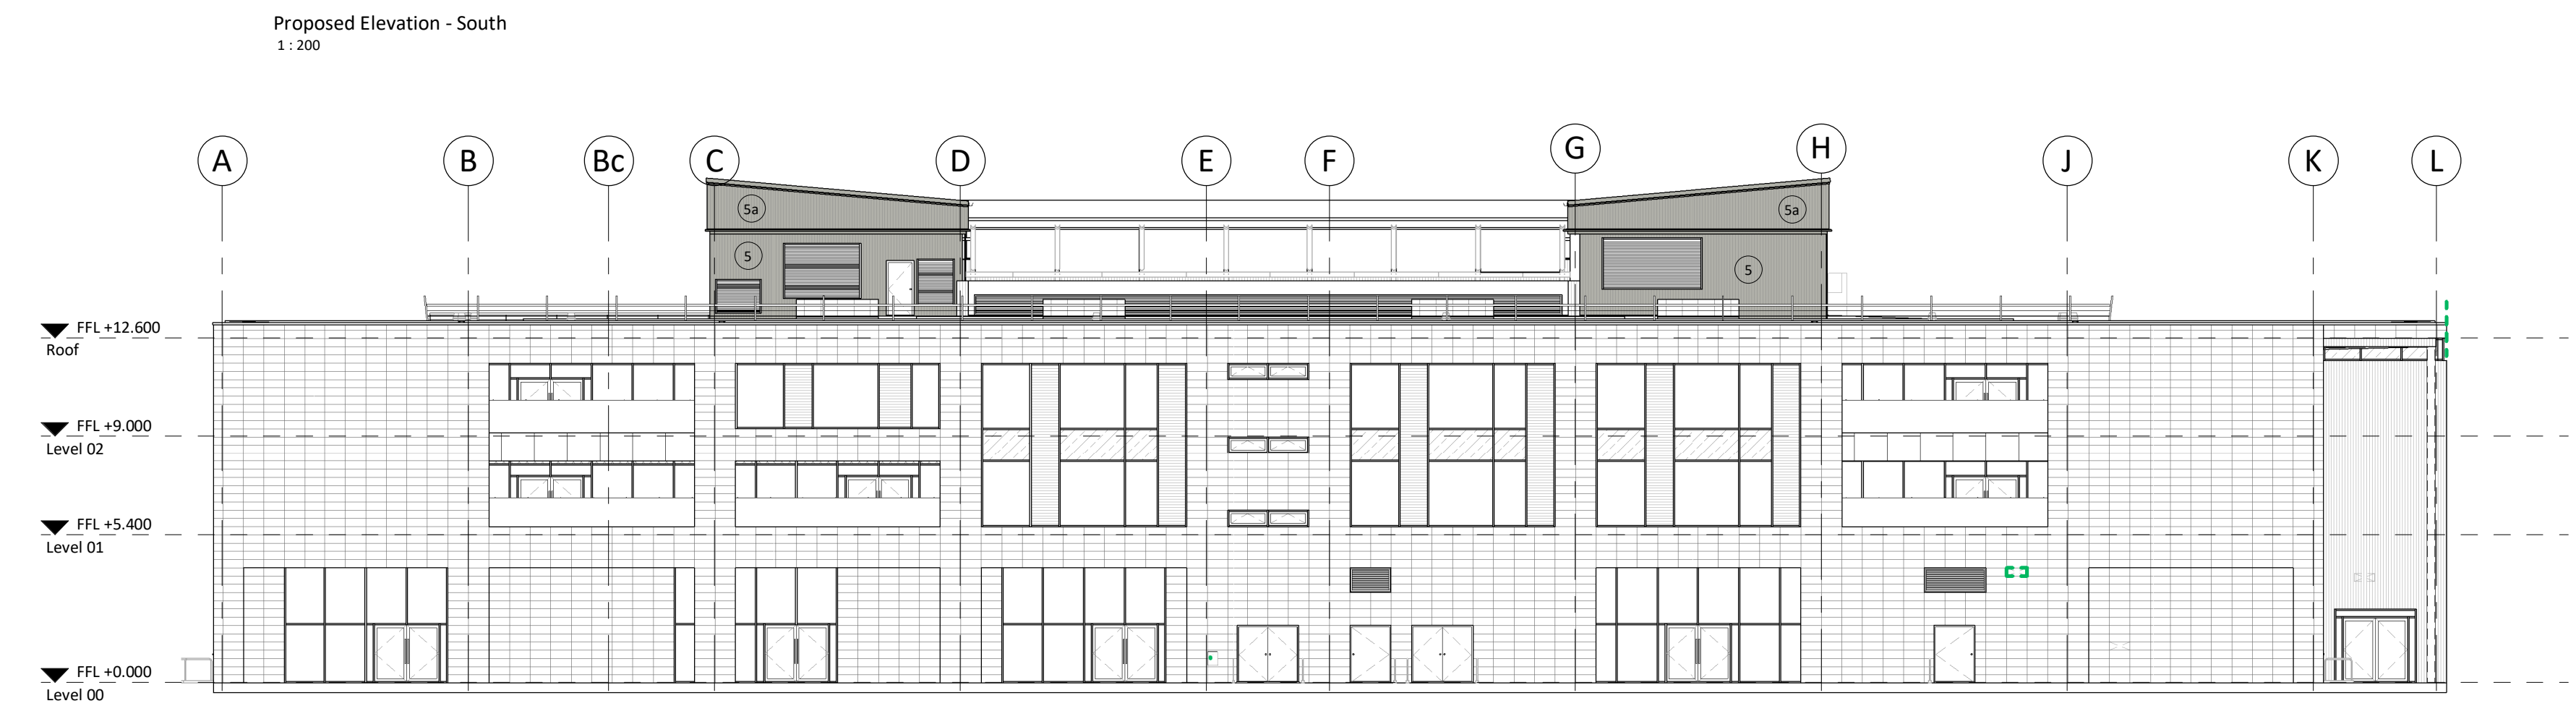
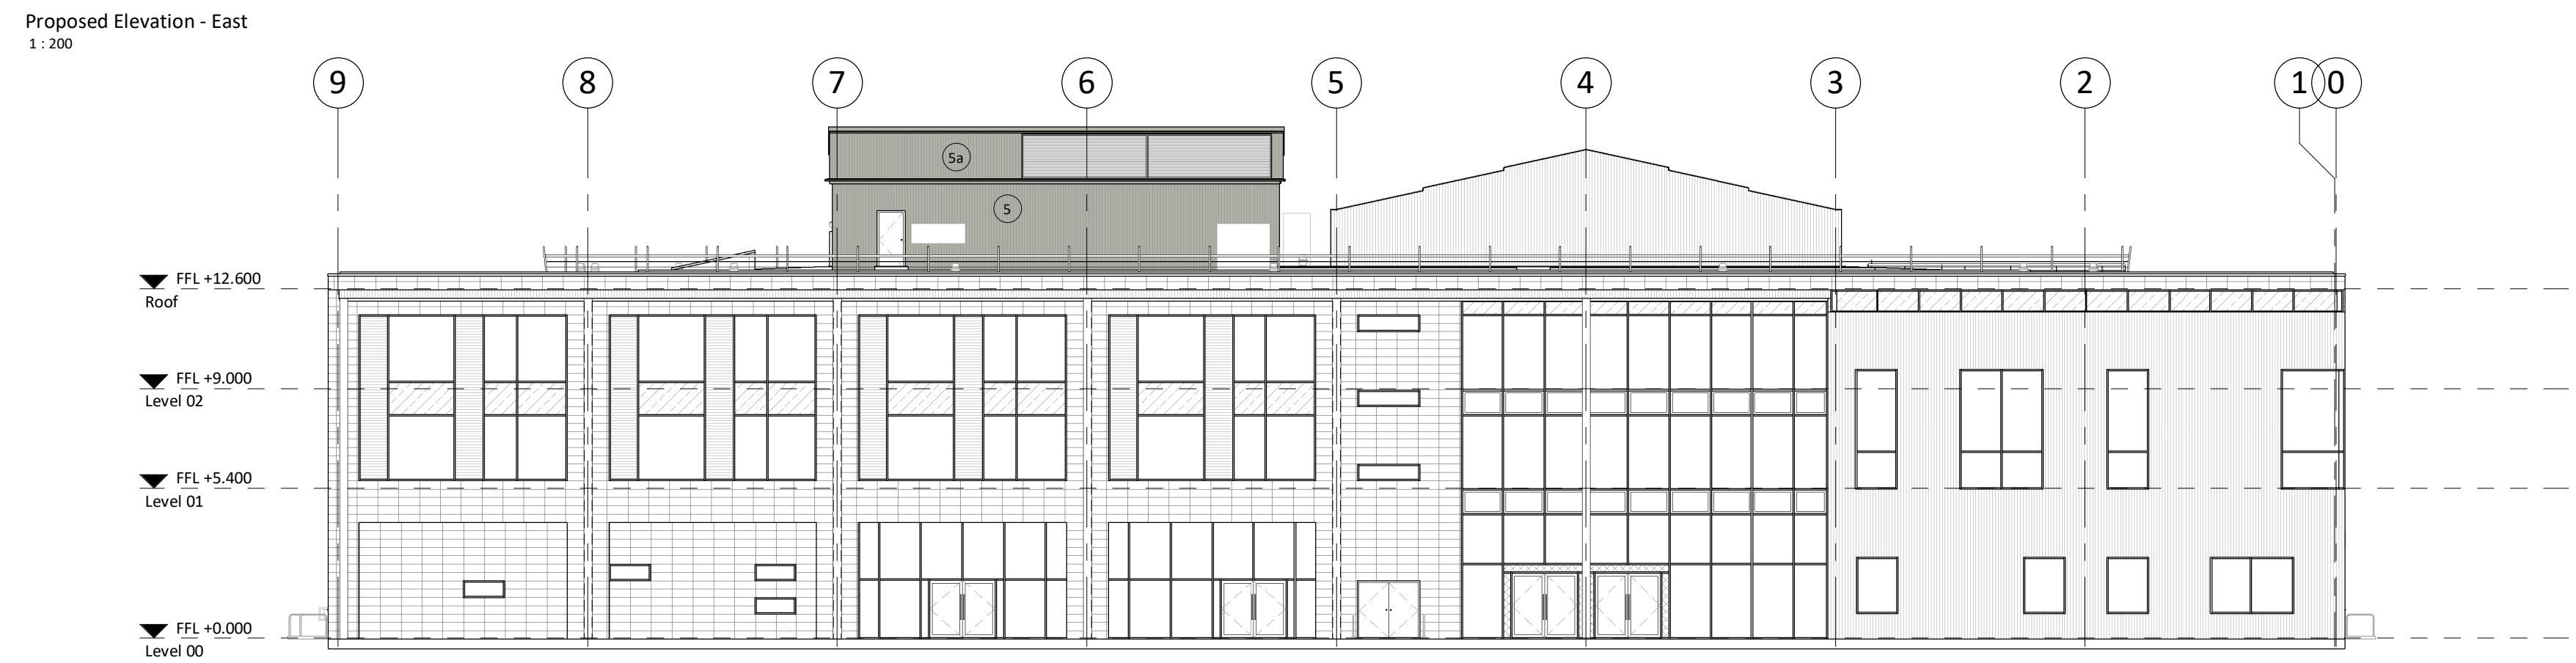
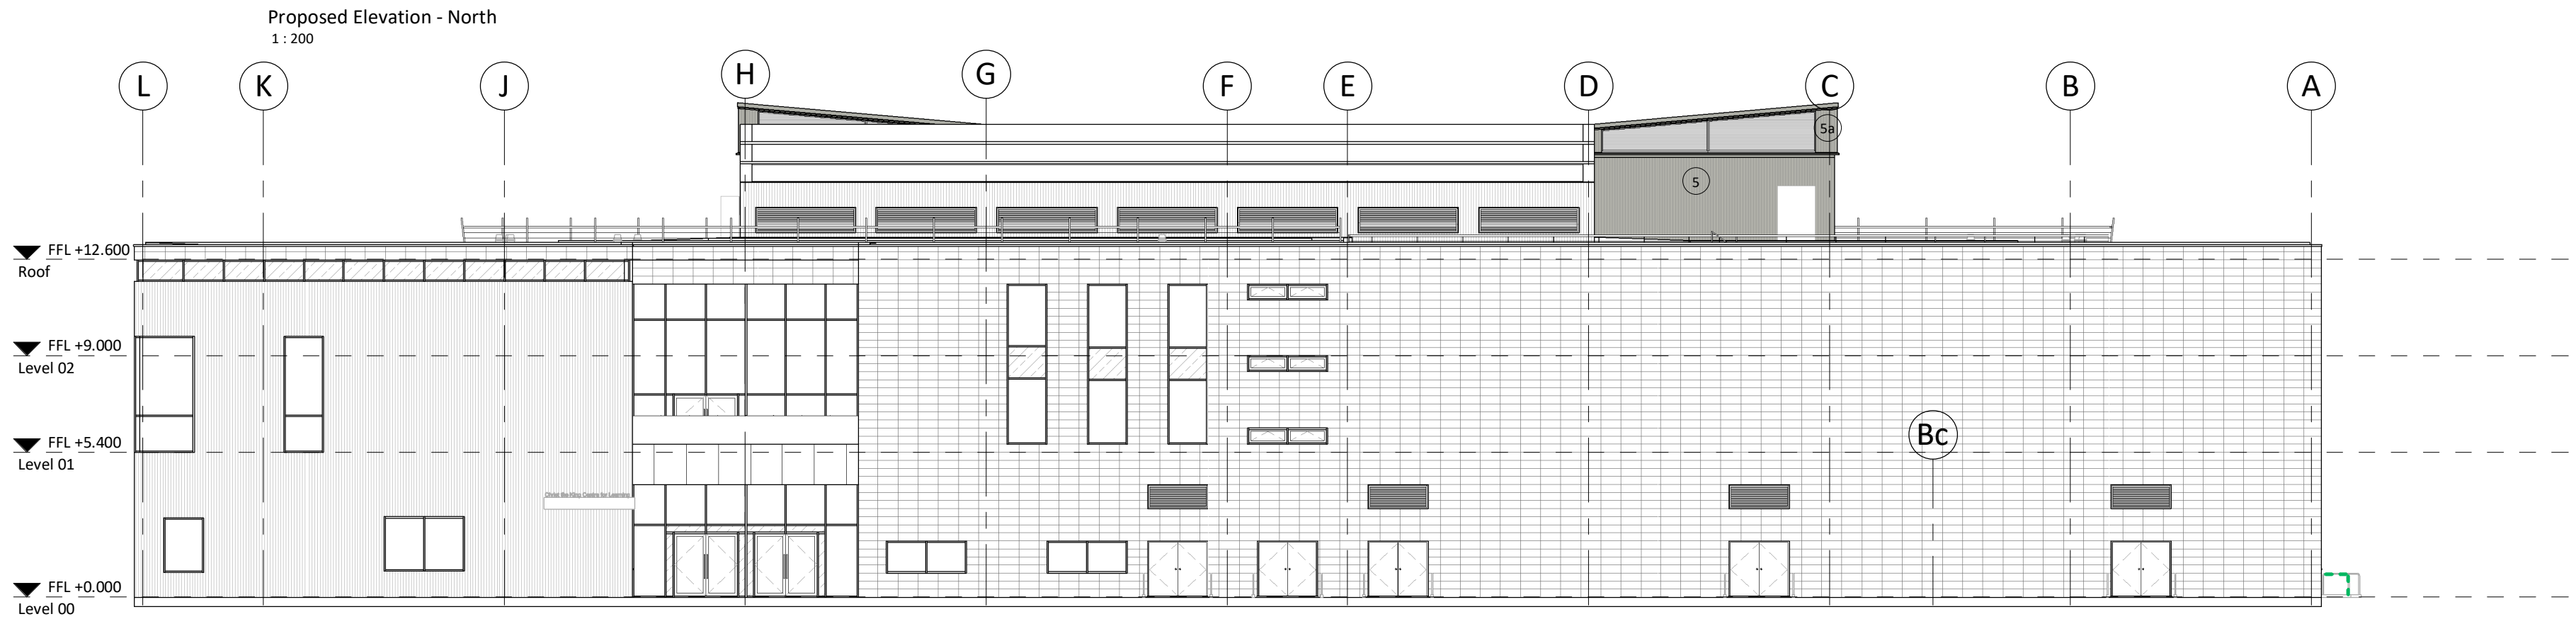
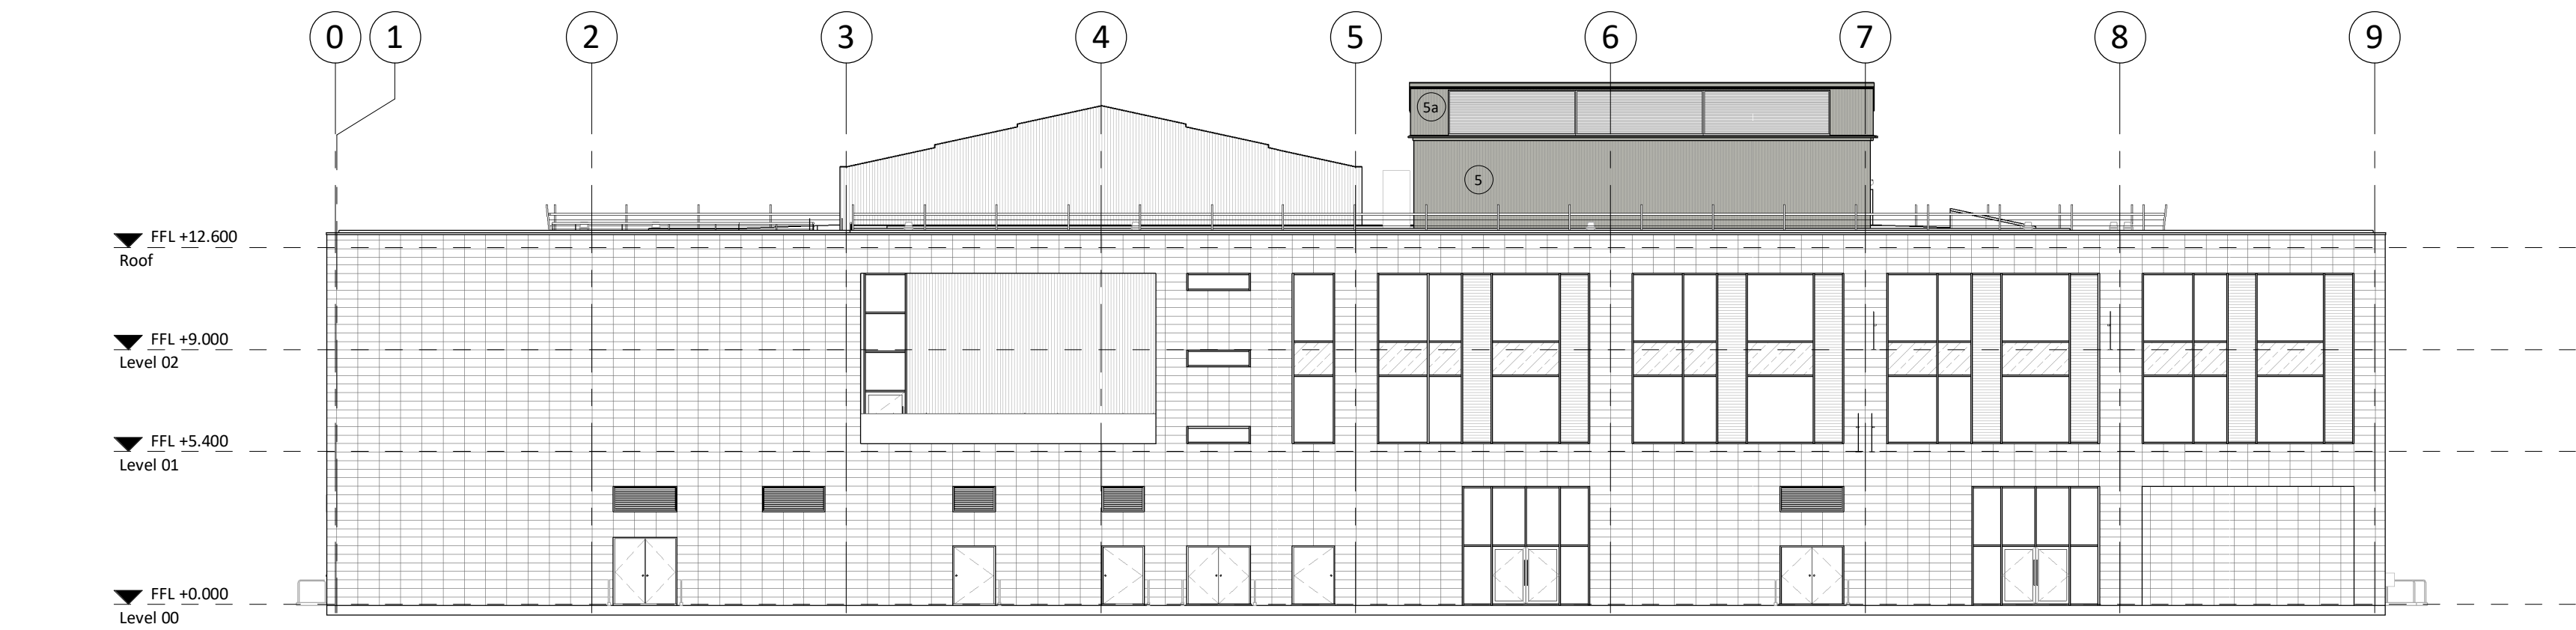


MATERIAL KEY

- 5 - Steel Profile Screening to Rooftop plant areas  
32mm Plastisol Sheeting  
Colour BS10A05 - Profile Code C32-1000
- 5a - Steel Profile Additional Screening to Rooftop plant areas  
34mm Plastisol Sheeting  
Colour RAL 7016 - Profile Code C34-1000

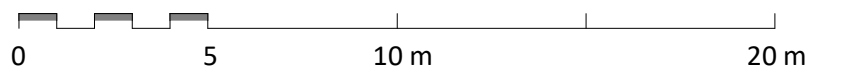

Note: All dimensions and levels are indicative and to be checked on site by cladding installers prior to fabrication of cladding and associated components

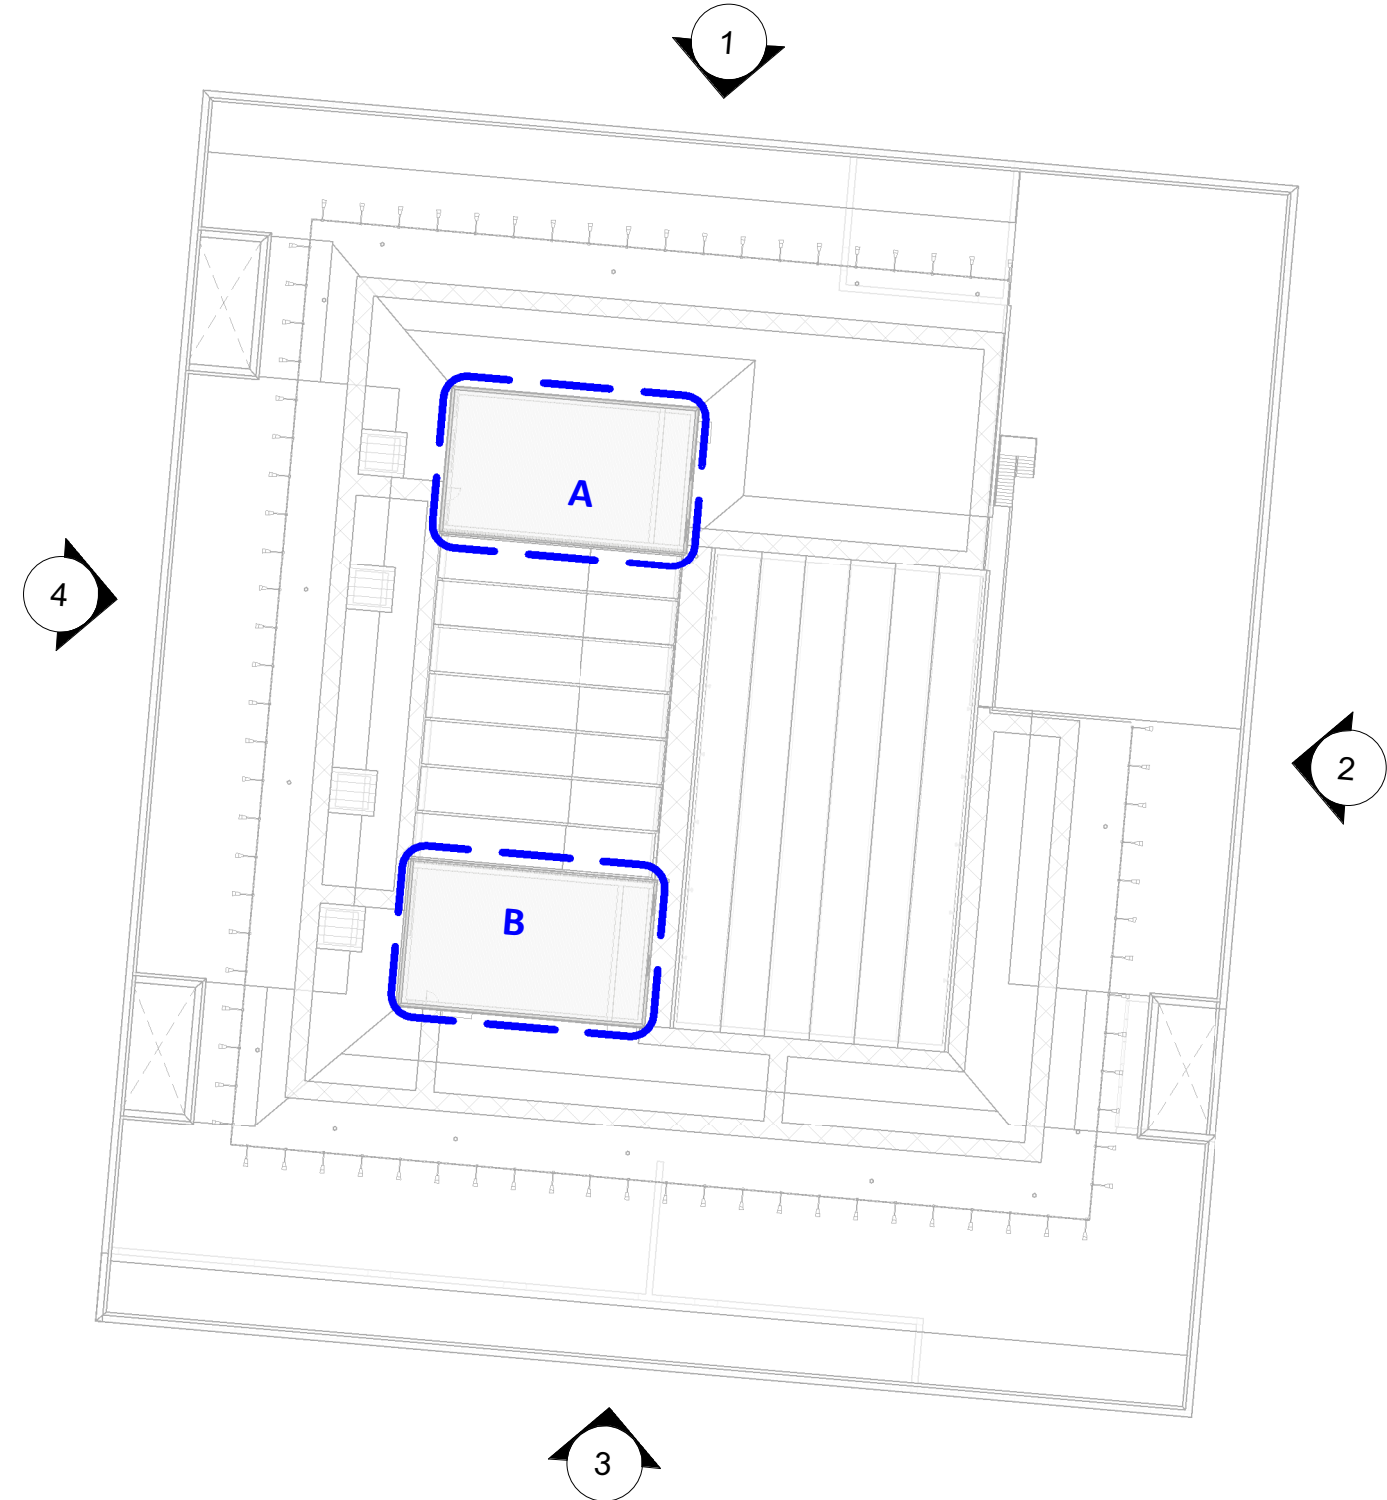

|        |      |            |                |               |
|--------|------|------------|----------------|---------------|
| PL     | PL01 | 26/06/2026 | Planning Issue | REVISED BY    |
| STATUS | REV  | DATE       | DESCRIPTION    | MGL           |
| CLIENT |      |            |                | CHECKED BY    |
|        |      |            |                | AMW           |
|        |      |            |                | ORIGINATOR NO |
|        |      |            |                | 157587        |

**Balfour Beatty**

CONSULTANT  
**STRIDE TREGLOWN**  
www.stridetreglown.com © Stride Treglown Limited 2020  
PROJECT  
LC4 Knowsley Community College Roof  
Works  
Huyton, Liverpool  
L36 3SD

DRAWING TITLE  
Proposed Elevations

|                                                                      |                   |
|----------------------------------------------------------------------|-------------------|
| STATUS CODE                                                          | SCALE             |
| PL : Planning Issue                                                  | As indicated@A1   |
| DRAWING USAGE: <i>Planning</i>                                       |                   |
| PROJECT - ORIGINATOR - VOLUME - LEVEL - TYPE - ROLE - CLASS - NUMBER | STATUS _ REVISION |
| 157587-STL-RF-ZZ-DR-A-20401                                          | PL_PL01           |