
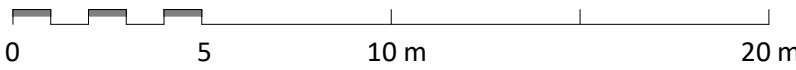


MATERIAL KEY

- 5 - Steel Profile Screening to Rooftop plant areas
32mm Plastisol Sheeting
Colour BS10A05 - Profile Code C32-1000
- 5a - Steel Profile Additional Screening to Rooftop plant areas
34mm Plastisol Sheeting
Colour RAL 7016 - Profile Code C34-1000

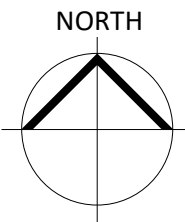

Note: All dimensions and levels are indicative and to be checked on site by cladding installers prior to fabrication of cladding and associated components

PL	PL01	26/06/2026	Planning Issue	REVISED BY
STATUS	REV	DATE	DESCRIPTION	MGL
CLIENT				CHECKED BY
				AMW
				ORIGINATOR NO
				157587

Balfour Beatty


CONSULTANT
STRIDE TREGLOWN
www.stridetreglown.com © Stride Treglown Limited 2020_
PROJECT
LC4 Knowsley Community College Roof
Works
Huyton, Liverpool
L36 3SD

DRAWING TITLE
Proposed Elevations - Coloured

STATUS CODE	SCALE
PL : Planning Issue	As indicated@A1
DRAWING USAGE: <i>Planning</i>	
PROJECT - ORIGINATOR - VOLUME - LEVEL - TYPE - ROLE - CLASS - NUMBER	STATUS_ REVISION
157587-STL-RF-ZZ-DR-A-20402	PL_PL01



1 Proposed Elevation - North
1 : 200

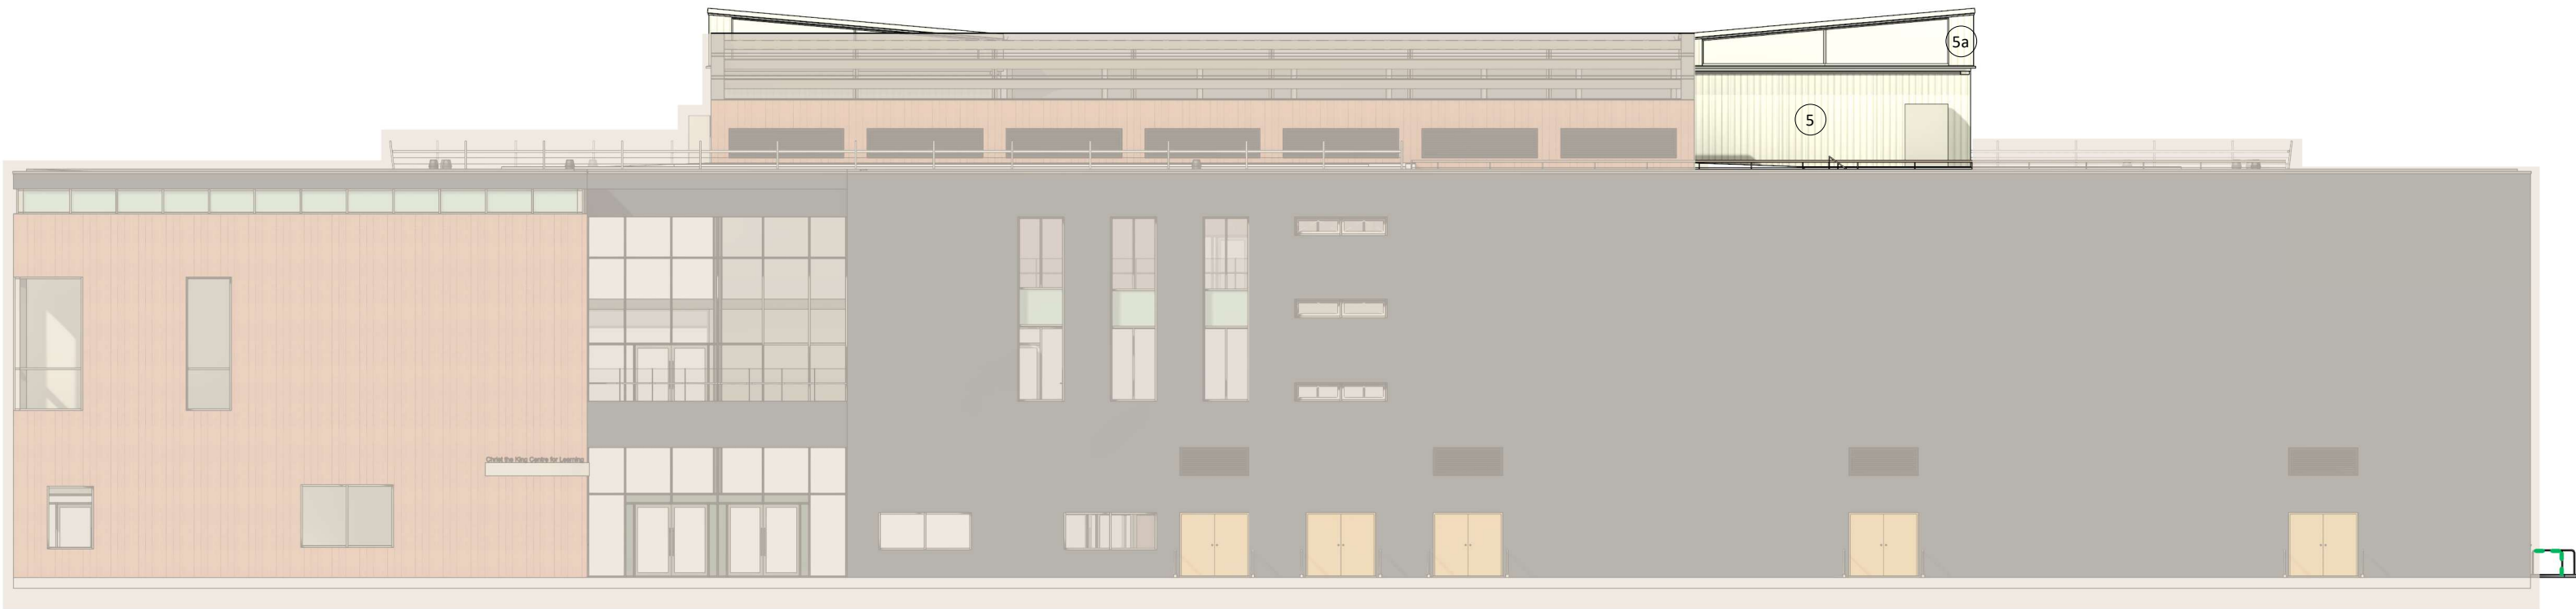


2 Proposed Elevation - East
1 : 200



3 Proposed Elevation - South
1 : 200



4 Proposed Elevation West
1 : 200

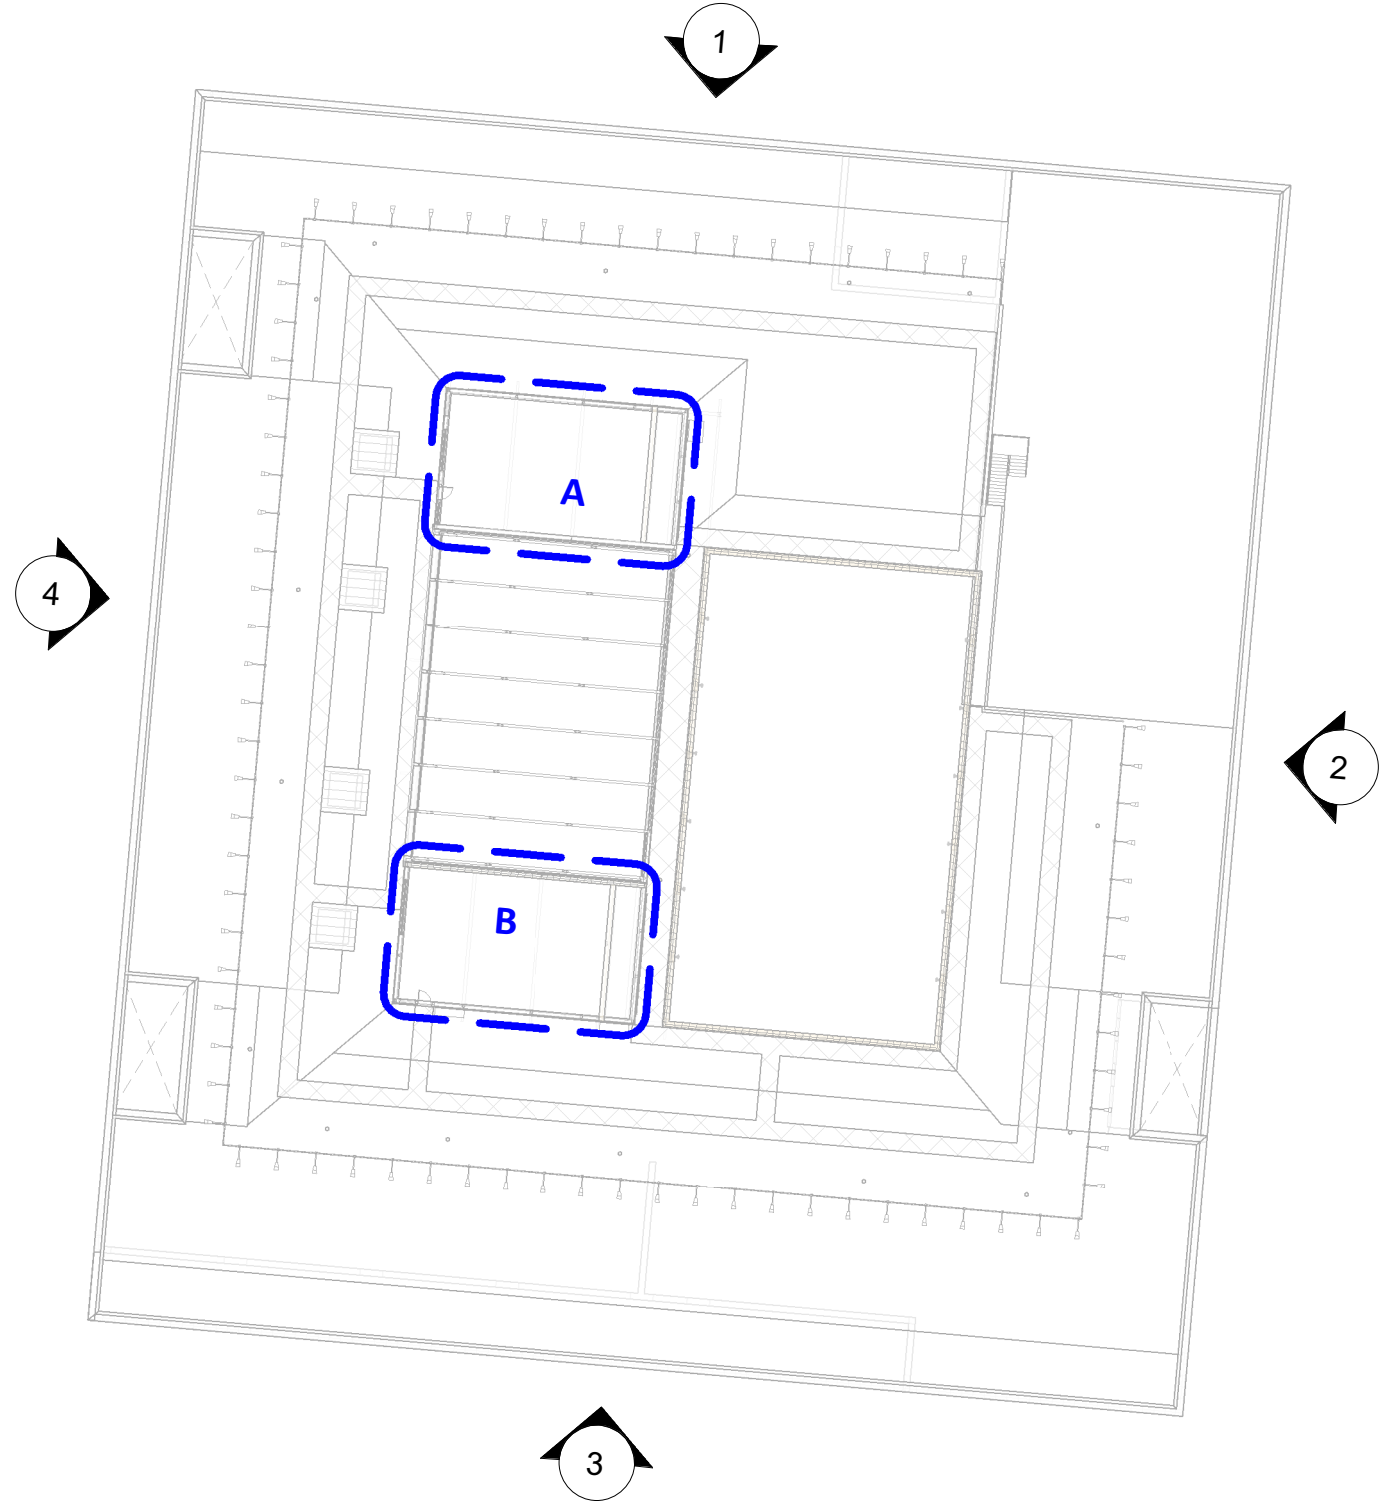

2

3

4