




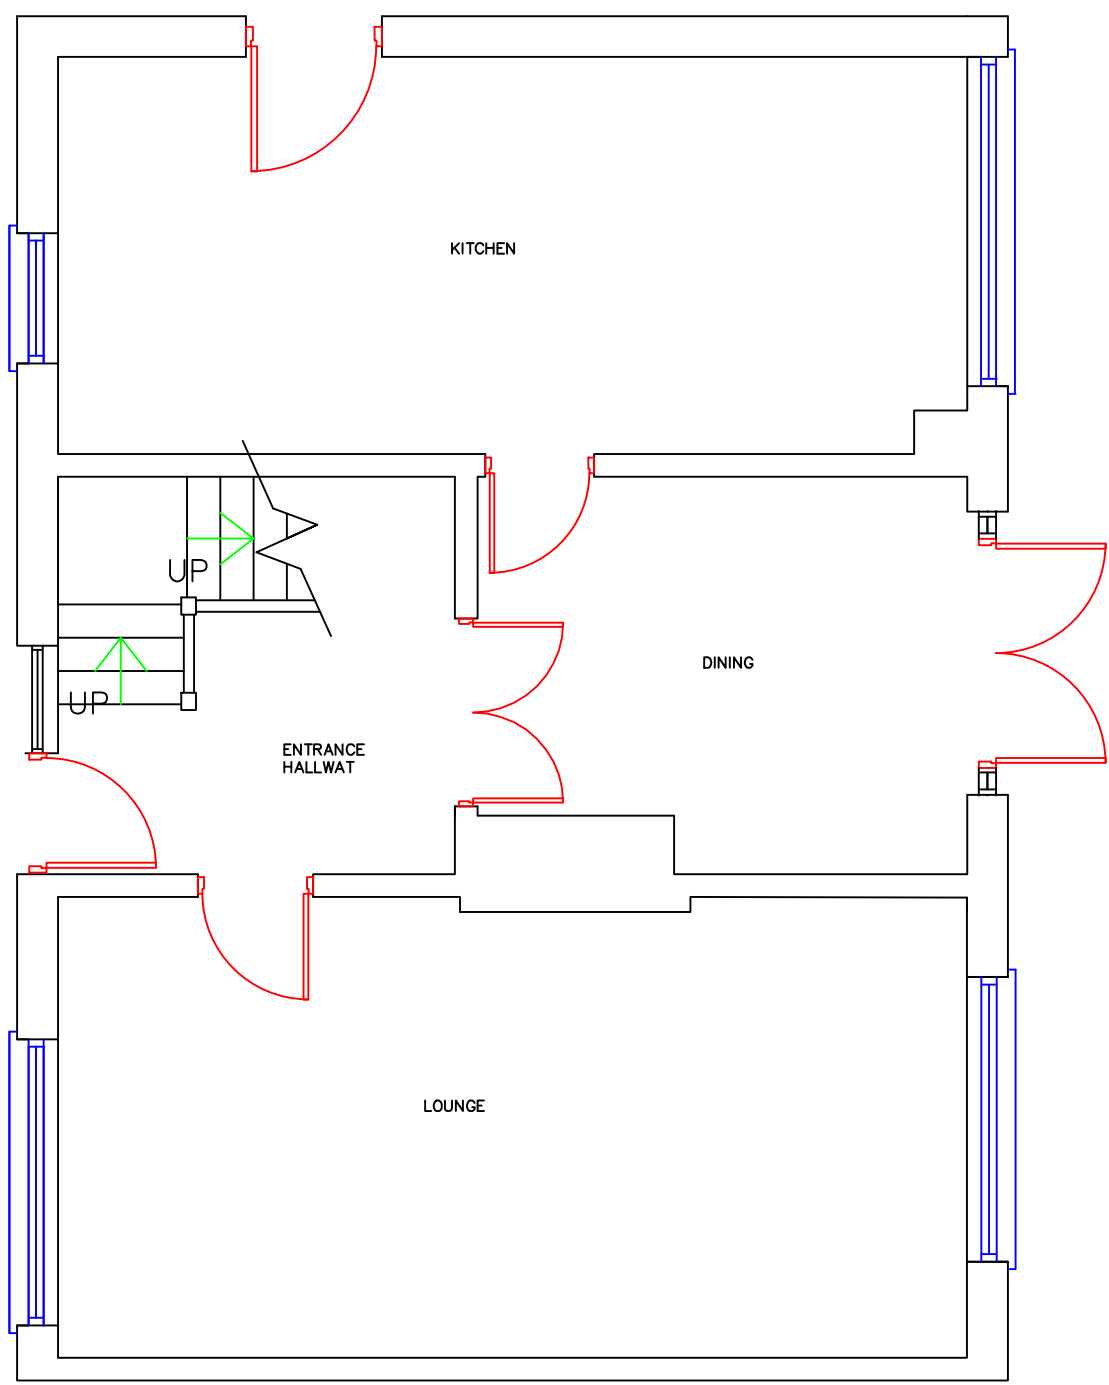


EXISTING GROUND FLOOR PLAN 1:50

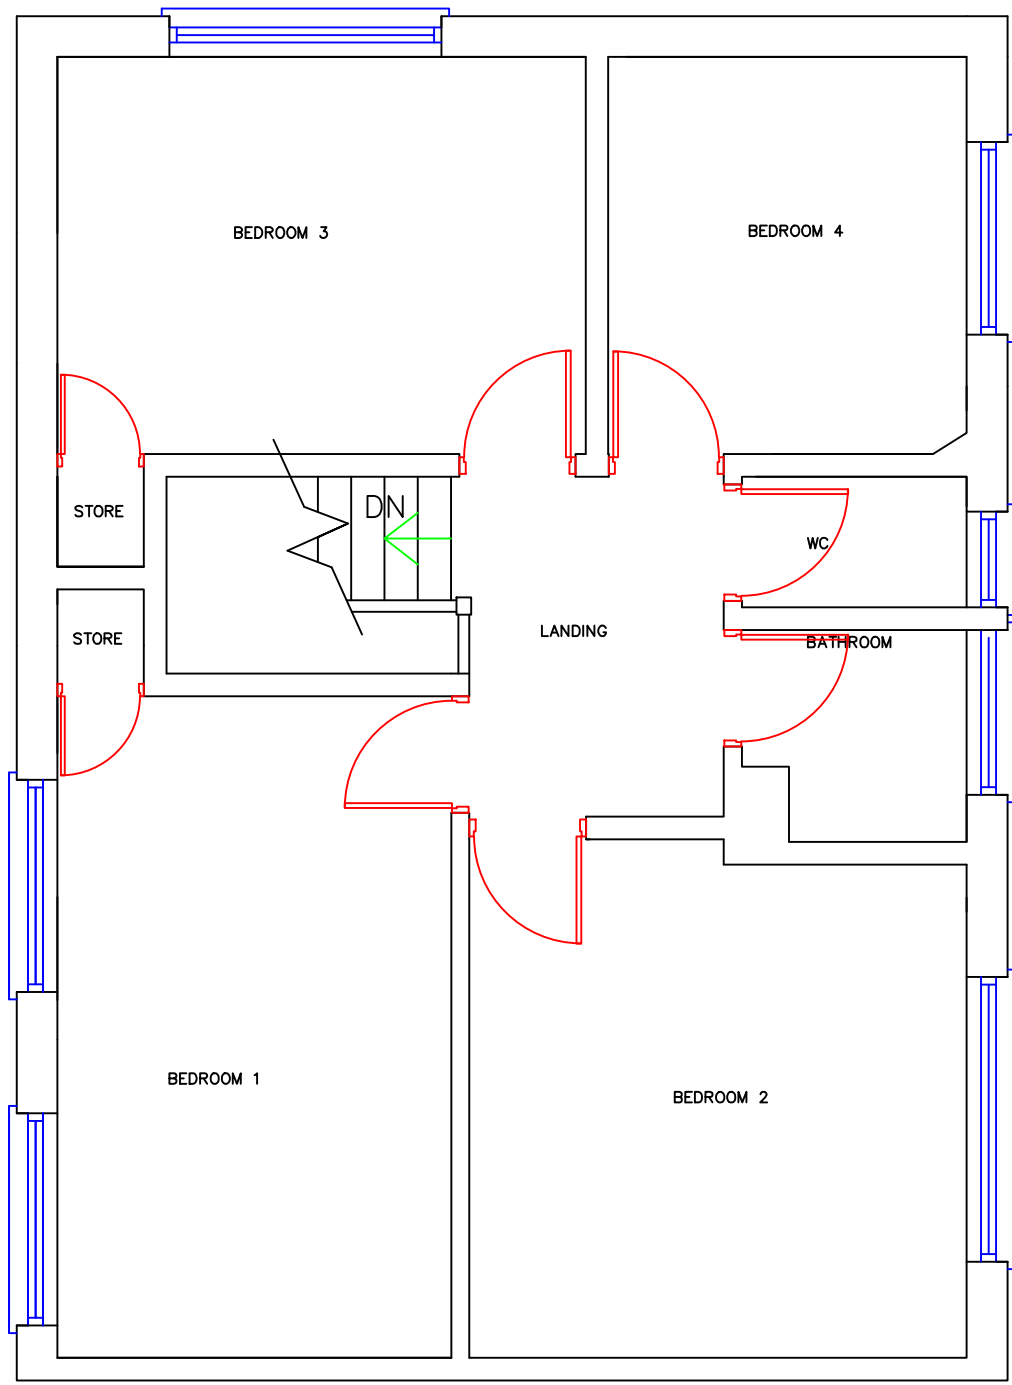


EXISTING FIRST FLOOR PLAN 1:50

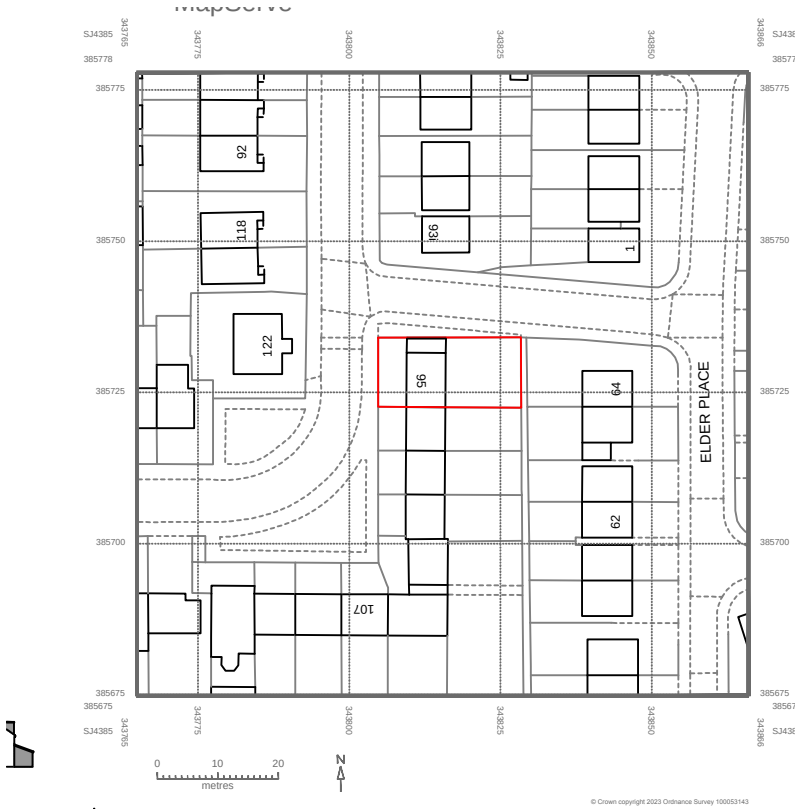


LOCATION PLAN 1:1250

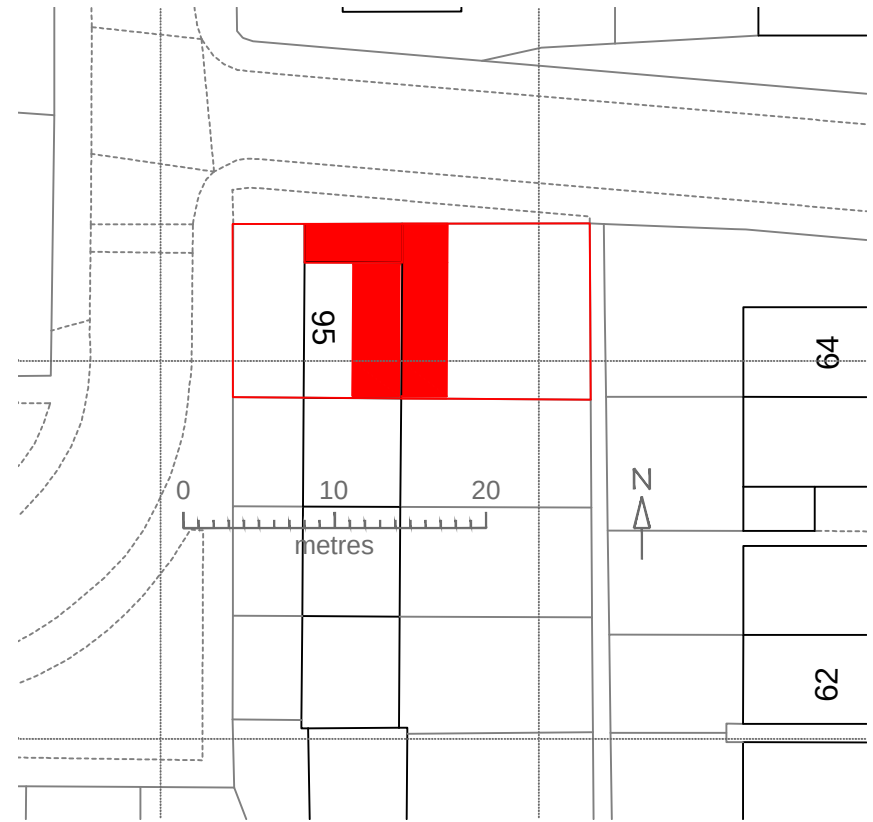


BLOCK PLAN 1:500

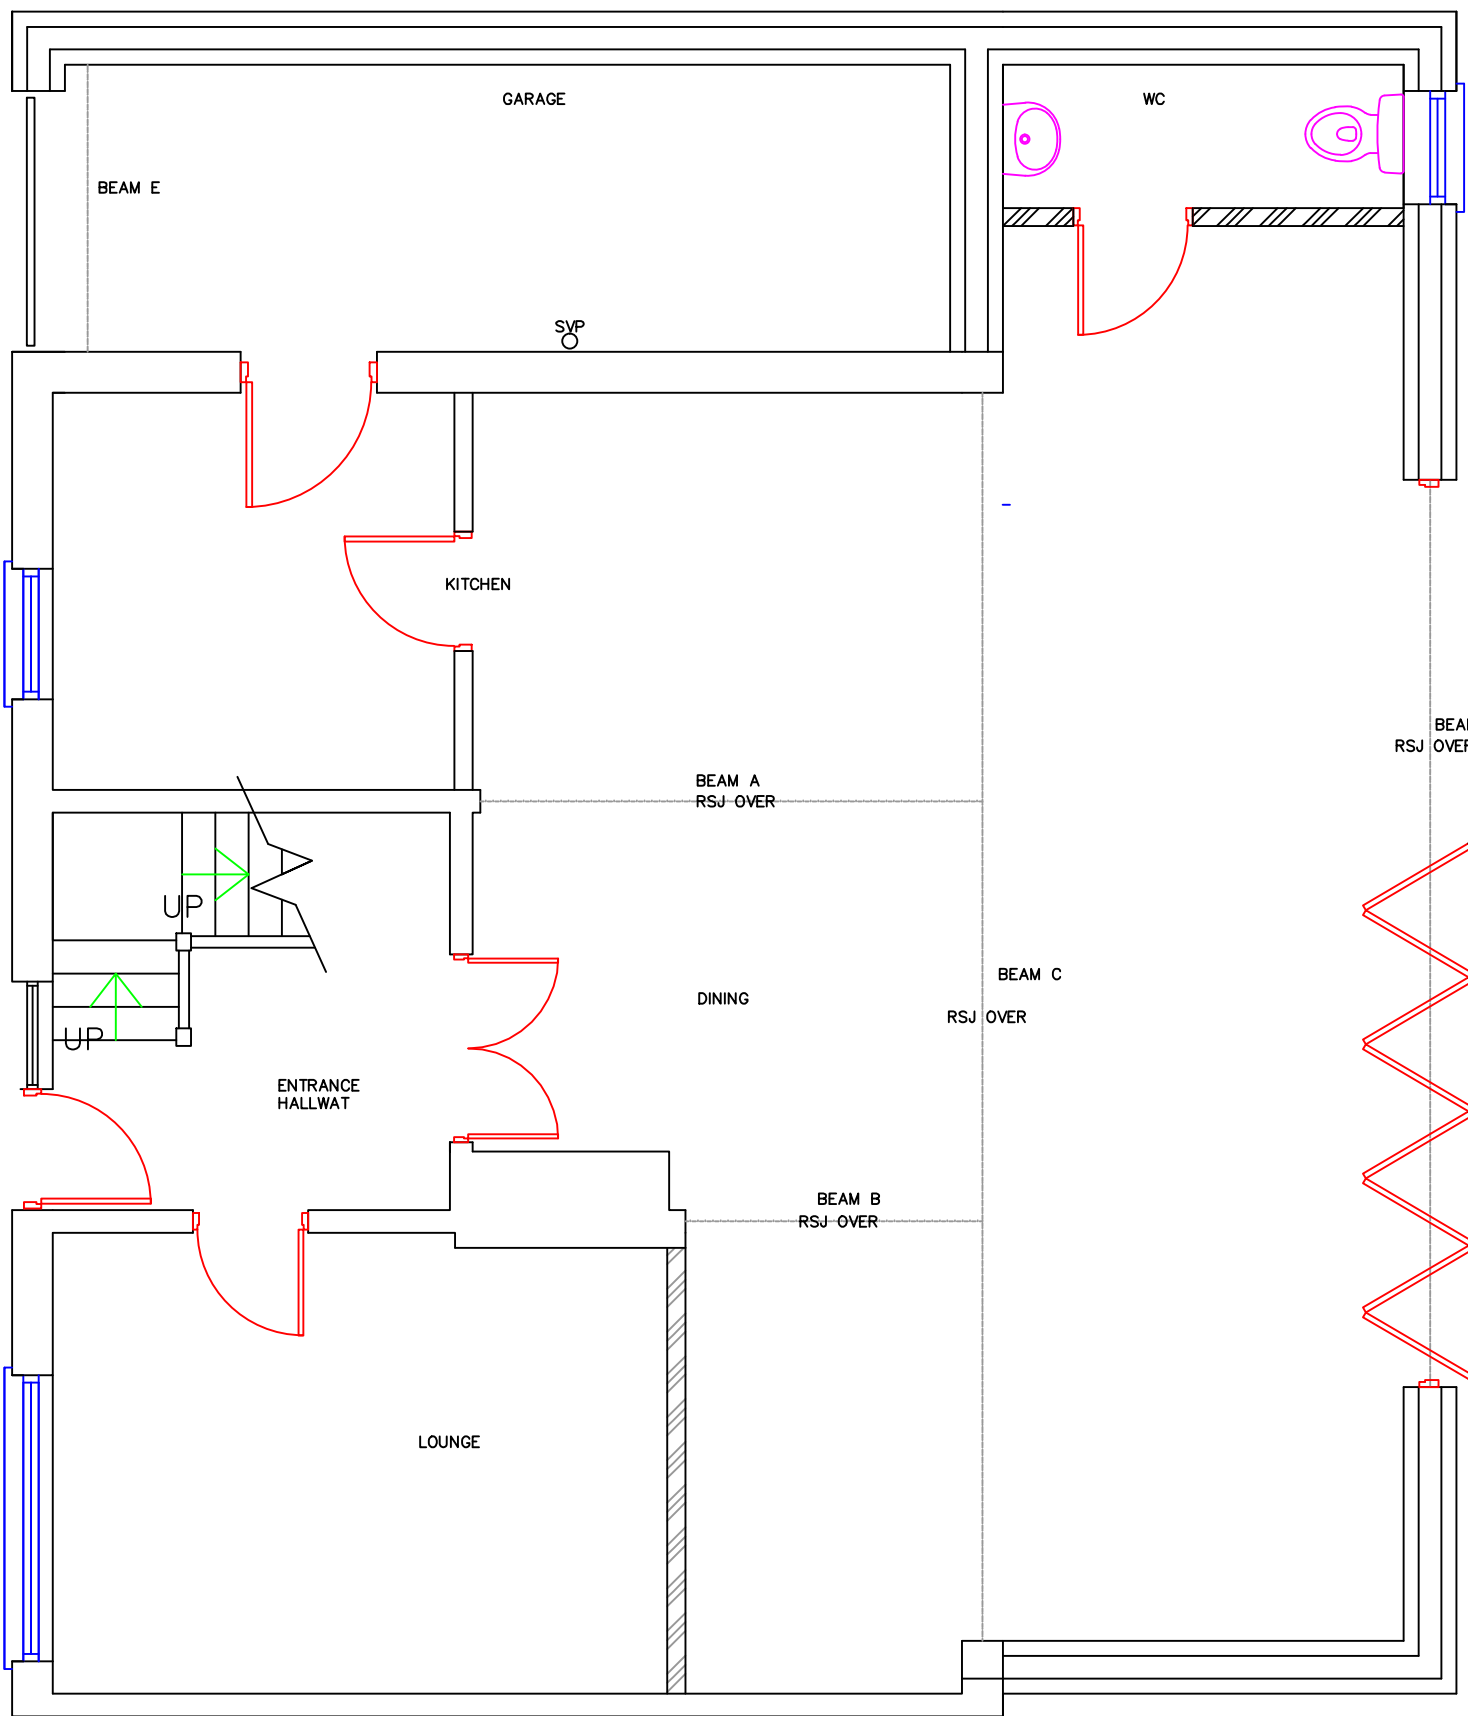


PROPOSED GROUND FLOOR PLAN 1:50

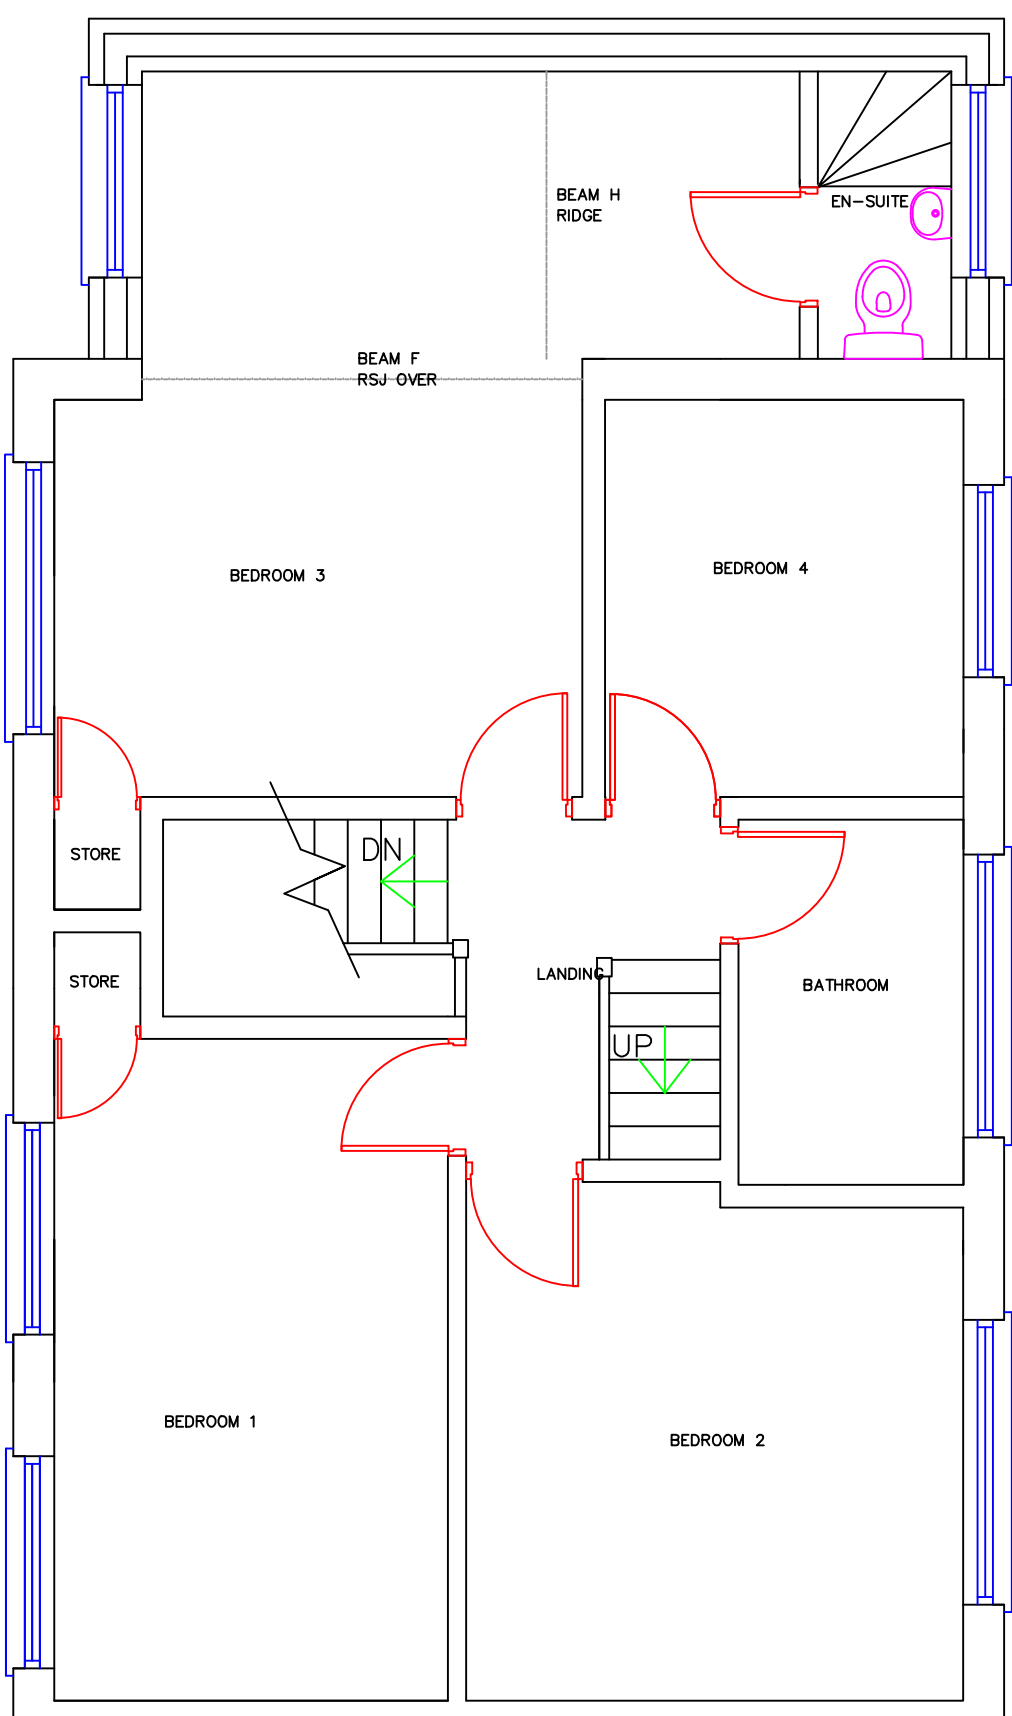

PROPOSED FIRST FLOOR PLAN 1:50

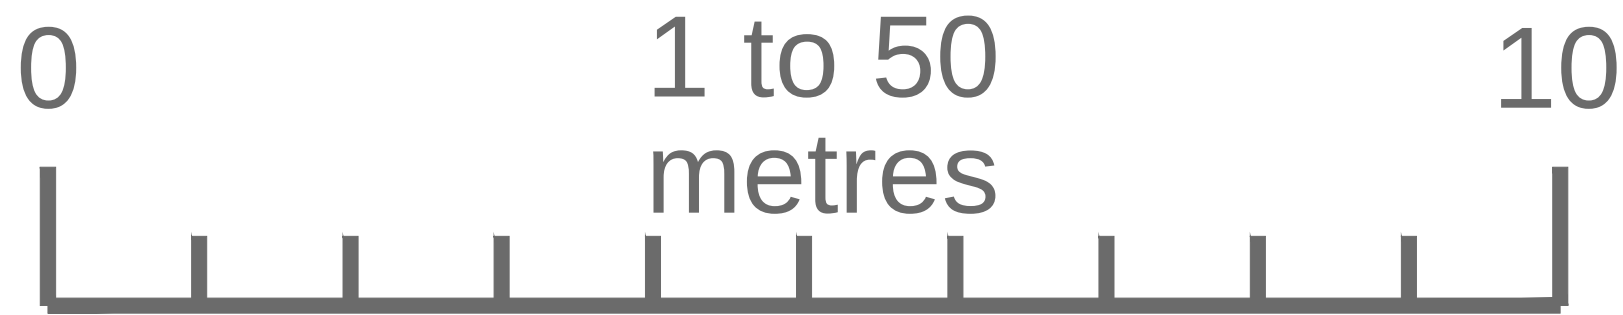

SCALE BAR

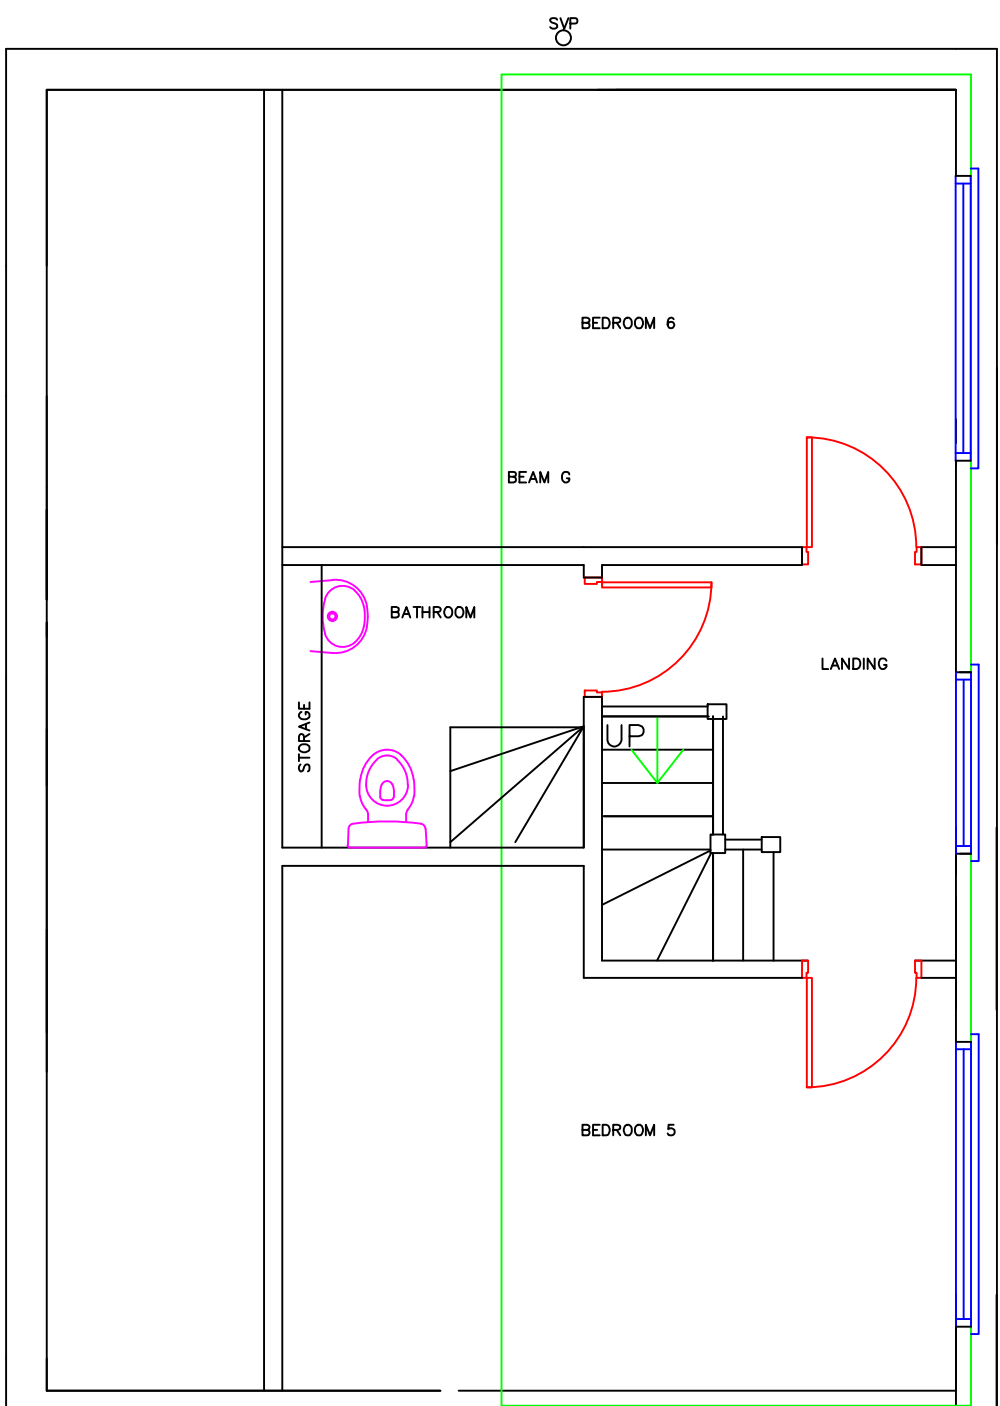

PROPOSED SECOND FLOOR PLAN 1:50

General Notes		
No.	Revision/Issue	Date
Firm Name and Address		
TWO STOREY EXTENSION TO SIDE WITH SINGLE STOREY TO REAR AND LOFT CONVERSION WITH DORMER		
Project Name and Address		
95 ARNCLIFFE ROAD L25 9QE		
Project	Sheet	
H2K		
Date		
OCT 23		
Scale	1	
1:50 1:500 1:1250		