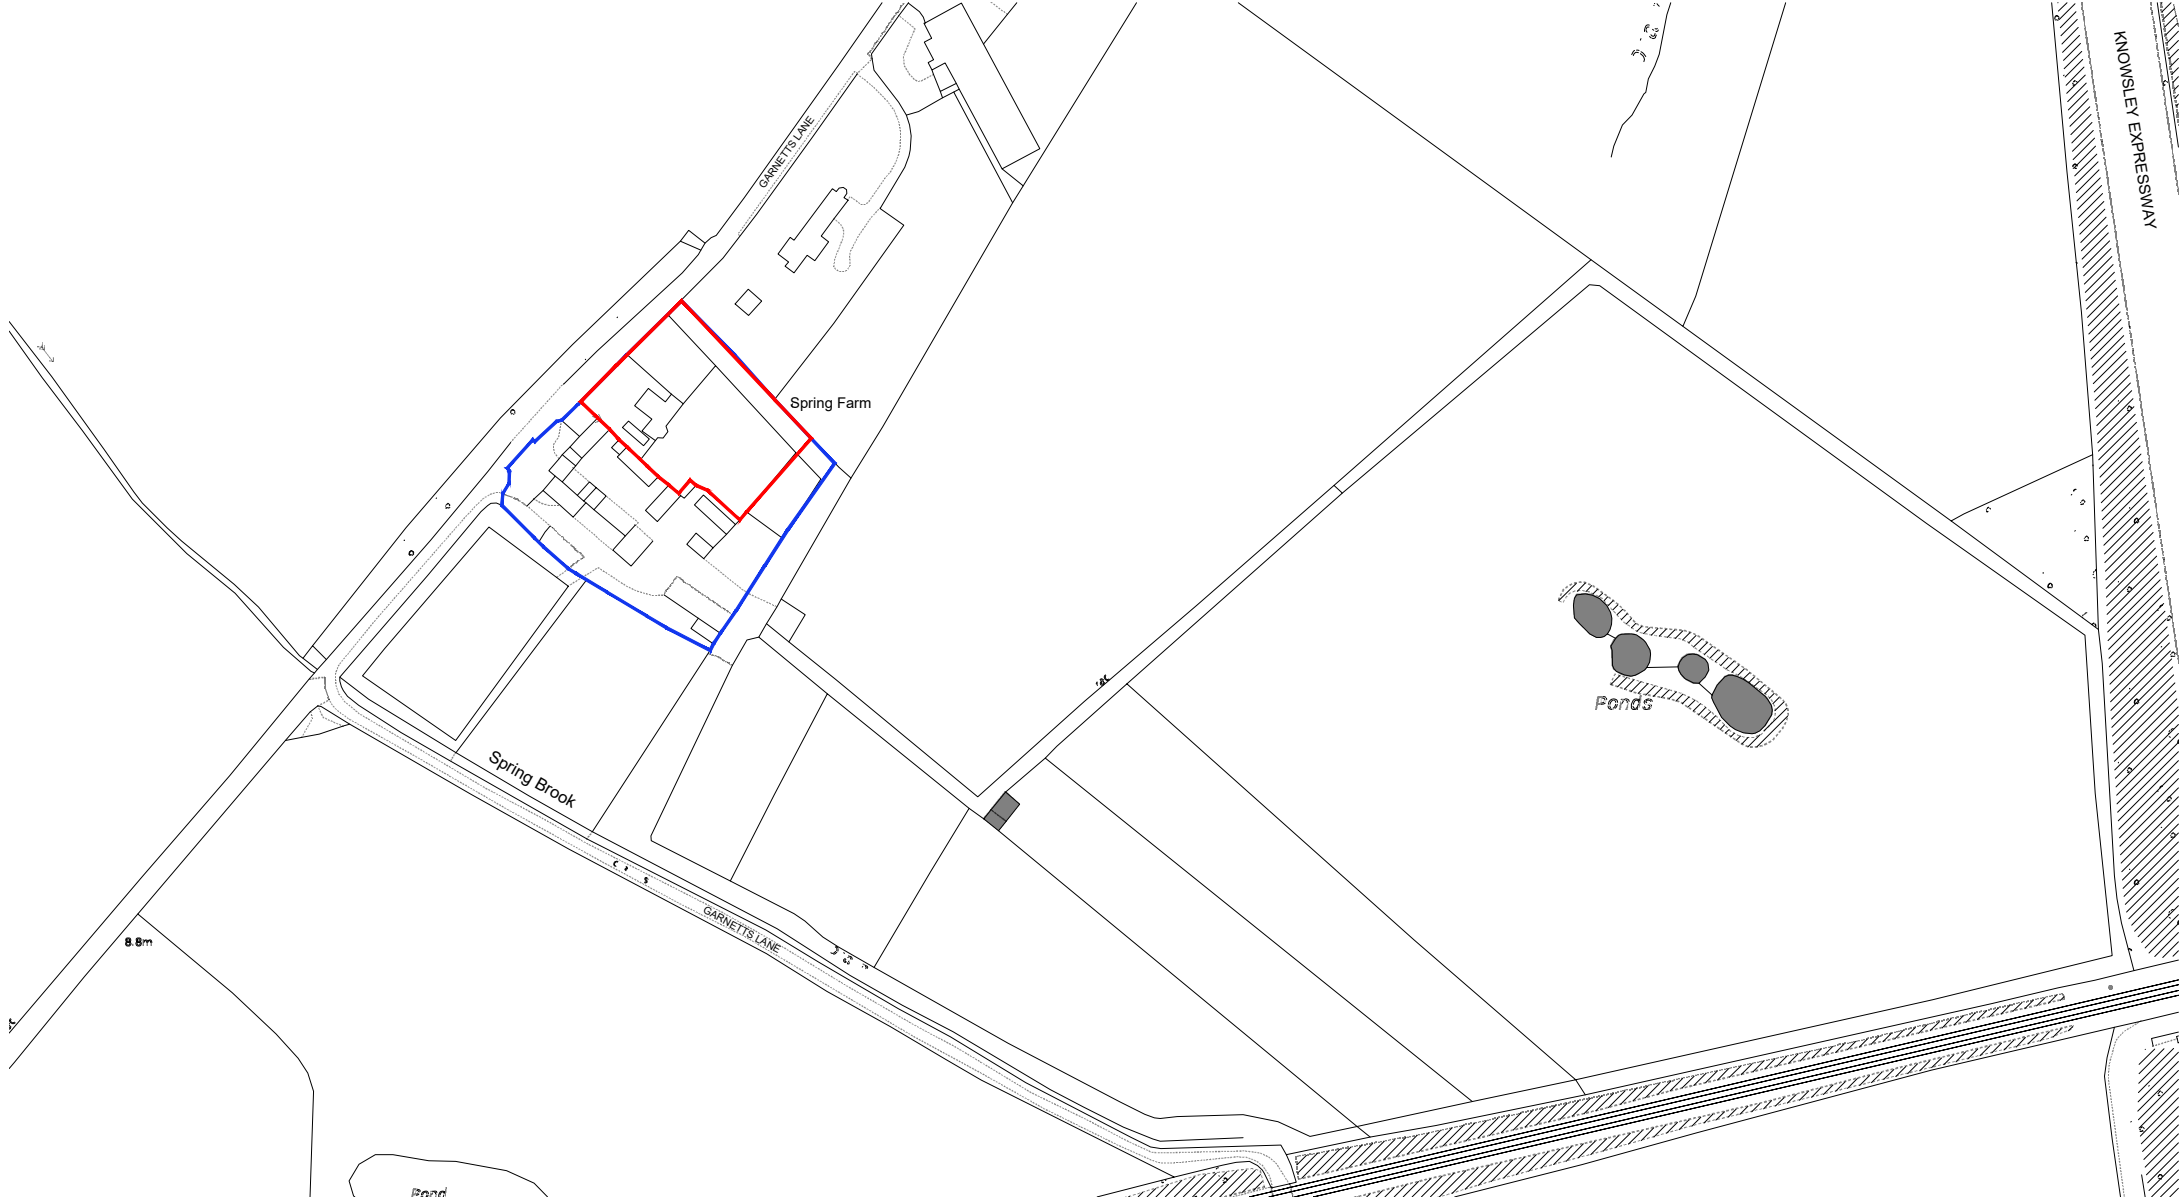


RED LINE DENOTES SITE BOUNDARY

BLUE LINE DENOTES SITE OWNERSHIP

Client
Mr Luke Gumbley

Project
Spring Farm Garnett's Lane
Tarbock Green Prescott L35 1QN

Drawing Title
Site Location Plan

Drawn	Checked	Project No	Scale	Date
PL	PL	A4	1:2500	JULY 2025

Project No	Drawing No	Revision
25 - 952	00-01	A

Philip Lambert
RIBA | Chartered Architect

Philip Lambert Architecture Ltd.
King Edward House, 154 Clifton Drive South,
Lytham St Annes, FY8 1HG
Tel. 0781118904