
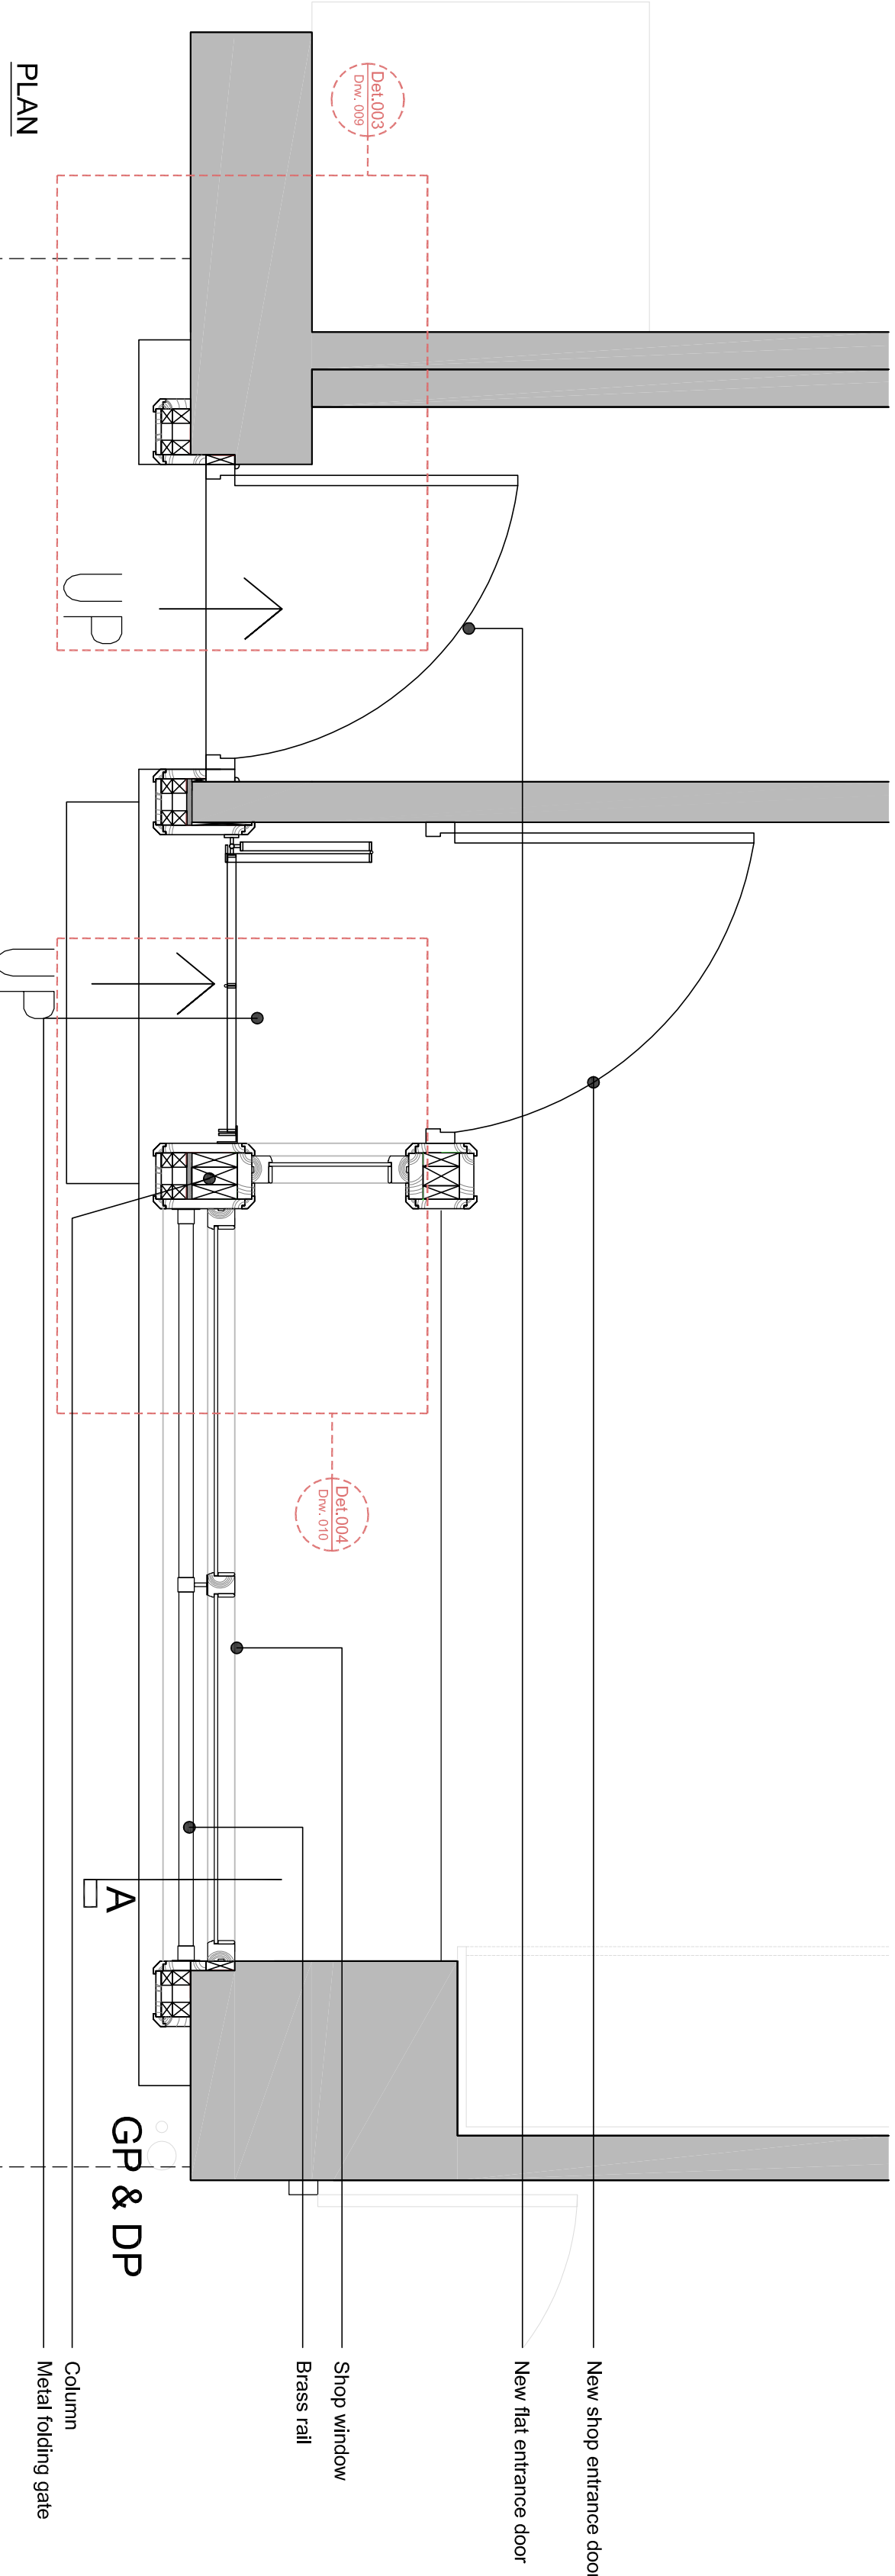
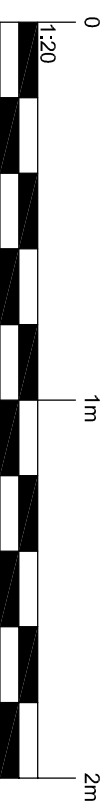


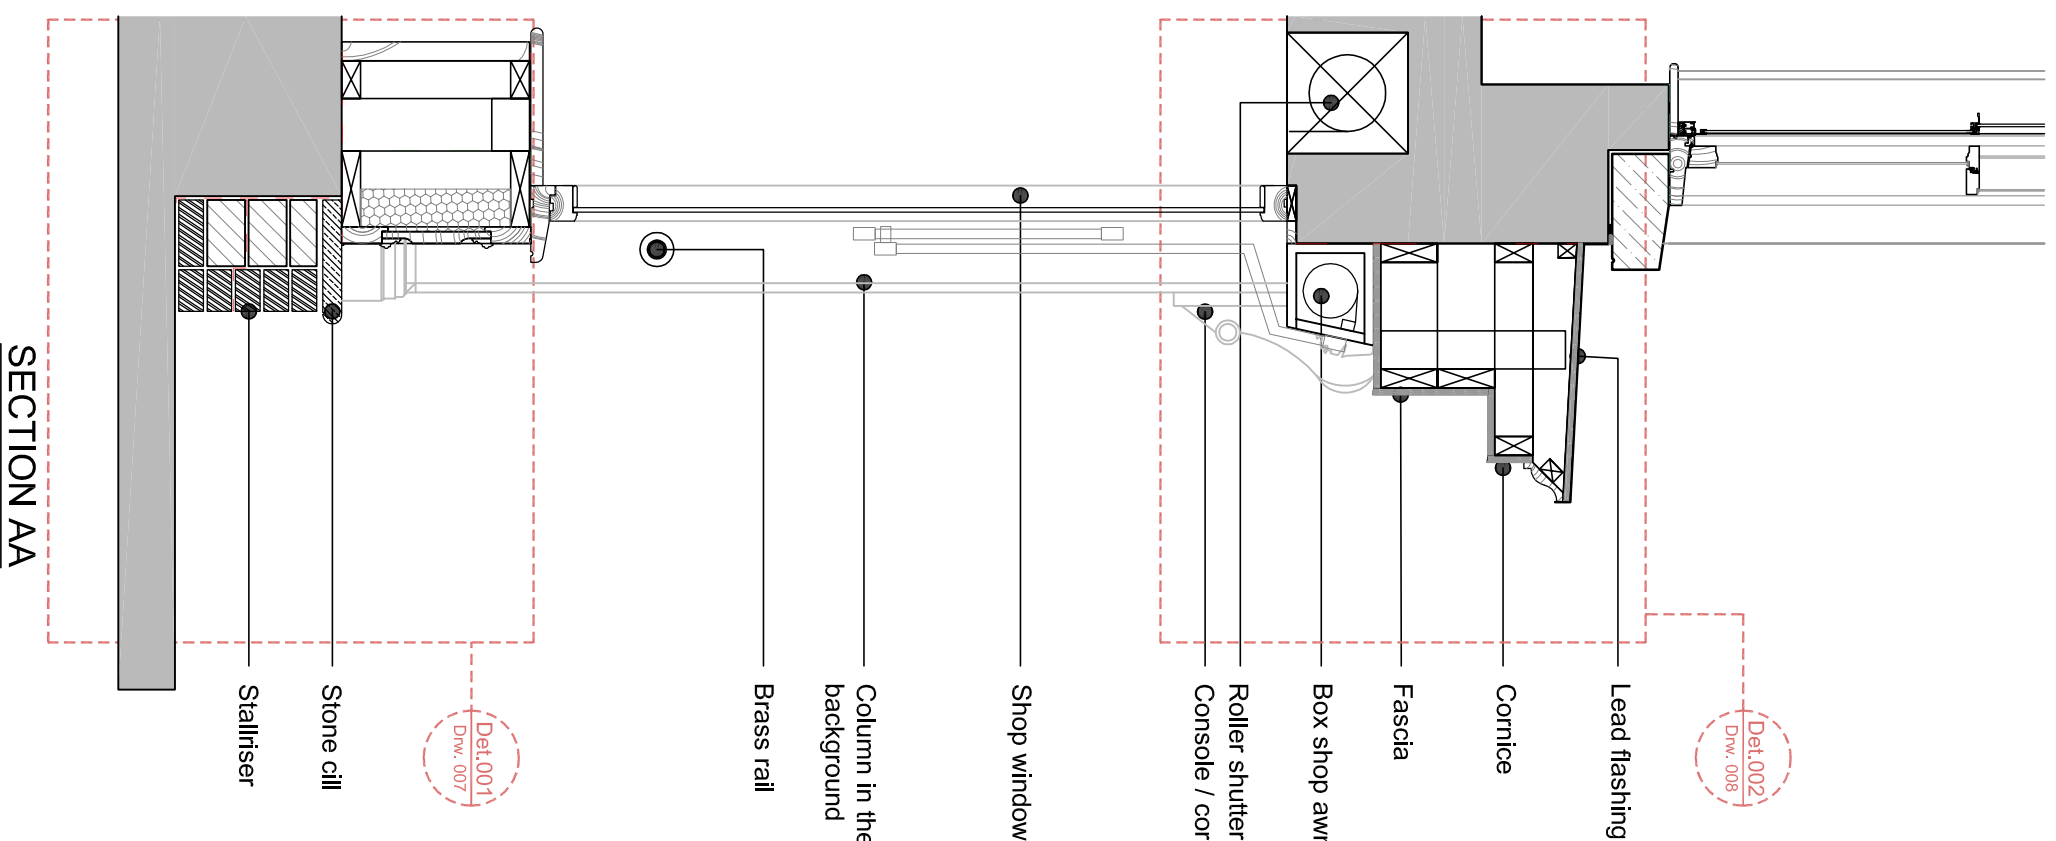

B		Updated in line with planning authority	01-02-22	TCC	RR
A		Comments			
Rev.	Description	DATE	BY	CHKD	
REVISIONS					

PURPOSE

Cass associates		architectural planning landscape conservation
T: +44 (0)151 707 0110 E: info@cassassociates.co.uk W: www.cassassociates.co.uk		

client
ANITA ALLEN

project
7 MARKET PLACE, PRESCOT,
L34 5SB

drawing title

SHOP FRONT PLAN AND
ELEVATION AS PROPOSED

scale @ A1 1:20
date 05-08-21

dm JT chkd AW

1602-005
B