


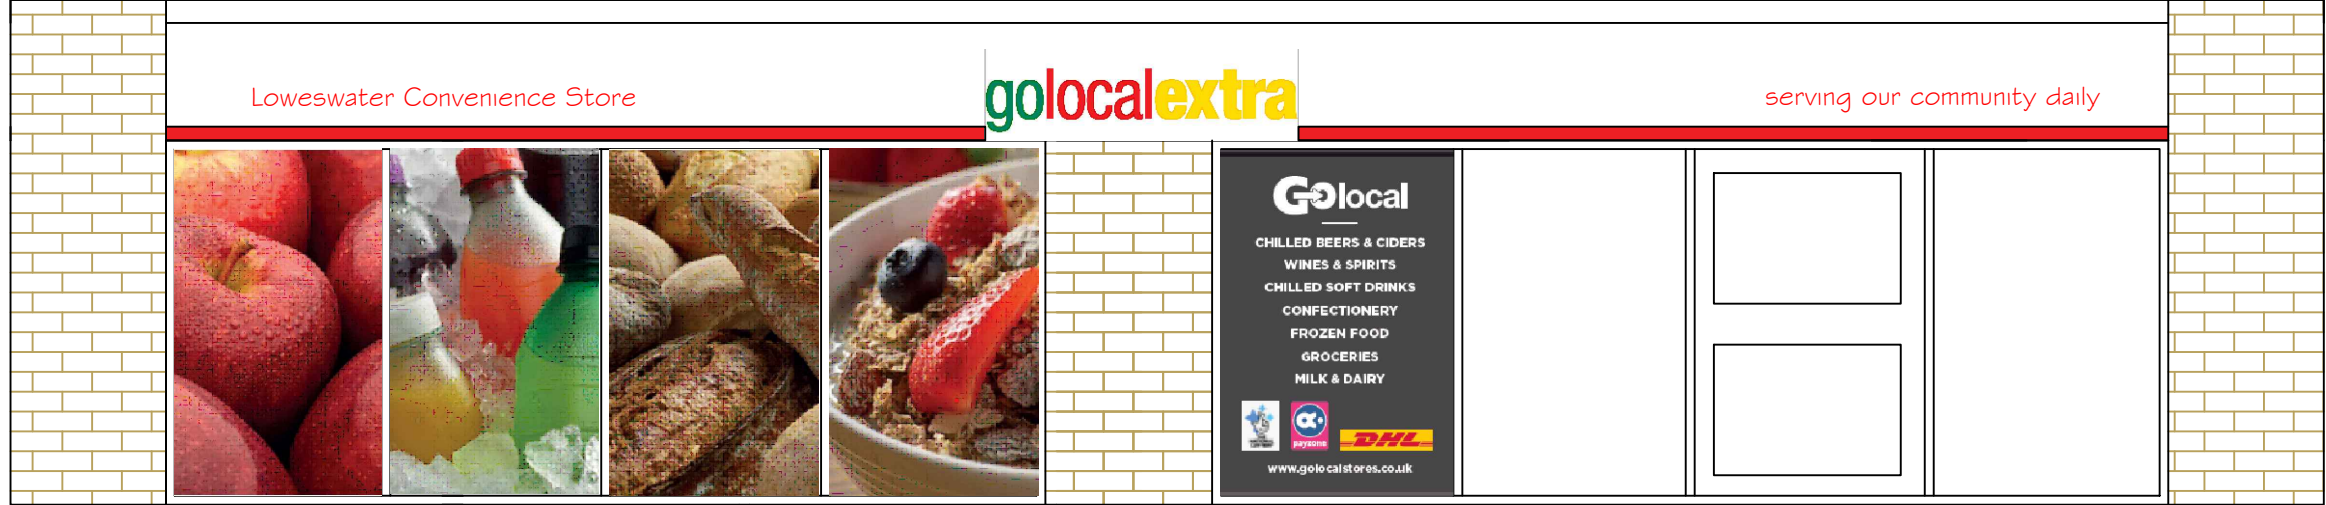

DRAWING TITLE			GO LOCAL EXTRA LOWESWATER RANJIT SINGH 3 LOWESWATER WAY KIRKBY L33 2DL
SCALE	DRAWING No	DATE	
	SINGH-LOWESWATER-SHOPFRONT	04/04/2023	
DRAWN		REVISIONS	
AD			
			