



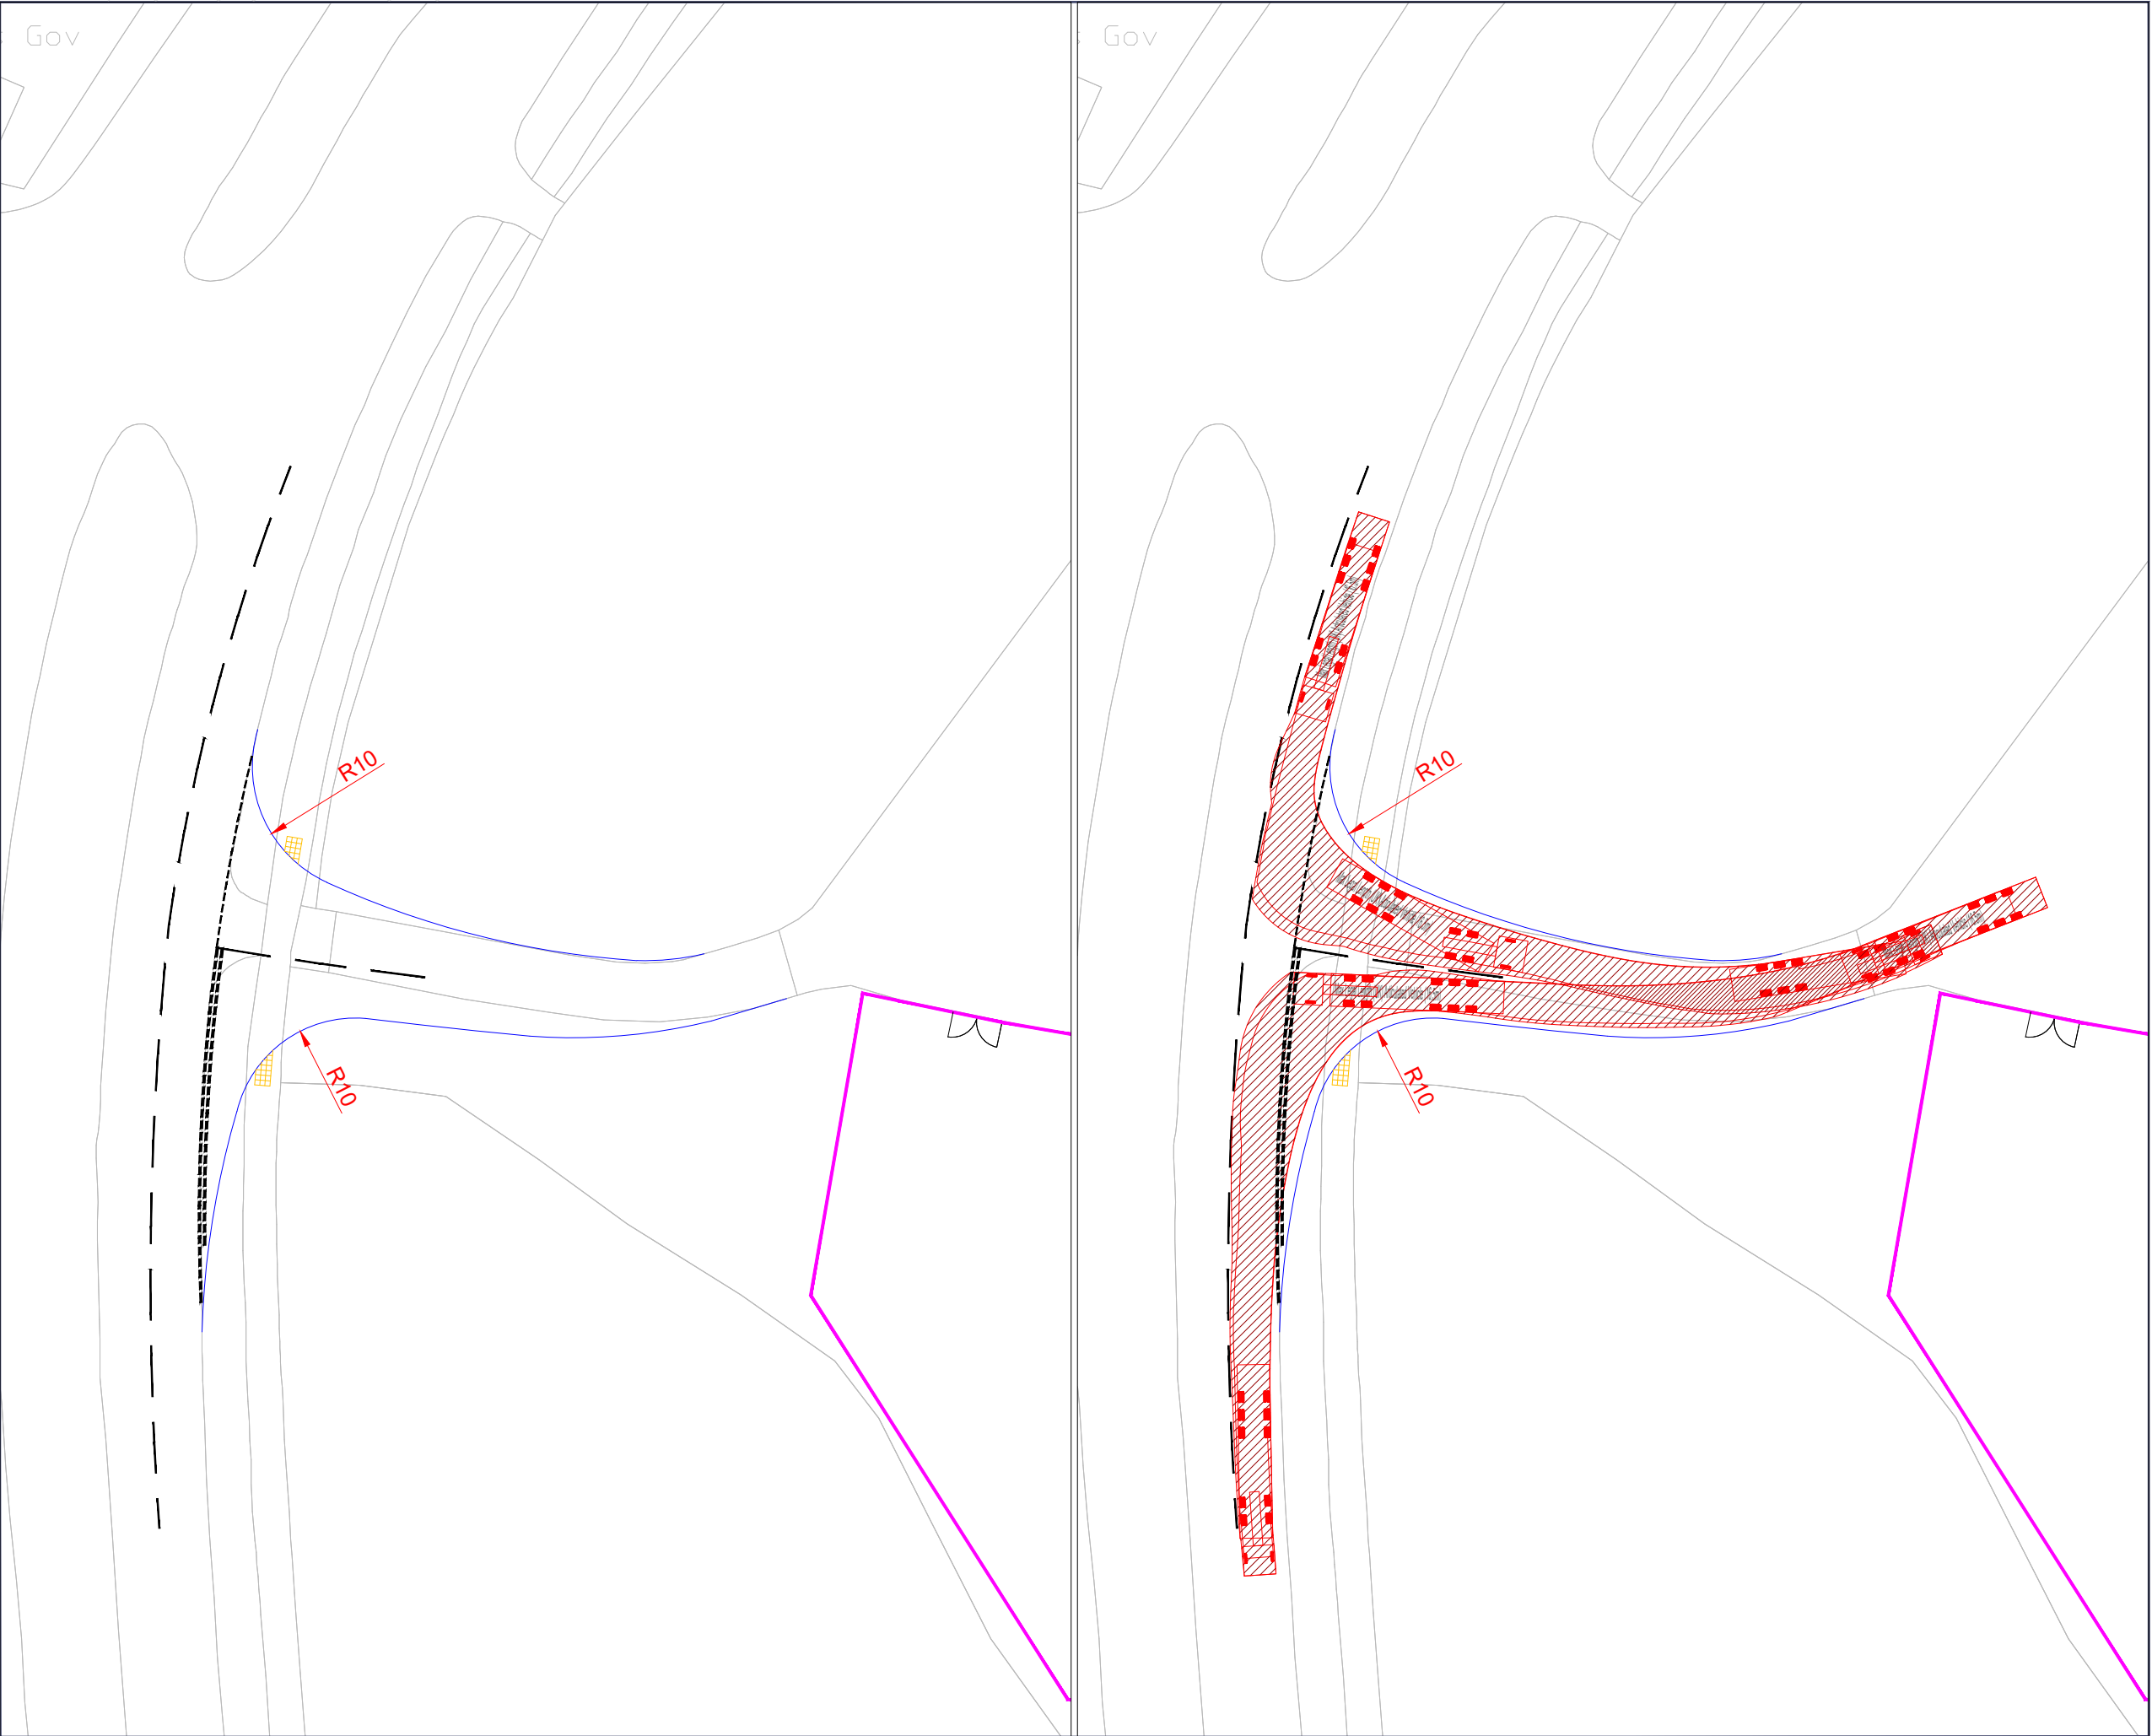

Proposed Access Road Alignment

Area of Proposed Battery Storage Facility

Design Vehicle:

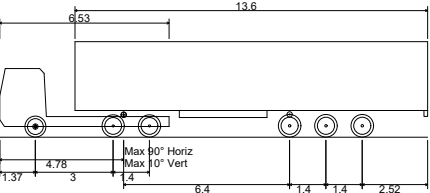

Max Legal Length (UK) Articulated Vehicle (16.5m)
Overall Length 16.500m
Overall Width 2.550m
Overall Body Height 3.681m
Min Body Ground Clearance 0.411m
Max Track Width 2.500m
Lock to lock time 6.00s
Kerb to Kerb Turning Radius 6.530m

0344 8700 007
axis.co.uk



Client

Pelagic Energy

Project

Kirkby BESS

Drawing Title

Site Access Arrangements

Scale

1:500 @A3

Date

10-11-2023

Dwg no

2569-02-012

Status

Preliminary

Drawn Checked

AB JM

Rev

