



SITE - PROPOSED BIRD/BAT BOX LAYOUT
SCALE 1 : 200

BIRD/BAT BOX KEY



NATIONAL TRUST WOODSTONE®
GREEN 32MM NEST BOX



BAT BOX HARLECH WOODSTONE

BAT BOXES TO BE INSTALLED BETWEEN A HEIGHT OF 3-6M AND BIRD BOXES
INSTALLED BETWEEN A HEIGHT OF 2-3M AT LEAST 2M DISTANCE BETWEEN
BOXED ON PROPOSED ON GABLE ELEVATION.

BIRD AND BAT BOXES TO BE INSTALLED IN ACCORDANCE WITH
MANUFACTURERS DETAILS AND INSTRUCTIONS

A	BIRD/BAT BOX POSITIONS UPDATED FOLLOWING ESS COMMENTS	09.01.25	TM
REV	DESCRIPTION	DATE	BY

THIS DRAWING IS THE COPYRIGHT OF AINSLEY GOMMON ARCHITECTS. DO NOT
SCALE FROM THIS DRAWING. WORK TO FIGURED DIMENSIONS ONLY. CHECK ALL
DIMENSIONS ON SITE. ANY DISCREPANCIES TO BE NOTIFIED TO THE ARCHITECT.
ELEMENTS OF STRUCTURE SHOWN ARE INDICATIVE AND FOR GUIDANCE.
FINAL DESIGN TO BE AS STRUCTURAL ENGINEERS DETAILS AND SPECIFICATION.

PROJECT
OKELL DRIVE, HALEWOOD
for HAMPTON DEVELOPMENTS
(NW) LTD

DRAWING TITLE
PROPOSED BIRD-BAT BOX
LAYOUT


SCALE
1 : 200 @A1

DRAWING
STATUS
PLANNING


JOB No
2348

DRAWING No
013

REVISION
A

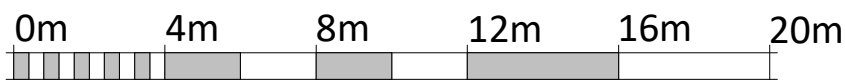

VISUAL SCALE 1:200 @ A1

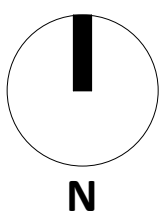

AG | **A** AINSLEY
GOMMON
ARCHITECTS
1 PRICE STREET, HAMILTON SQUARE, BIRKENHEAD, MERSEYSIDE, CH41 6JN
Tel: 0151 647 5511 | birkenhead@agarchitects.co.uk |
www.agarchitects.co.uk

PRINTED: 09/01/2026 15:35:08