



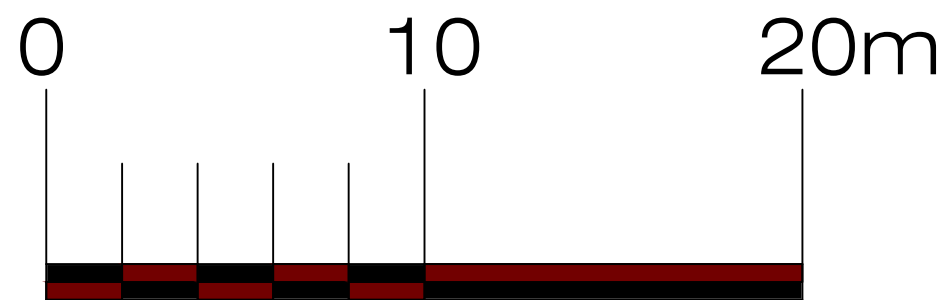

Proposed Block Plan

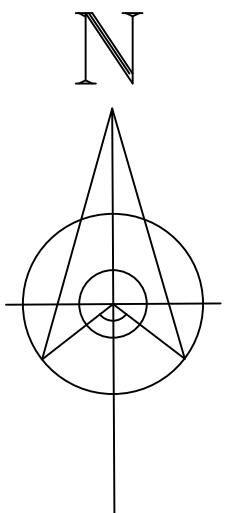

Site Location Plan



© Crown Copyright and
database rights 2022 OS
100047474

Address 16 Charlwood Ave, L36				
Job Title Single storey rear extension				
Drawing title Site Location Plans				
Chkd	Appvd	date March '23	scale 1:200/1:1250 @ A3	Dwg No. 003