


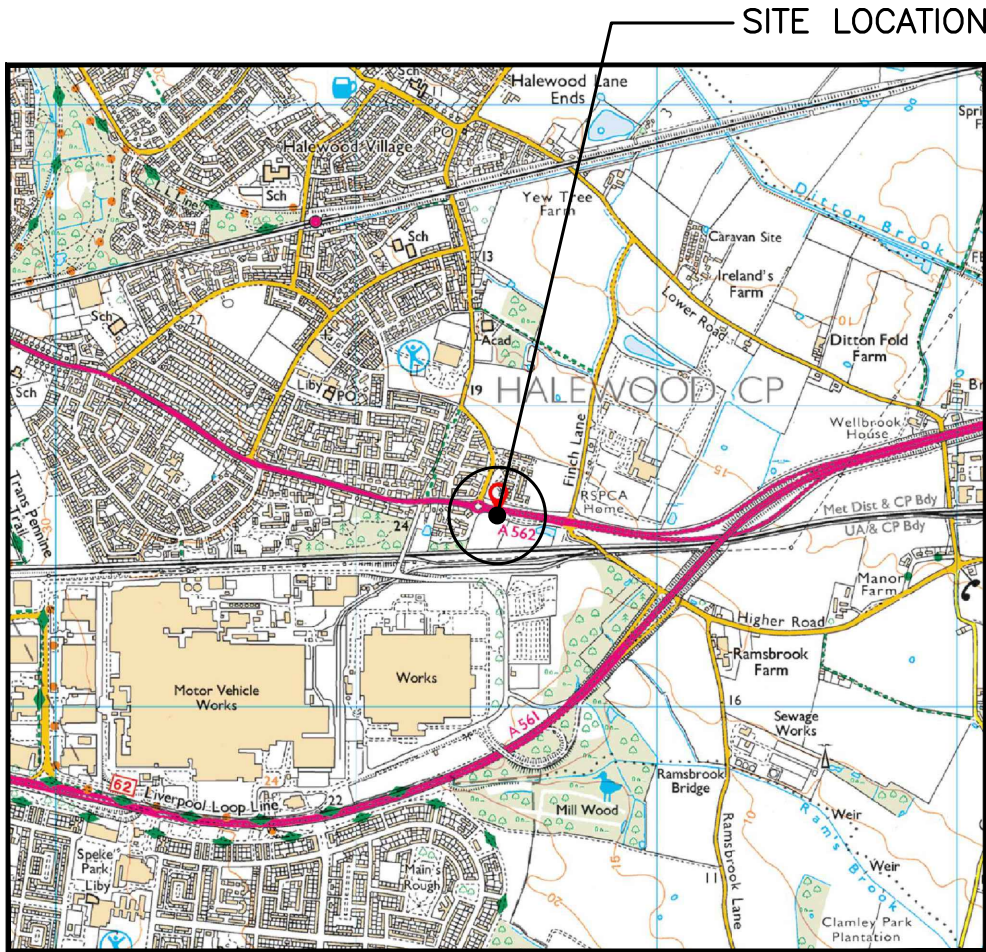


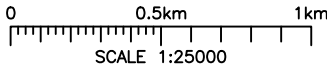


SITE LOCATION
(Scale 1:25000)

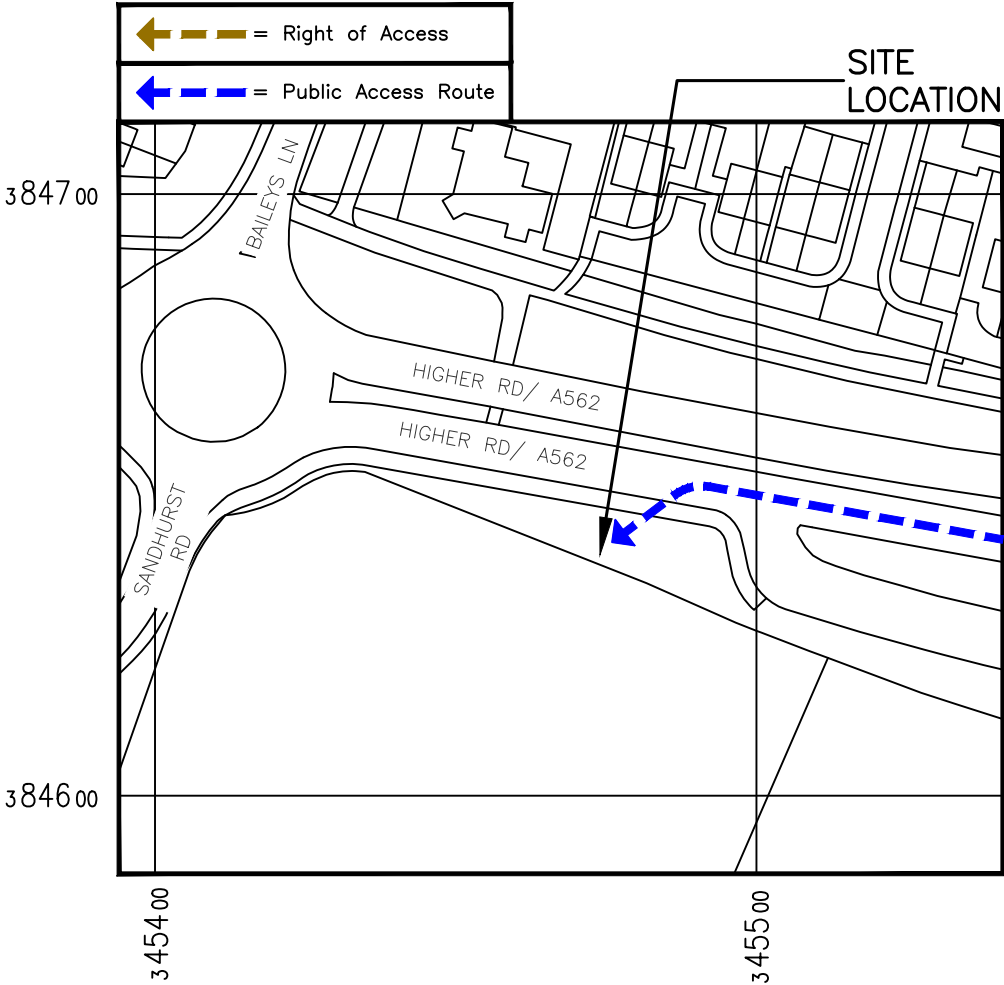

SITE PHOTOGRAPH

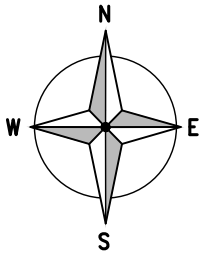

DETAILED SITE LOCATION
(Scale 1:1250)

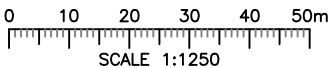

ALL DIMENSIONS ARE IN mm UNLESS NOTED OTHERWISE

N.G.R | E: 345474 | N: 384643

DIRECTIONS TO SITE:
HEADING SOUTH ON M57. CONTINUE ONTO KNOWSLEY EXPY/A5300. AT NEWSTEAD FARM INTERCHANGE, TAKE THE 3RD EXIT ONTO THE A562 SLIP ROAD TO LIVERPOOL S/A561/HALEWOOD. MERGE ONTO SPEKE RD/A562. USE THE LEFT 2 LANES TO TAKE THE A562 EXIT TOWARDS HALEWOOD/HALE/WOOLTON. CONTINUE ONTO HIGHER RD/A562. THE SITE WILL BE ON THE LEFT

NOTES:

A	Issued for Approval	CIRCET	CIRCET	15.07.24
REV	MODIFICATION	BY	CH	DATE

circet UK
Unit 27F-G
Hartlebury Trading Estate
Crown Lane
Hartlebury
Worcestershire
DY10 4JD

cornerstone

Cell Name	Opt.
SW SOUTH SIDE OF HIGHER ROAD	C

Cell ID No		
CORNERSTONE	VMO2	VF
30306201	089148	N/A

Site Address / Contact Details		
SW SOUTH SIDE OF HIGHER ROAD HIGHER ROAD, HALWOOD LIVERPOOL MERSEYSIDE L26 9TX		

Drawing Title: SITE LOCATION MAPS

Purpose of issue:	PLANNING	Dwg Rev:
-------------------	----------	----------

Drawing Number:	100	A
-----------------	-----	---

Surveyed By:	Original Sheet Size:	Pack Issue:
CIRCET	A3	A

Drawn:	Date:	Checked:	Date:
CIRCET	15.07.24	CIRCET	15.07.24

These drawings comply with VMO2 Standard ICNIRP guidelines,
Designed in accordance with Cornerstone documents: SDN0008