


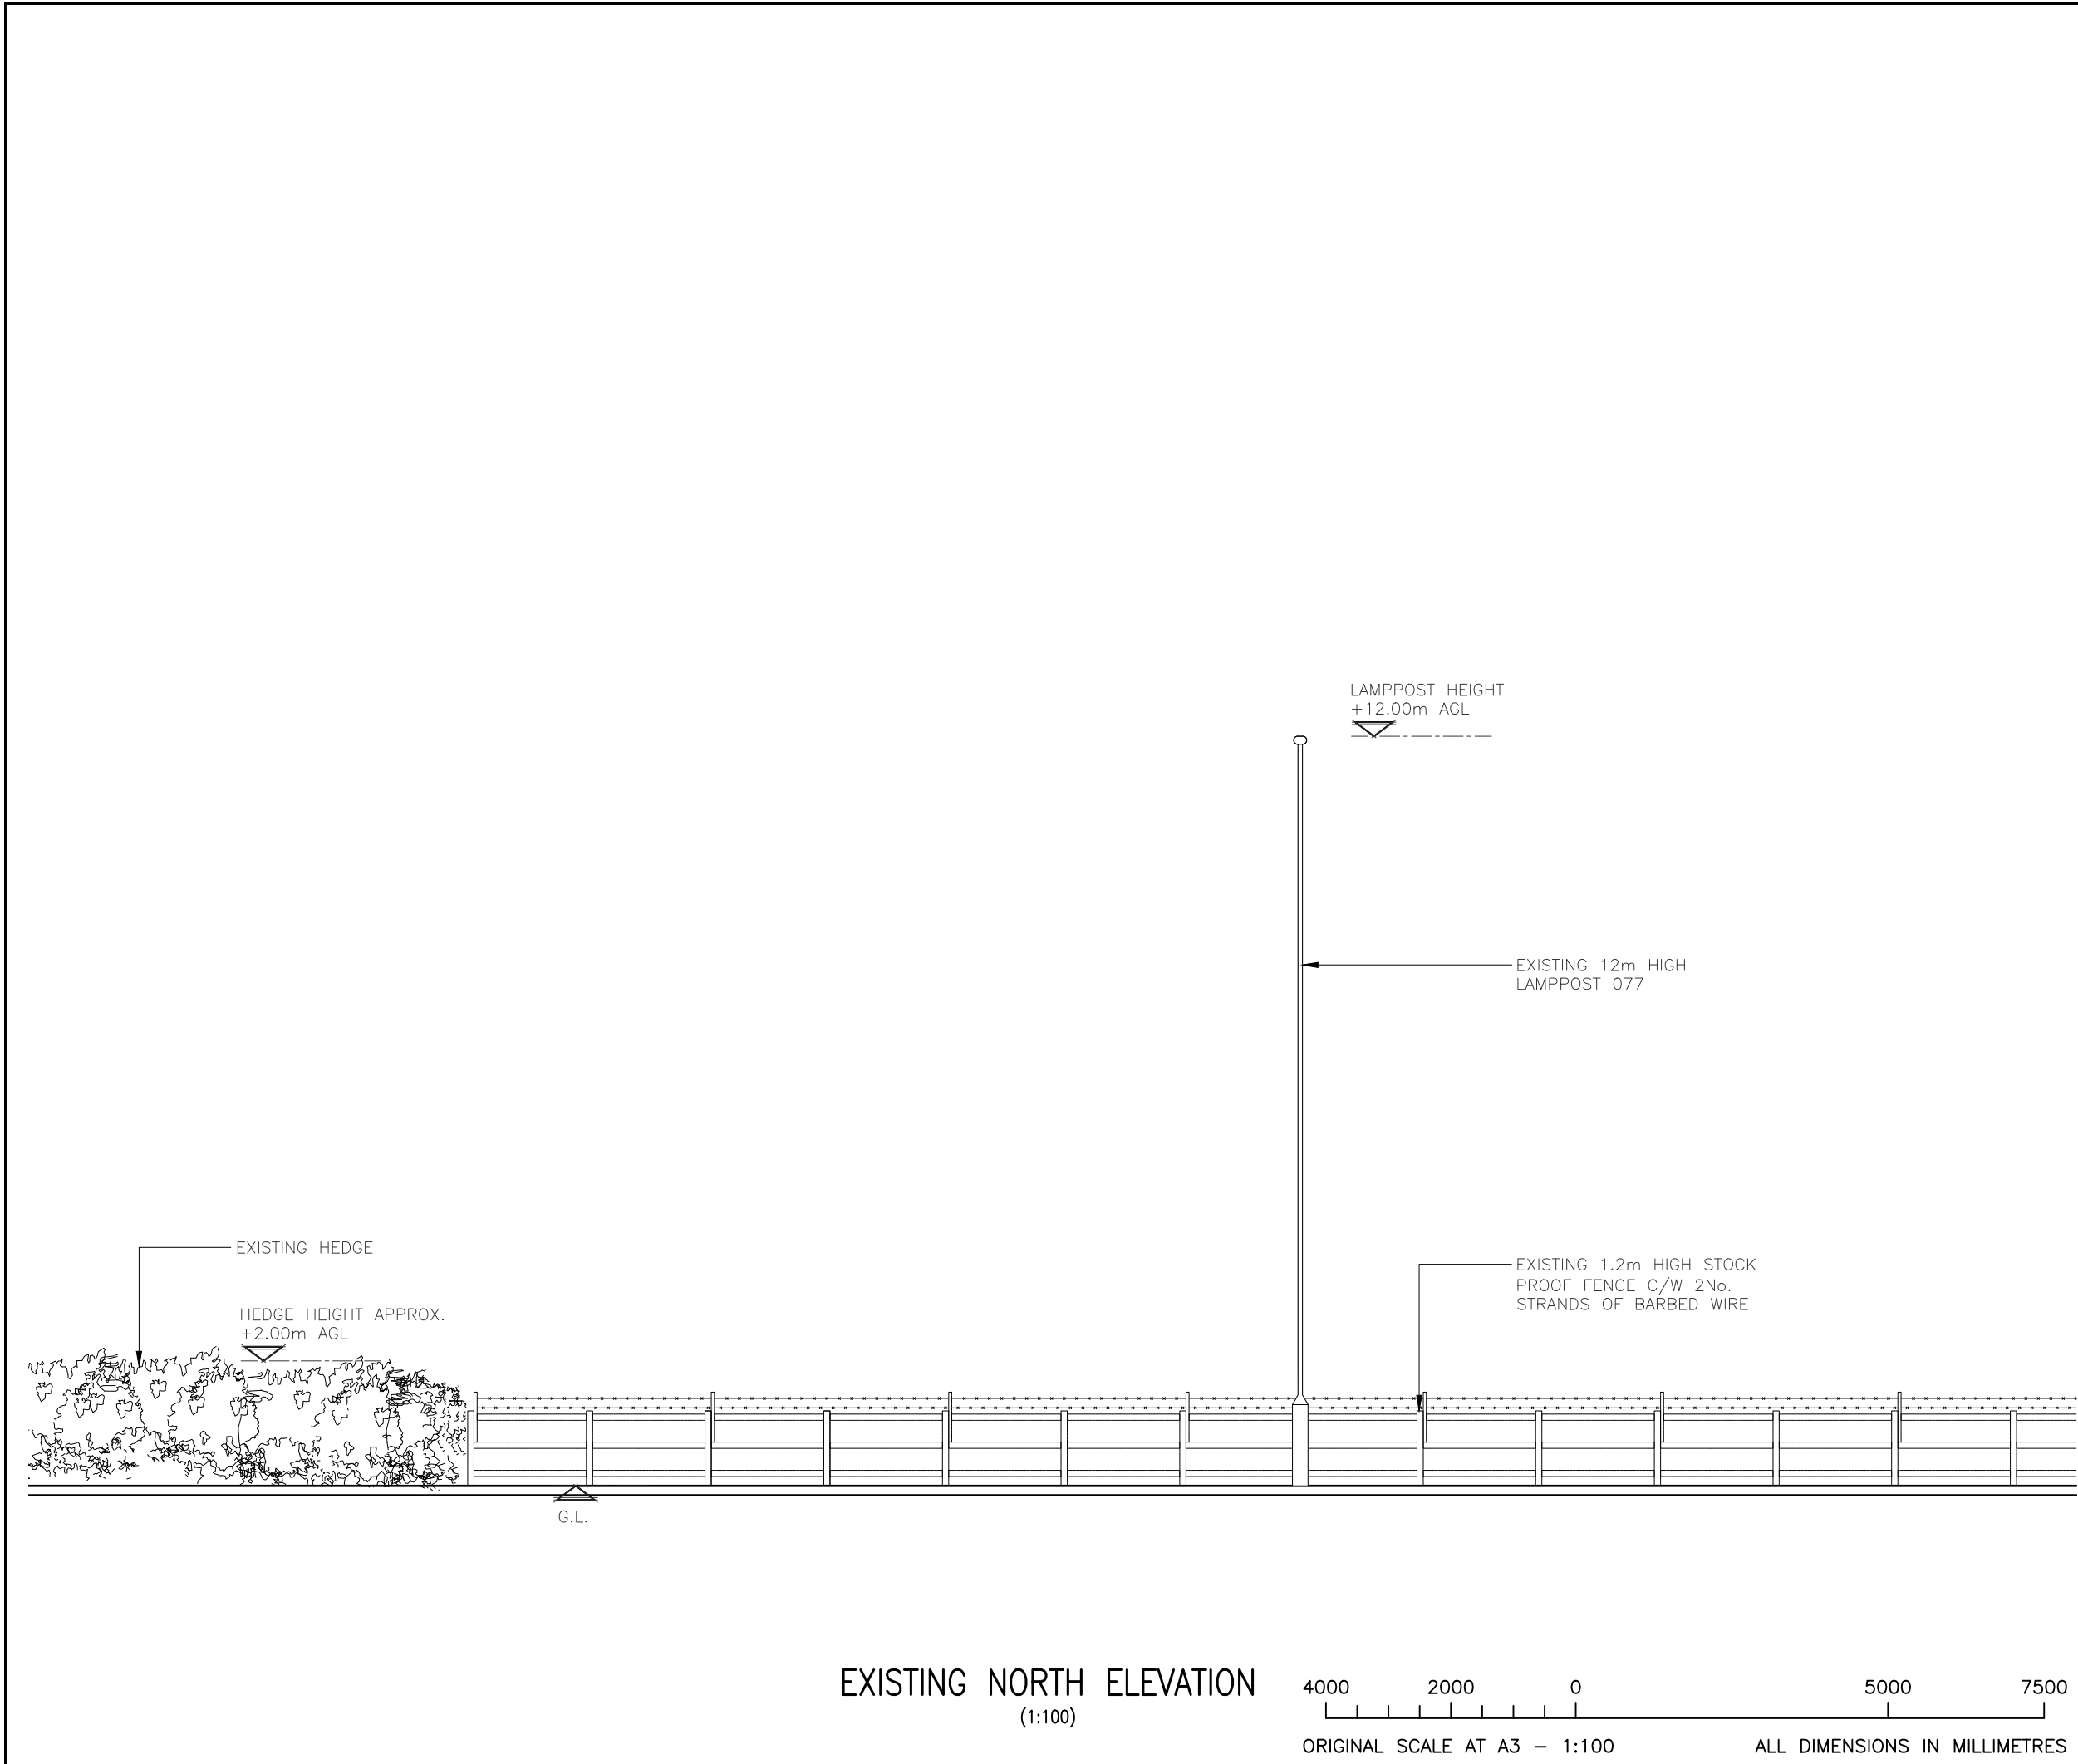

ALL DIMENSIONS ARE IN mm UNLESS NOTED OTHERWISE

N.G.R

E: 345474

N: 384643

NOTES:

A	Issued for Approval	CIRCET	CIRCET	15.07.24
REV	MODIFICATION	BY	CH	DATE

Unit 27F-G
Hartlebury Trading Estate
Crown Lane
Hartlebury
Worcestershire
DY10 4JD

Cell Name		Opt.
SW SOUTH SIDE OF HIGHER ROAD		C
Cell ID No		
CORNERSTONE	VMO2	VF
30306201	089148	N/A

Site Address / Contact Details

SW SOUTH SIDE OF HIGHER ROAD
HIGHER ROAD, HALWOOD
LIVERPOOL
MERSEYSIDE
L26 9TX

Drawing Title:
EXISTING SITE ELEVATION

Purpose of issue:		Dwg Rev:	
PLANNING		A	
Drawing Number:			
300			
Surveyed By:	Original Sheet Size:	Pack Issue:	
CIRCET	A3		
Drawn:	Date:	Checked:	Date:
CIRCET	15.07.24	CIRCET	15.07.24

A