

EXISTING LAYOUT

rear garden

dining area

kitchen

WC

lounge

hall

parking

front garden

rear garden

dining area

kitchen

WC

lounge

hall


study

parking

front garden

121 BRUTON ROAD L36 8EE HUYTON

PROPOSED GROUND FLOOR

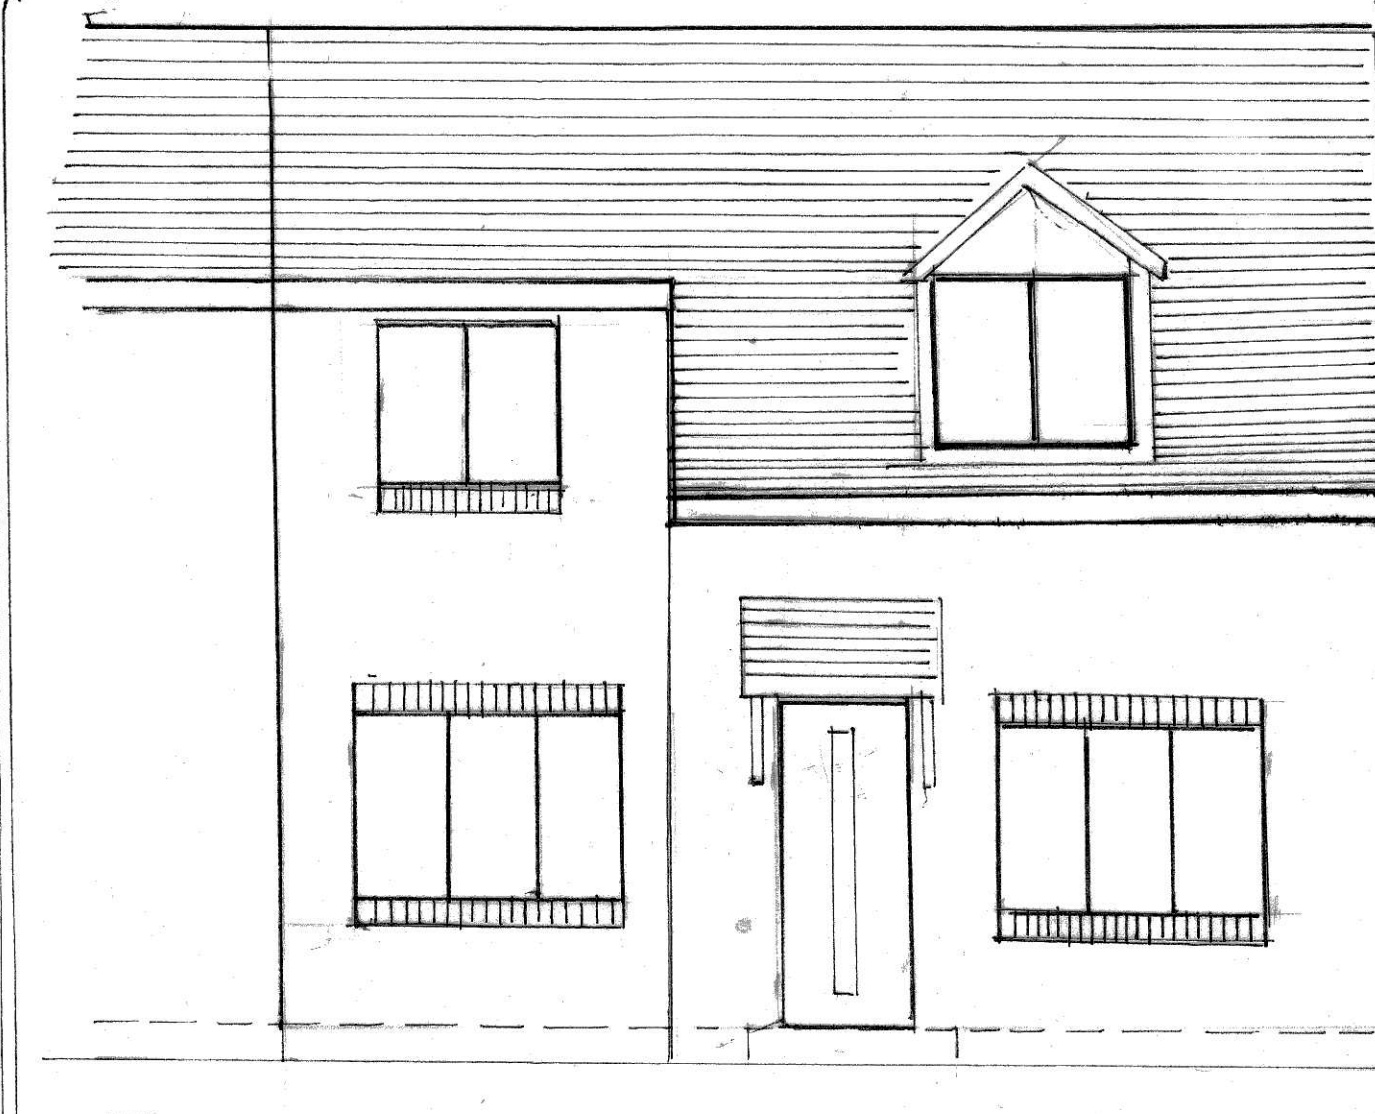

PROPOSED GROUND FLOOR

EXTENSION TO FRONT OF HOUSE


121 BRUTON ROAD HUYTON L36 8EE

PLAN NO 1 OCTOBER 28.10.24

PROPOSED FRONT VIEW




EXISTING FRONT VIEW

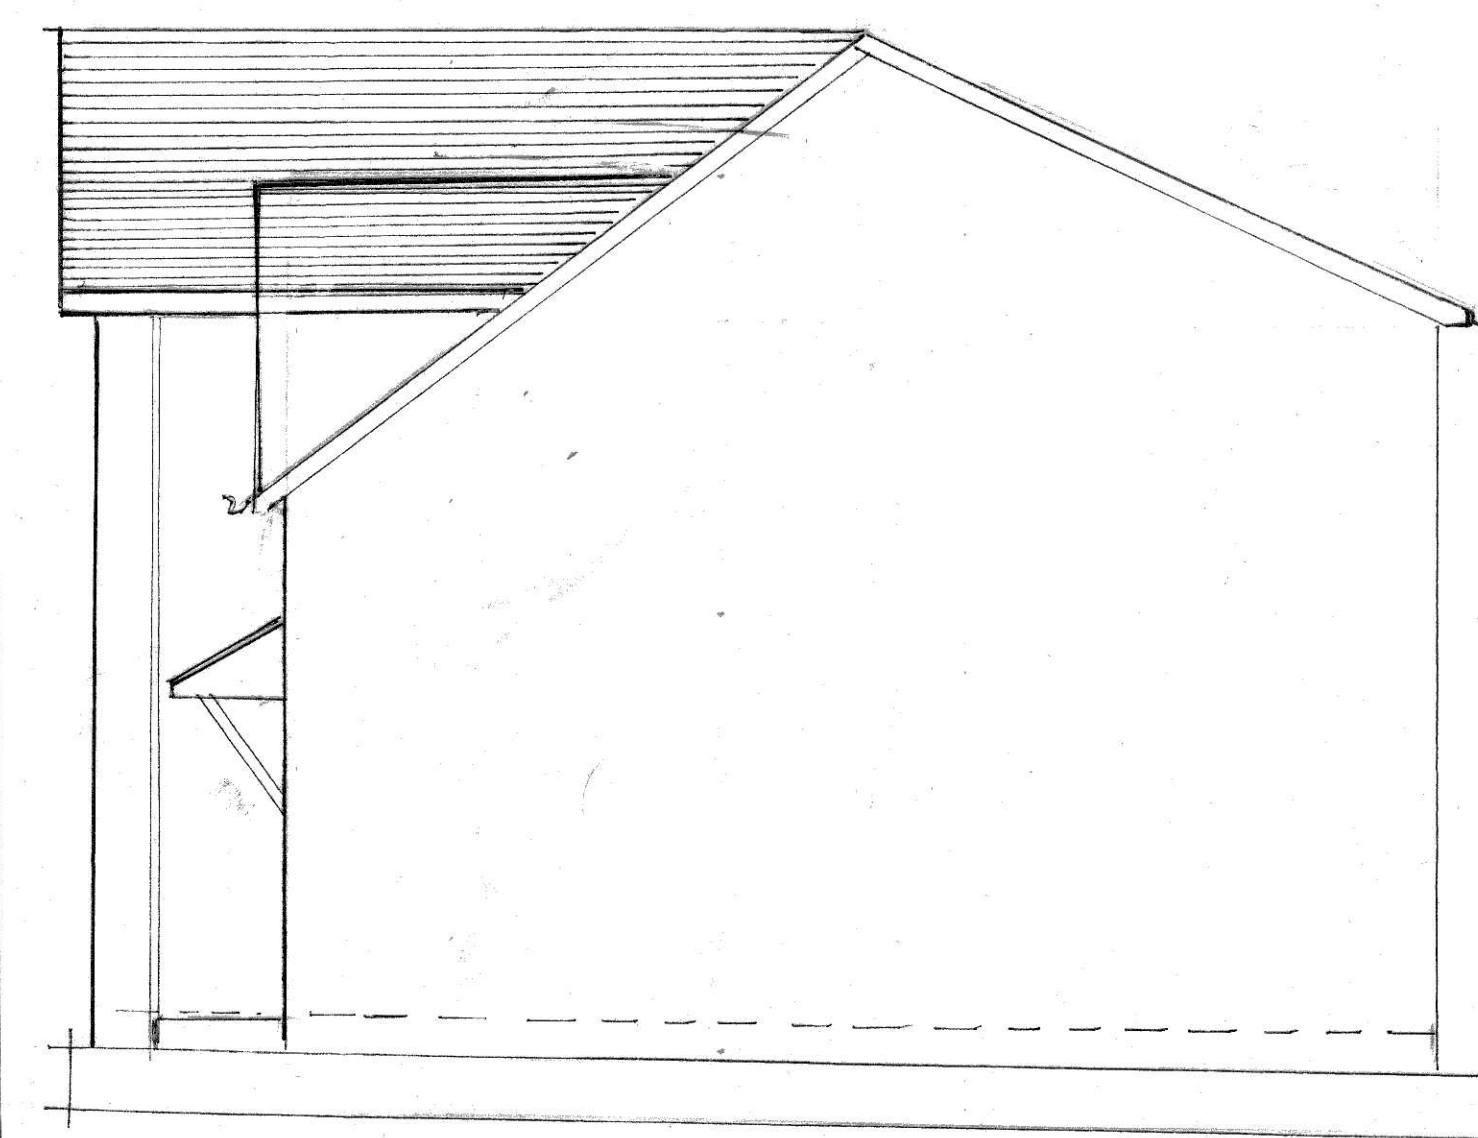

EXISTING SIDE VIEW

EXISTING SIDE VIEW

PROPOSED SIDE VIEW

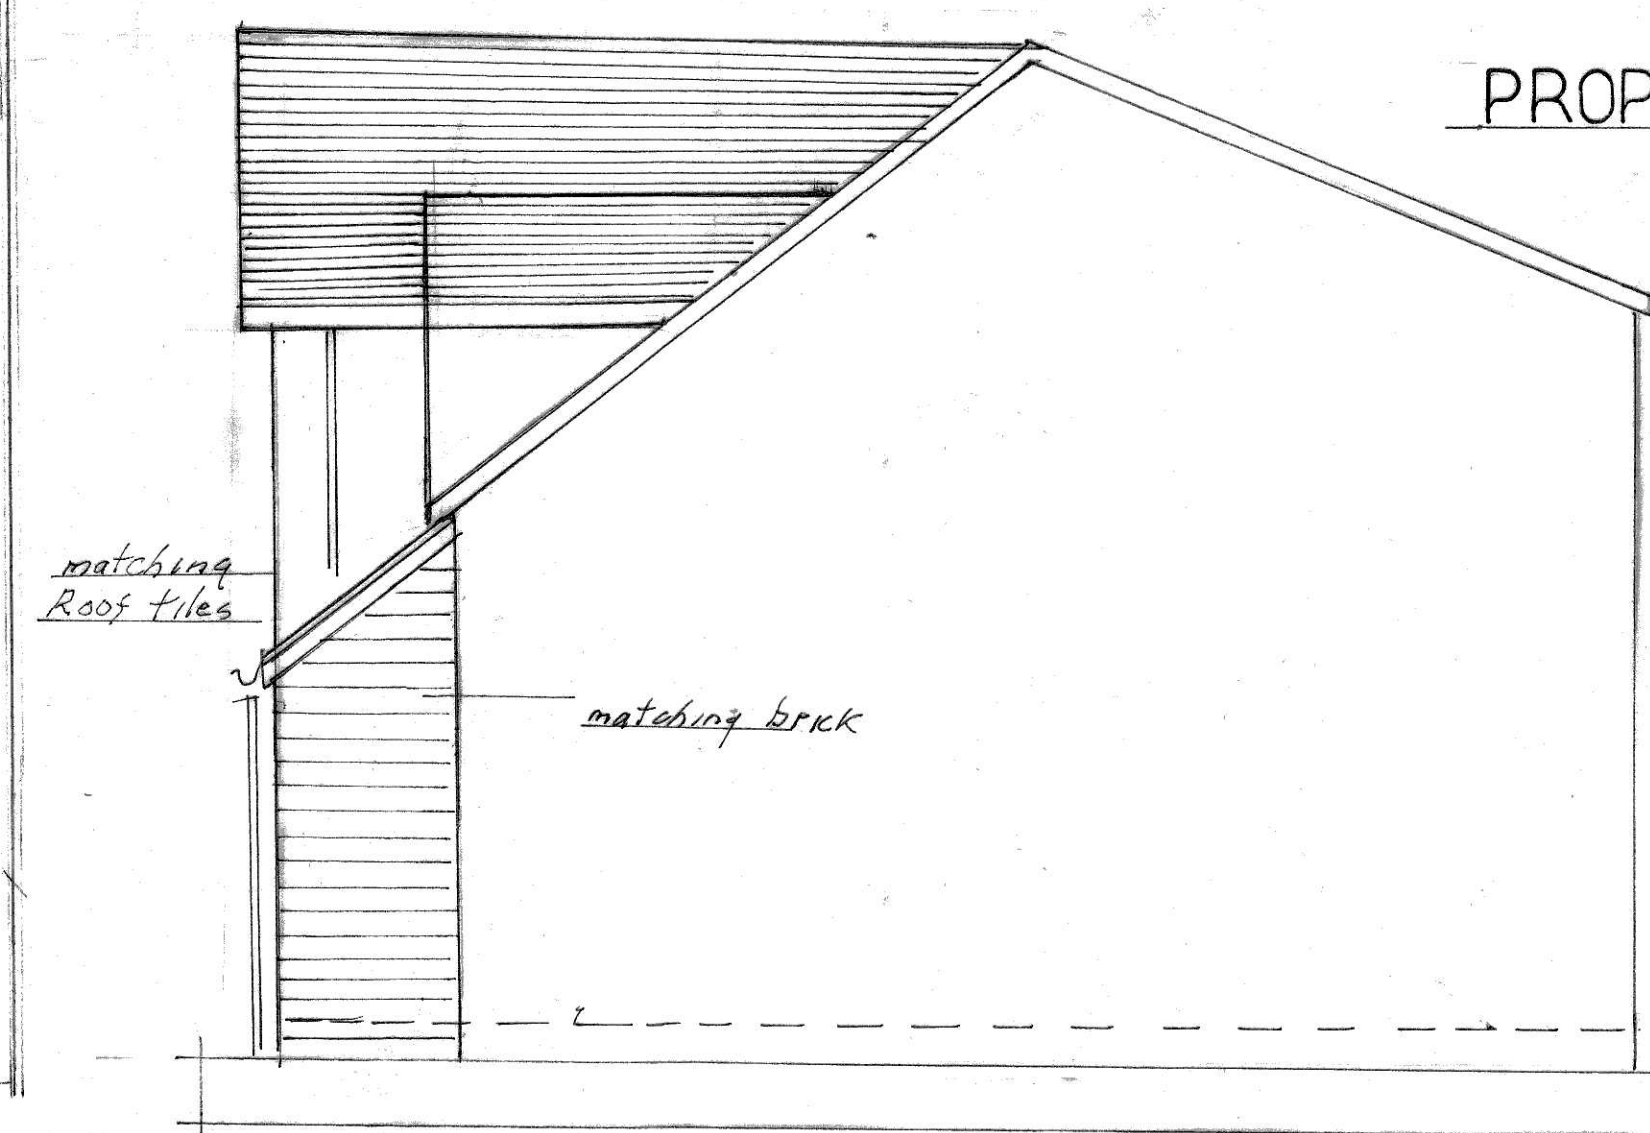

SCALE BAR SCALE 1:50

