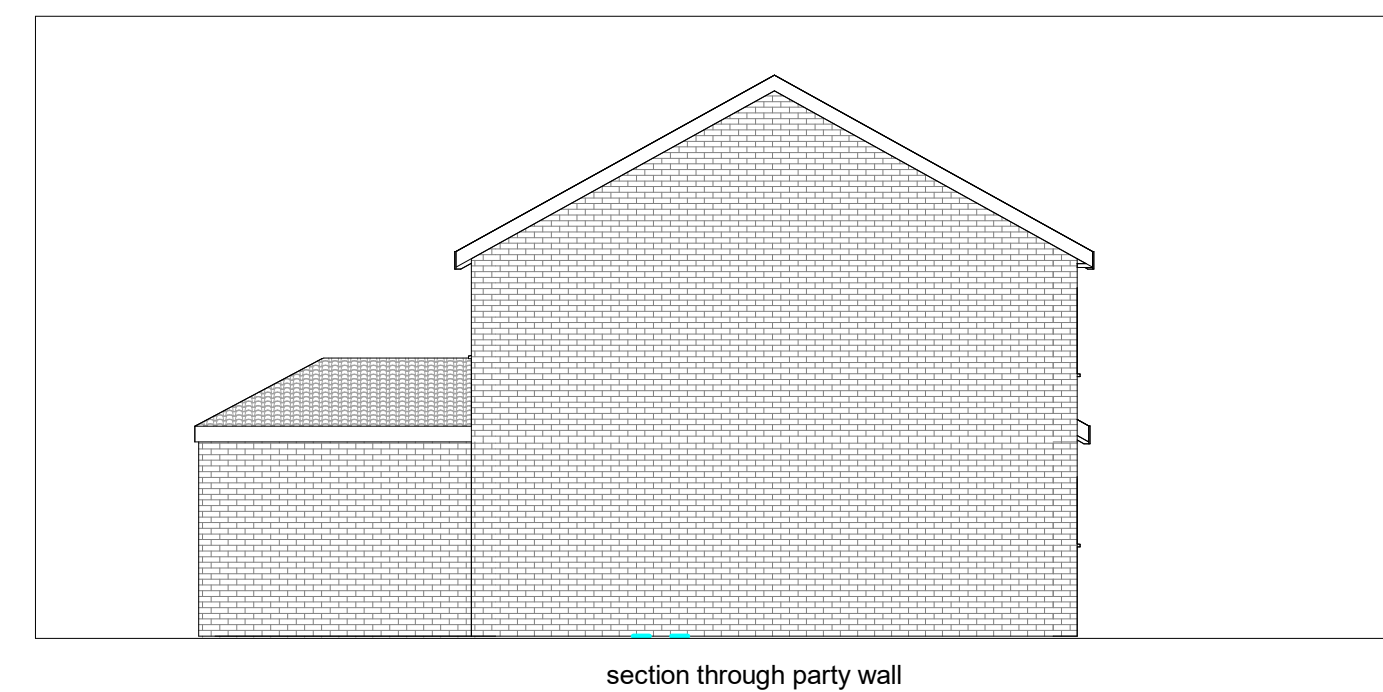
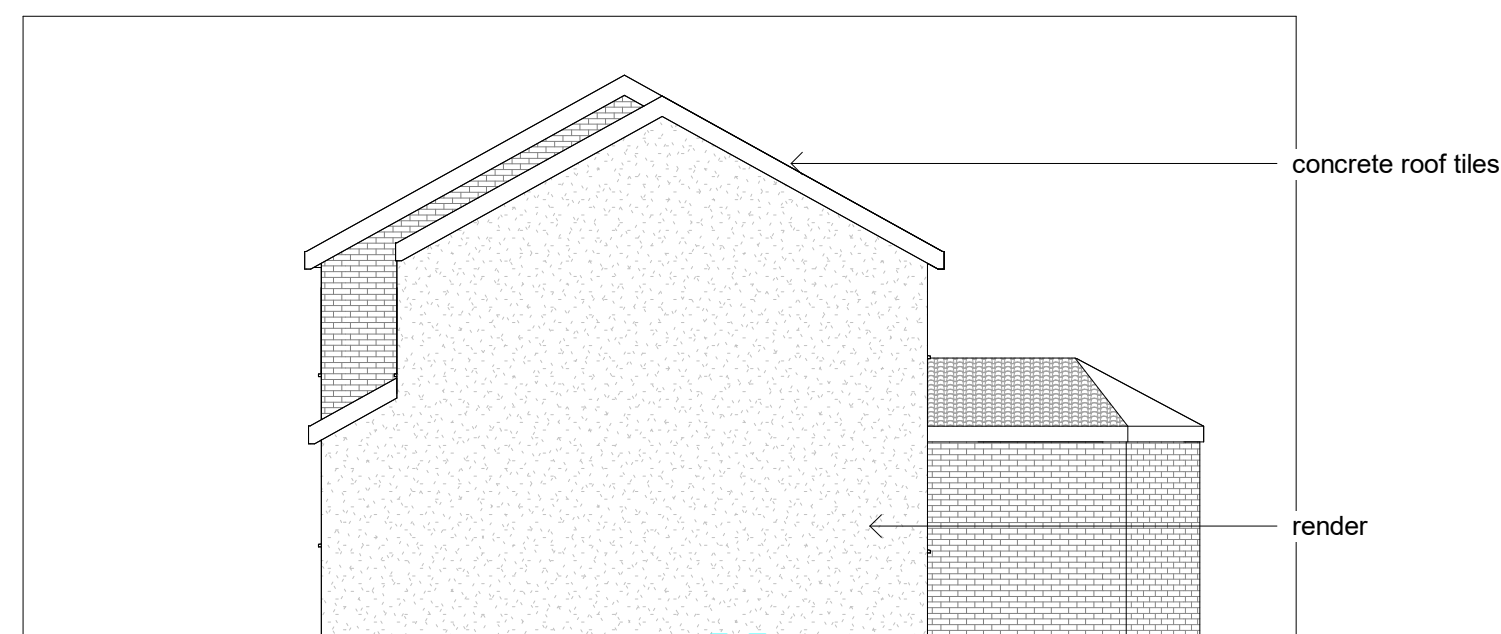
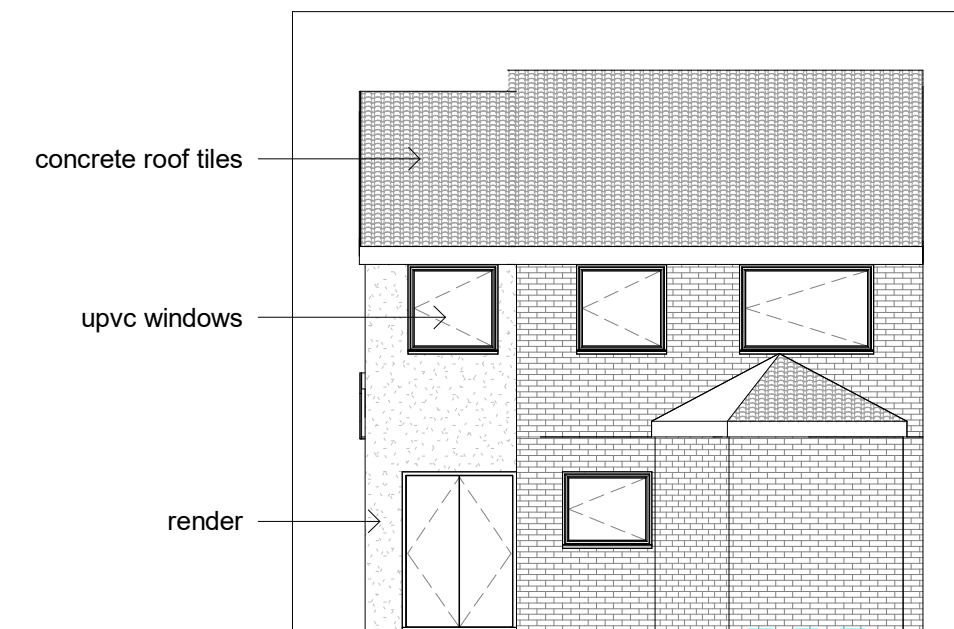
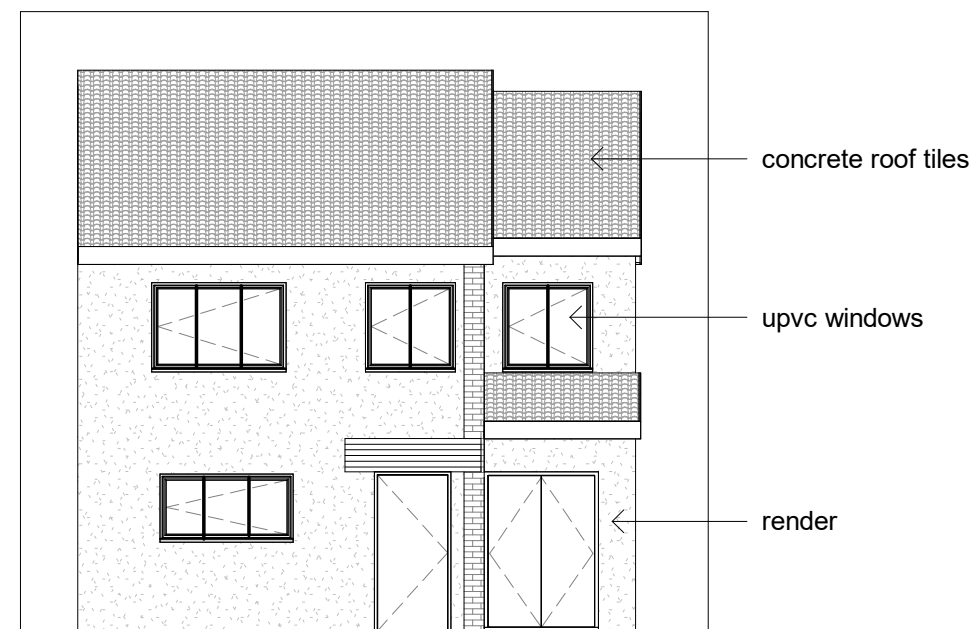


[illegible]

PROJECT

15 Halton Hey L35

TITLE

Proposed Elevations

DRAWN BY Author		CHECKED BY Checker	DATE 11/24/25
SCALE (@ A1) 1 : 100		PROJECT NUMBER Project Number	
DRAWING NUMBER A103			REV