

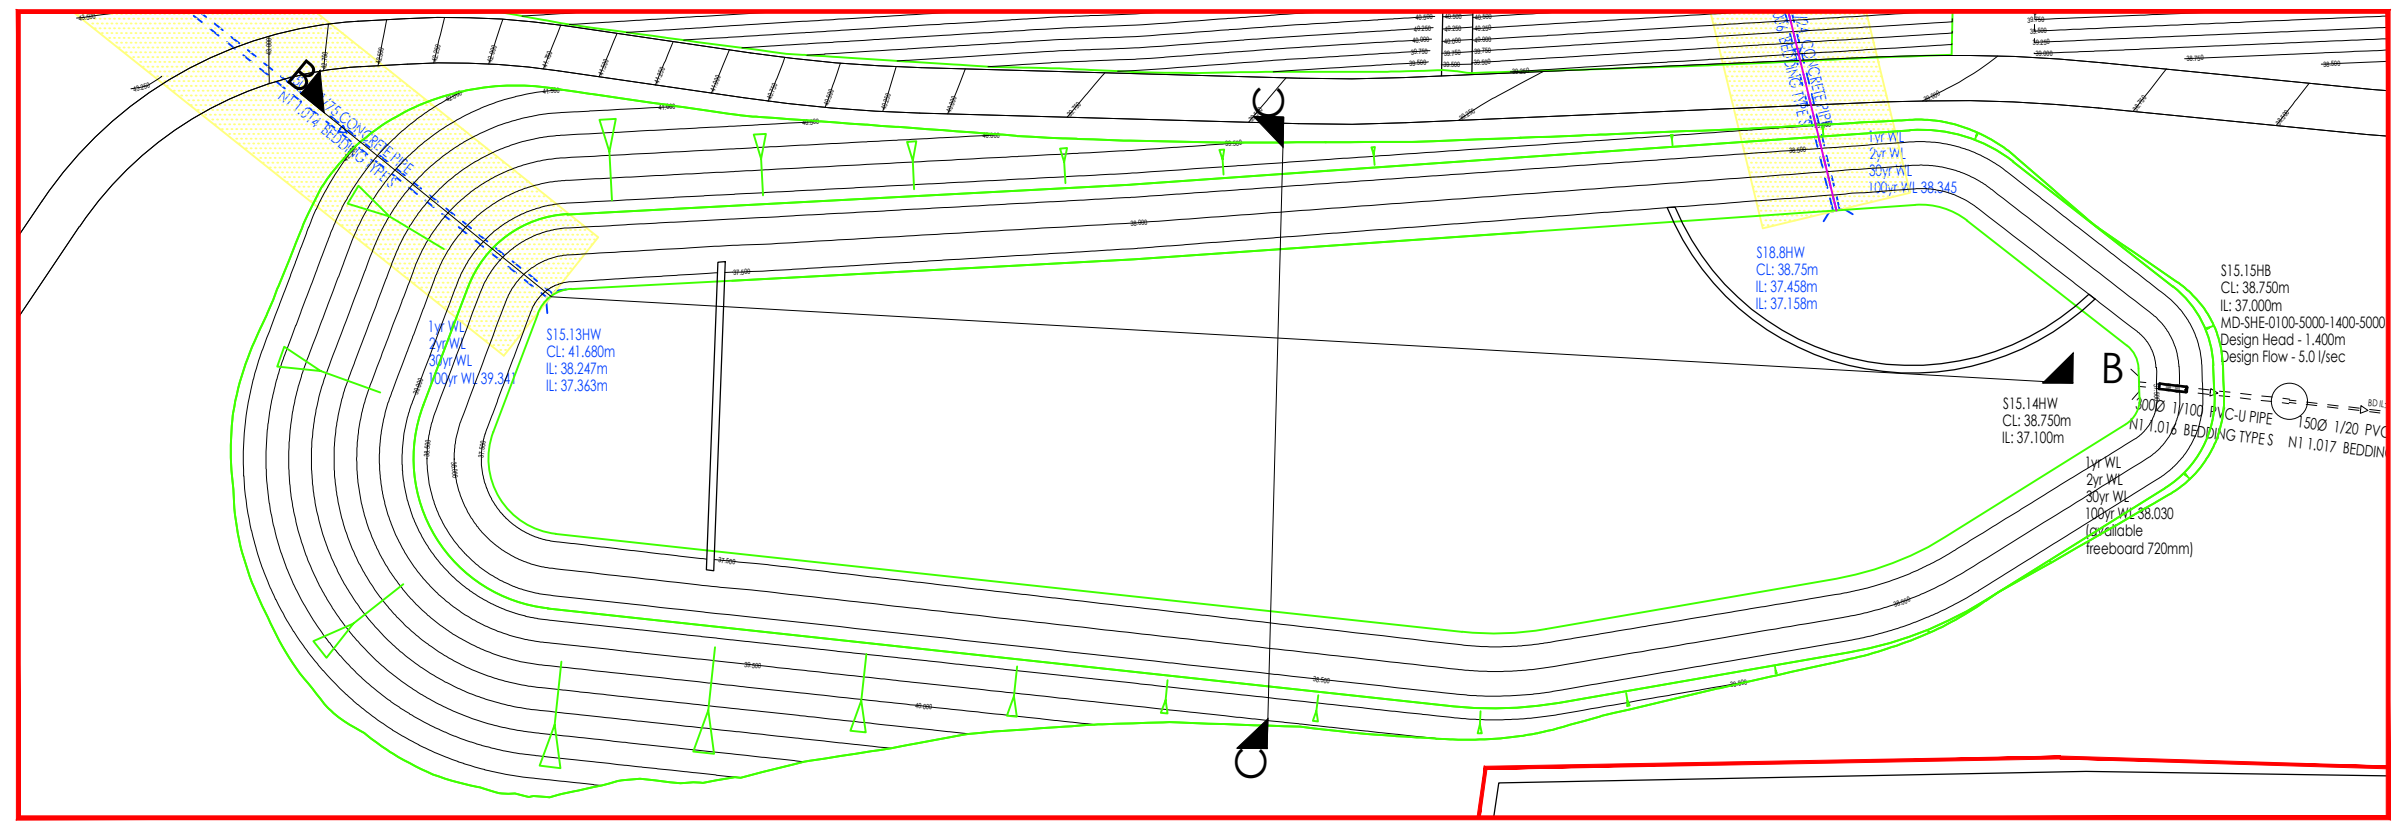
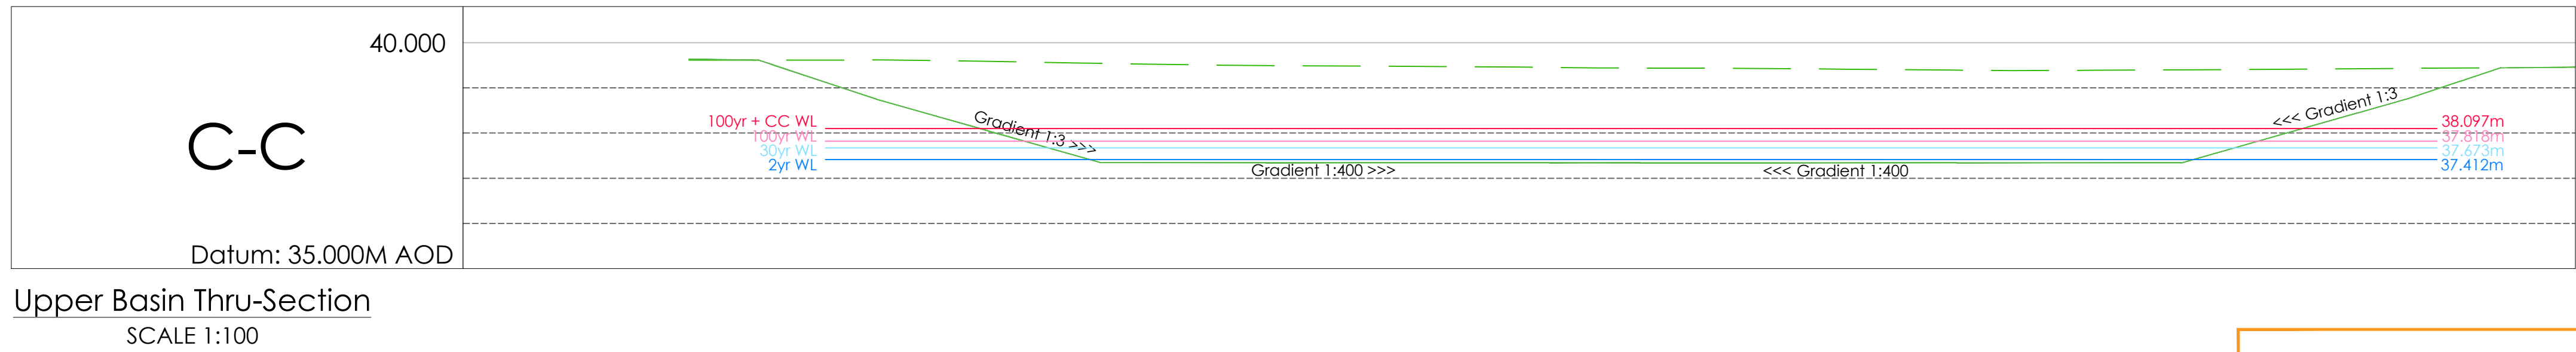


NOTE
DETAILS ON THIS DRAWING ARE SUBJECT
TECHNICAL APPROVALS

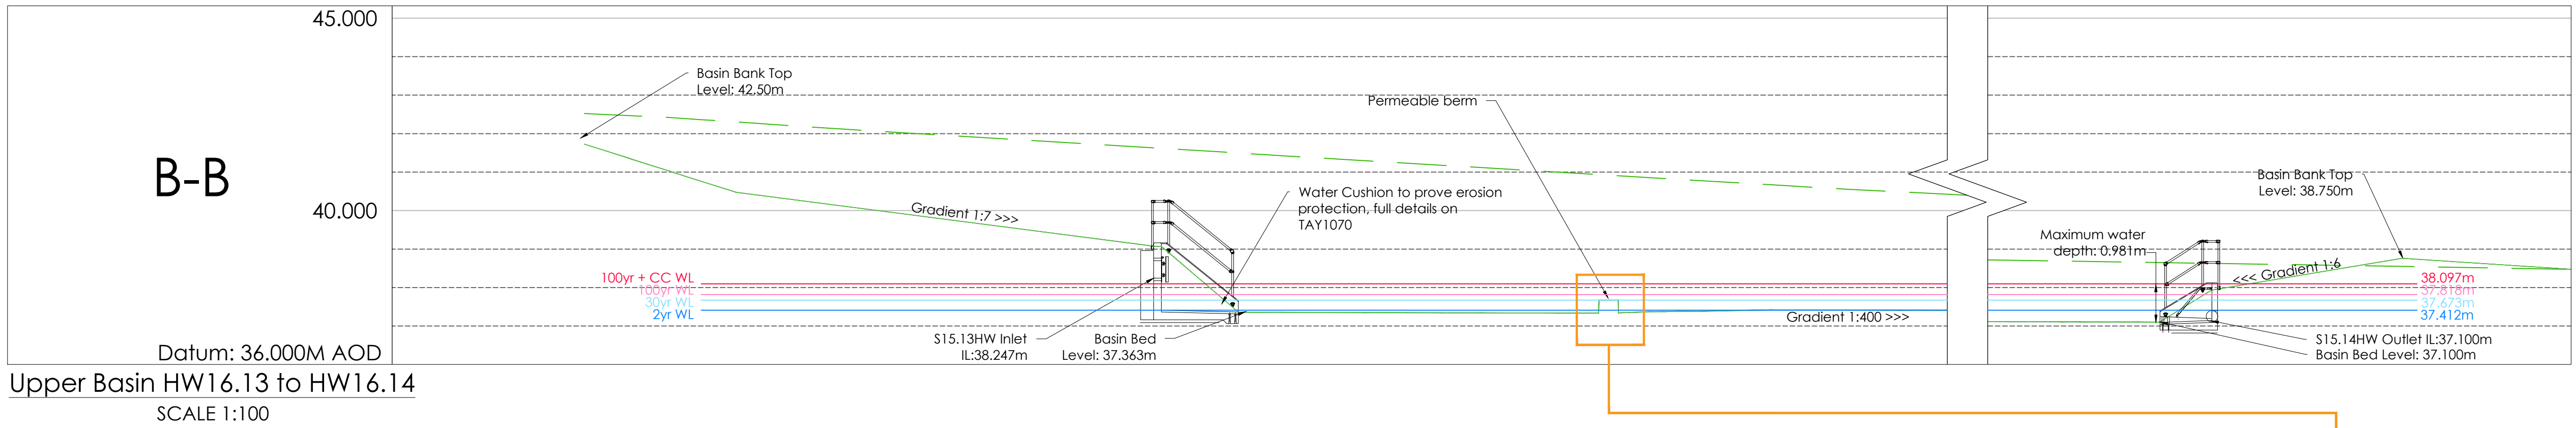

PLAN ON UPPER BASIN
SCALE 1:500

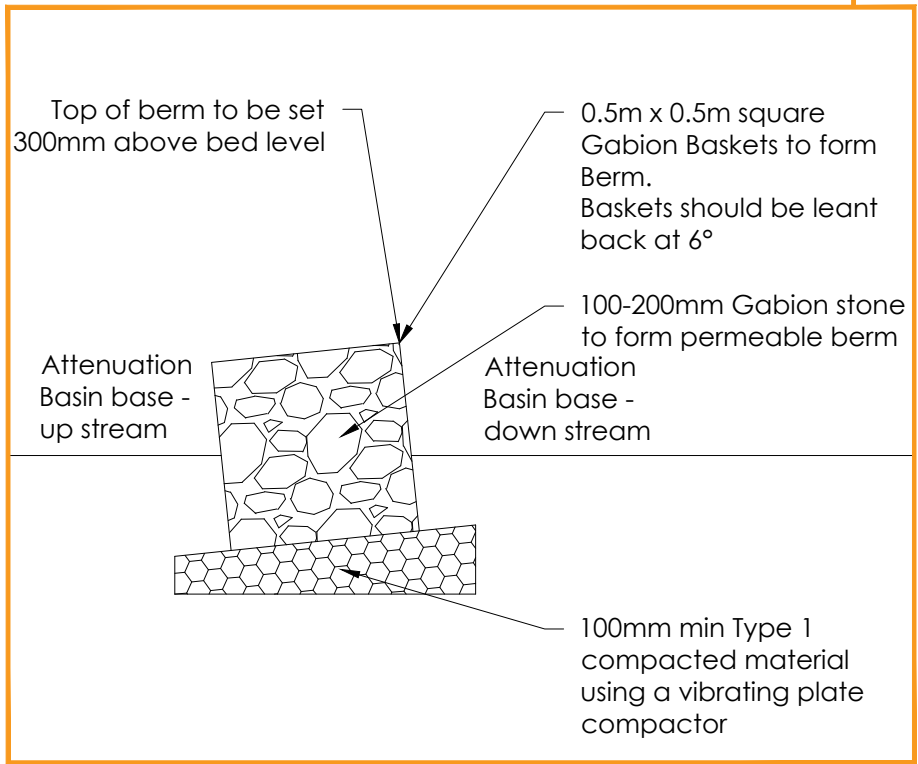

Proposed Berm Detail
SCALE N.T.S

B	22.11.22	Issued for I&I approval	NR
A	17.02.22	First issue for client comment	NR
Mark	I	Date	By

Revision history

Drawing originator:



Client:

Taylor Wimpey

Project title:

Halshead Garden Centre
Whiston, Phase 1

Drawing title:

Upper Basin
Longitudinal Sections

Scale: 1:20 for the original size of A1

Drawn by: NR | Checked by: | Passed by: | Date: Feb 2022

Drawing status:

Approval

Job No:	Drawing No:	Project	Origin	Volume	Level	Type	Discip.	Number	Revision:
TAY90	XX	BET	XX	XX	DR	C	1090	B	

Do not scale this drawing

6-7 Old Marsh Farm Barns, Welsh Road, Sealand, Flintshire, CH5 2LY
enquiries@betts-associates.co.uk

Chester 01244 288178 | Altrincham 0161 413531