


DRAWINGS

Drawing 1 - Tree Constraints Plan

Drawing 2 - Tree Works Plan

Drawing 3 - Arboricultural Method Statement Heads of Terms Plan

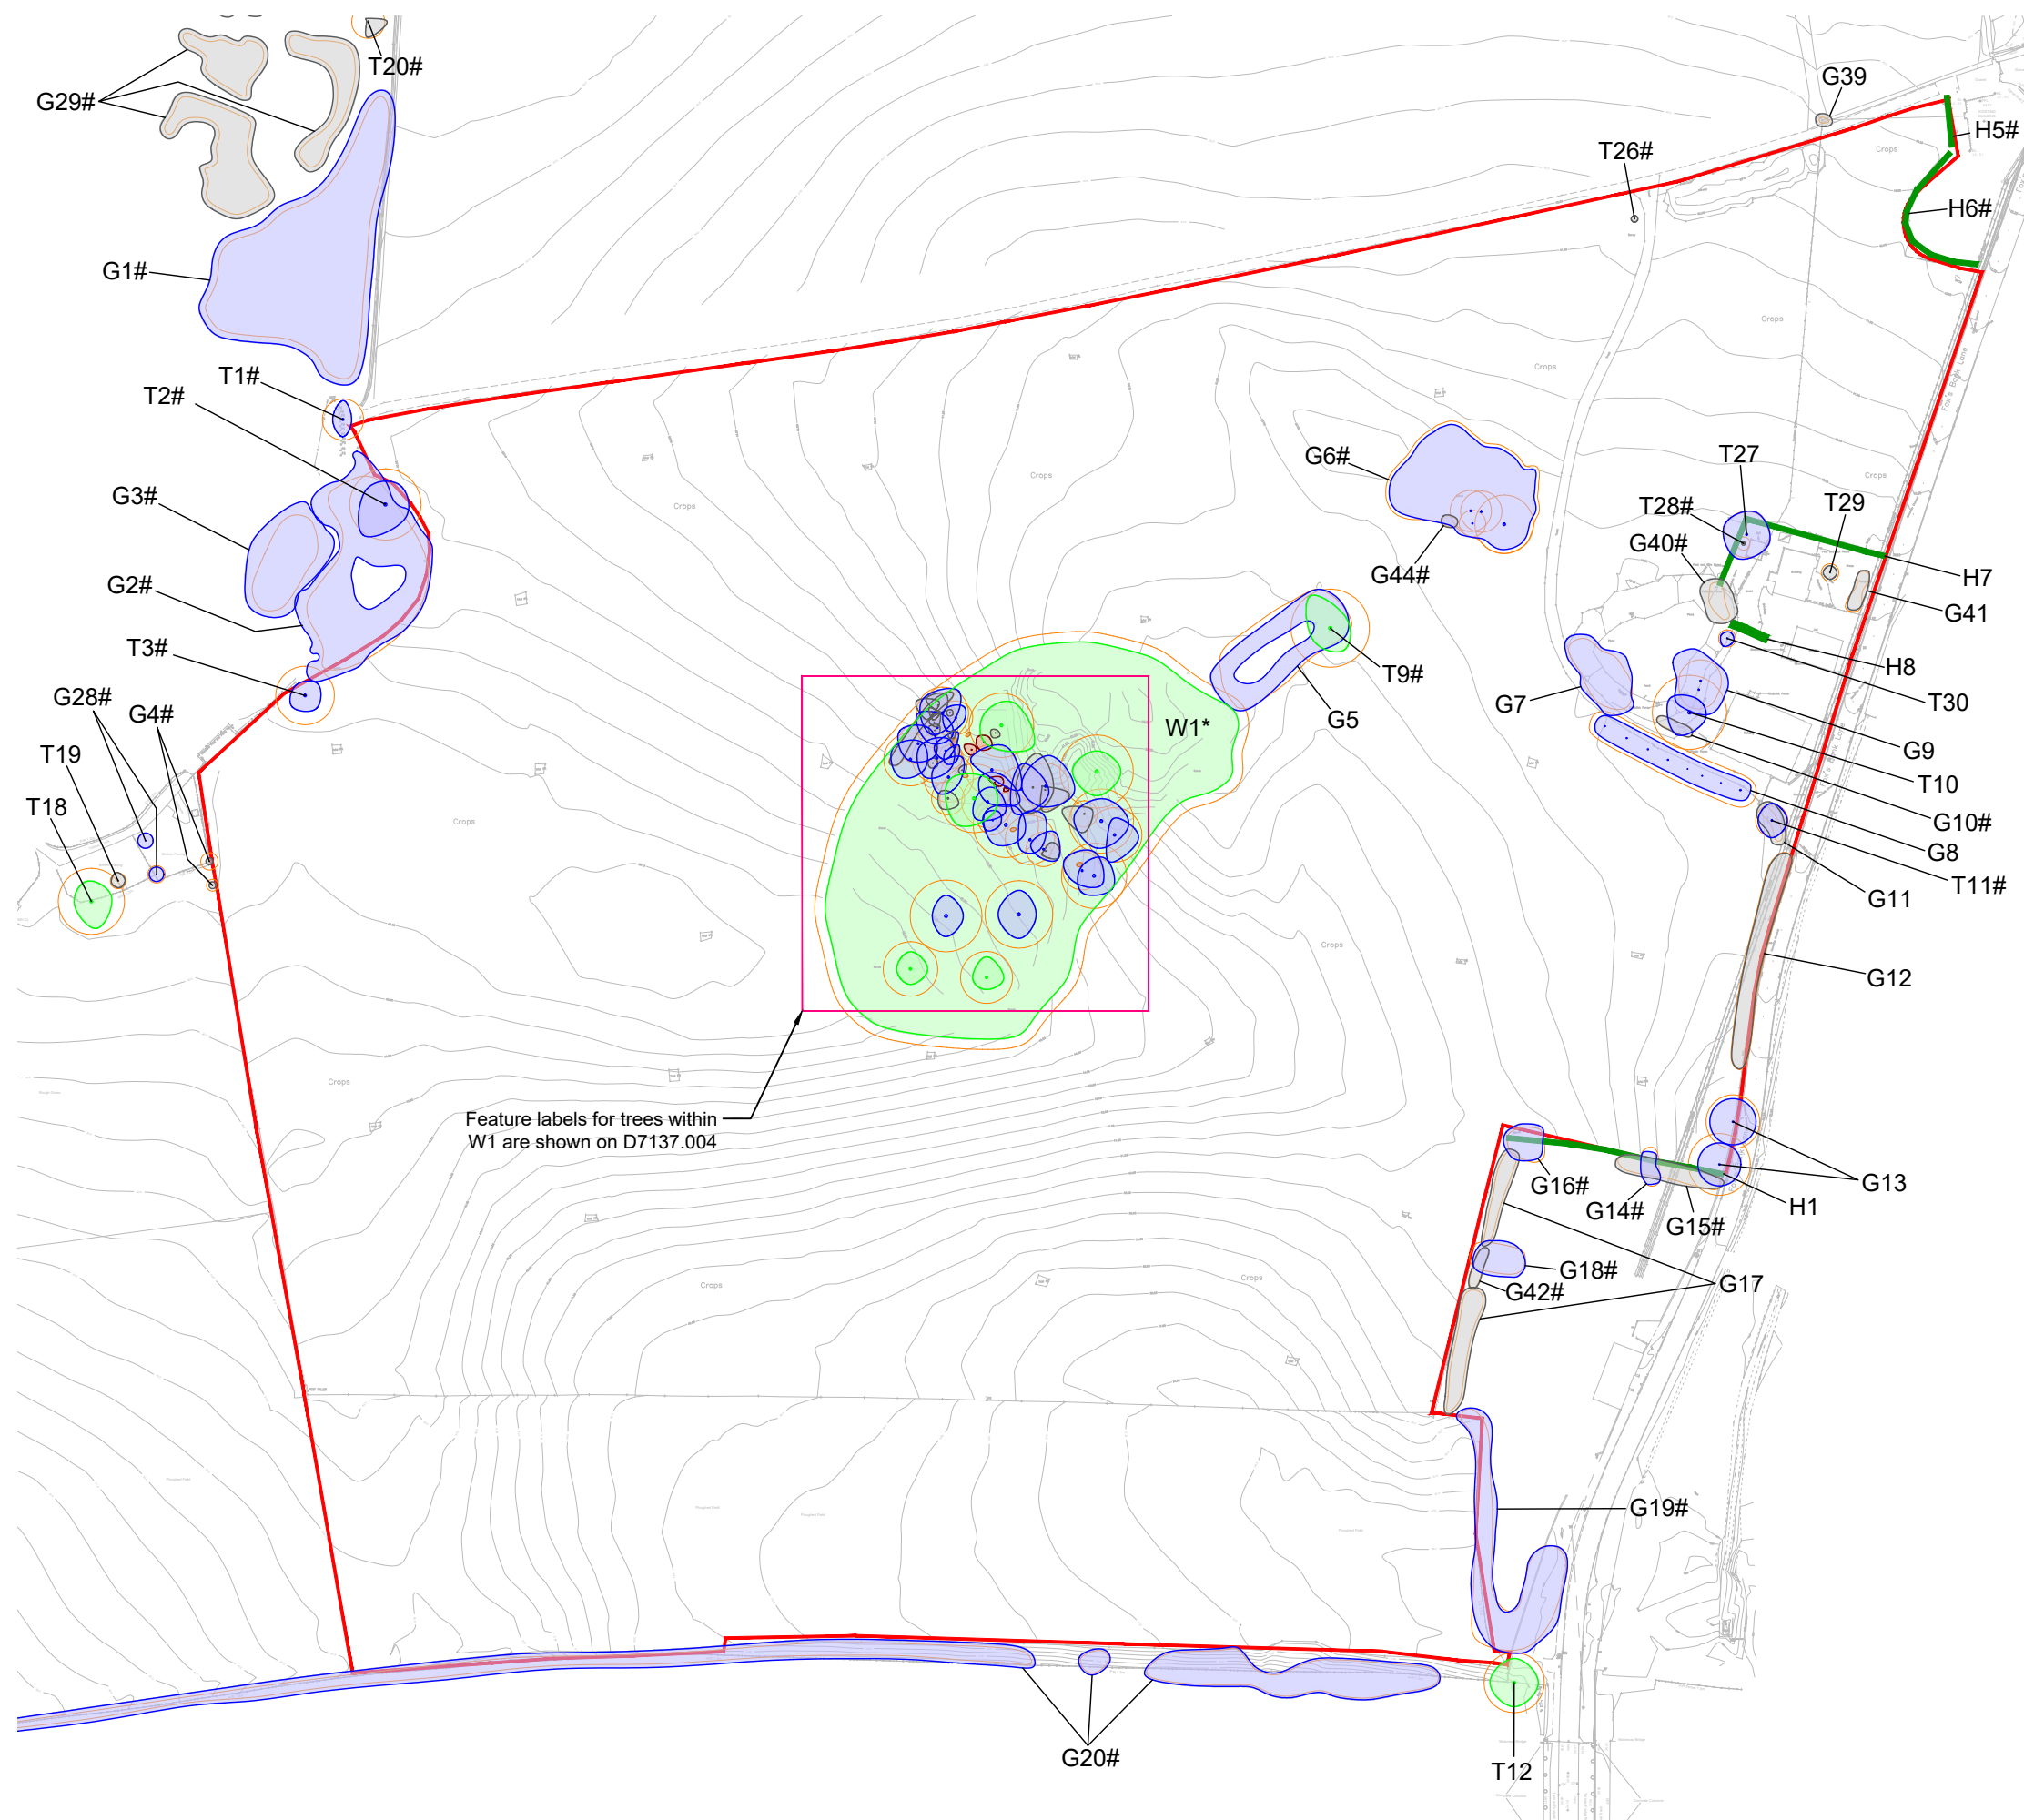

KEY

[This drawing must be reproduced in colour]

- T1/G1/W1 Trees
- H1 Hedgerow
- Root Protection Area (RPA)
- Small Trees (<70mm stem diameter at 1.5m)
- Application Boundary
- # Approximate location (Feature partially shown or not shown on topo)
- * Tree Preservation Order 64/00001/TPO (Halsnead Park, Lickers Lane Tree Preservation Order No. 1)

Tree Quality Categorisation

(Based on BS 5837:2012 Trees in relation to design, demolition and construction - Recommendations)

- Category A (High quality)
- Category B (Moderate quality)
- Category C (Low quality)
- Category U (Unsuitable for retention)
- Hedgerow (Not categorised)

NOTES:

This drawing should be read in conjunction with the respective Arboricultural Survey Data (Appendix A).

Coloured hatch not shown for W1 on drawing D7137.004 for clarity.

C	T12 and H1 aligned with topo survey	HEE	TDP	16.03.2022
B	Updated topo survey and additional survey data	HEE	TDP	14.03.2022
A	Updated development area survey data	HEE	JGS	22.12.2020
Rev	Description	Drawn	Approved	Date

THE ENVIRONMENT PARTNERSHIP


Genesis Centre, Birchwood Science Park, Warrington WA3 7BH
Tel 01925 844004 e-mail tep@tep.uk.com www.tep.uk.com

Project
Halsnead Park, Whiston
Arboricultural Impact Assessment

Title
Drawing 1: Tree Constraints Plan [BASELINE] - Application Site

Drawing Number
D7137.001

Drawn	Checked	Approved	Scale	Date
HEE	AAB	JGS	1:2000 @ A3	14/05/2019

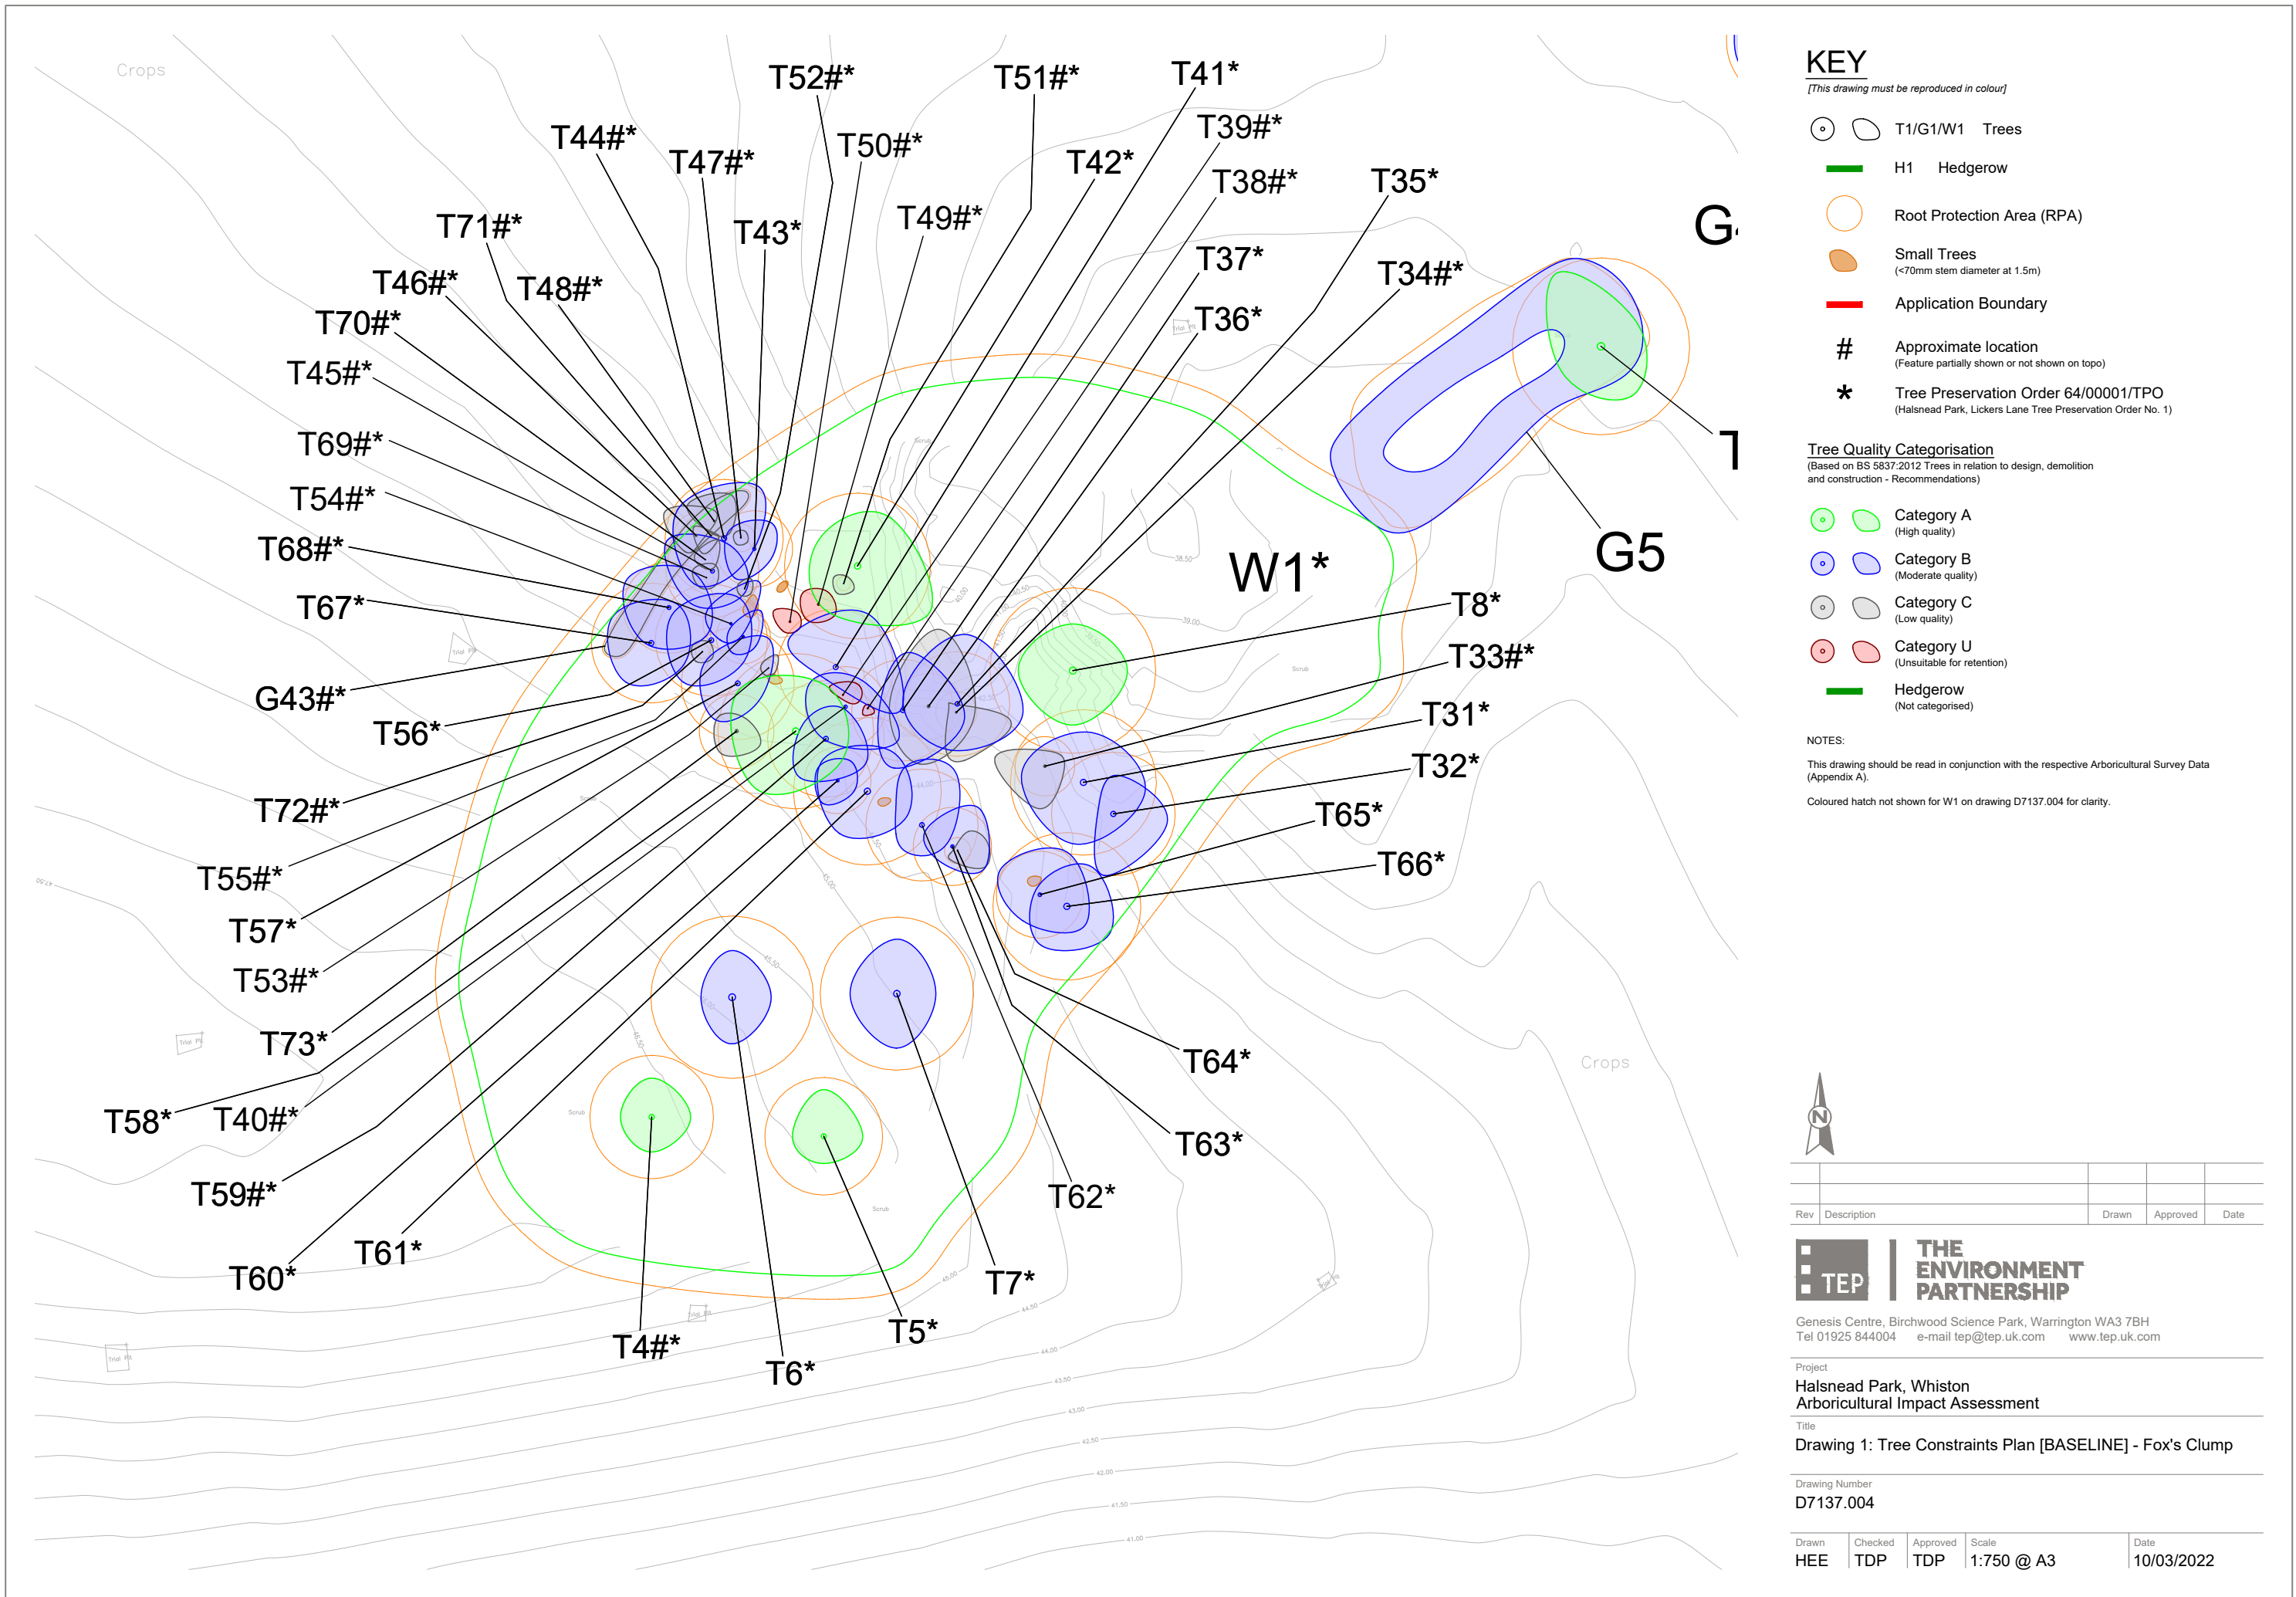

KEY

[This drawing must be reproduced in colour]

- T1/G1/W1 Trees
- H1 Hedgerow
- Root Protection Area (RPA)
- Small Trees (<70mm stem diameter at 1.5m)
- Application Boundary
- # Approximate location (Feature partially shown or not shown on topo)
- * Tree Preservation Order 64/00001/TPO (Halsnead Park, Lickers Lane Tree Preservation Order No. 1)

Tree Quality Categorisation

(Based on BS 5837:2012 Trees in relation to design, demolition and construction - Recommendations)

- Category A (High quality)
- Category B (Moderate quality)
- Category C (Low quality)
- Category U (Unsuitable for retention)
- Hedgerow (Not categorised)

NOTES:

This drawing should be read in conjunction with the respective Arboricultural Survey Data (Appendix A).

Coloured hatch not shown for W1 on drawing D7137.004 for clarity.



Rev	Description	Drawn	Approved	Date



THE ENVIRONMENT PARTNERSHIP

Genesis Centre, Birchwood Science Park, Warrington WA3 7BH
Tel 01925 844004 e-mail tep@tep.uk.com www.tep.uk.com

Project
Halsnead Park, Whiston
Arbicultural Impact Assessment
Title
Drawing 1: Tree Constraints Plan [BASELINE] - Fox's Clump

Drawing Number
D7137.004

Drawn HEE	Checked TDP	Approved TDP	Scale 1:750 @ A3	Date 10/03/2022
--------------	----------------	-----------------	---------------------	--------------------