



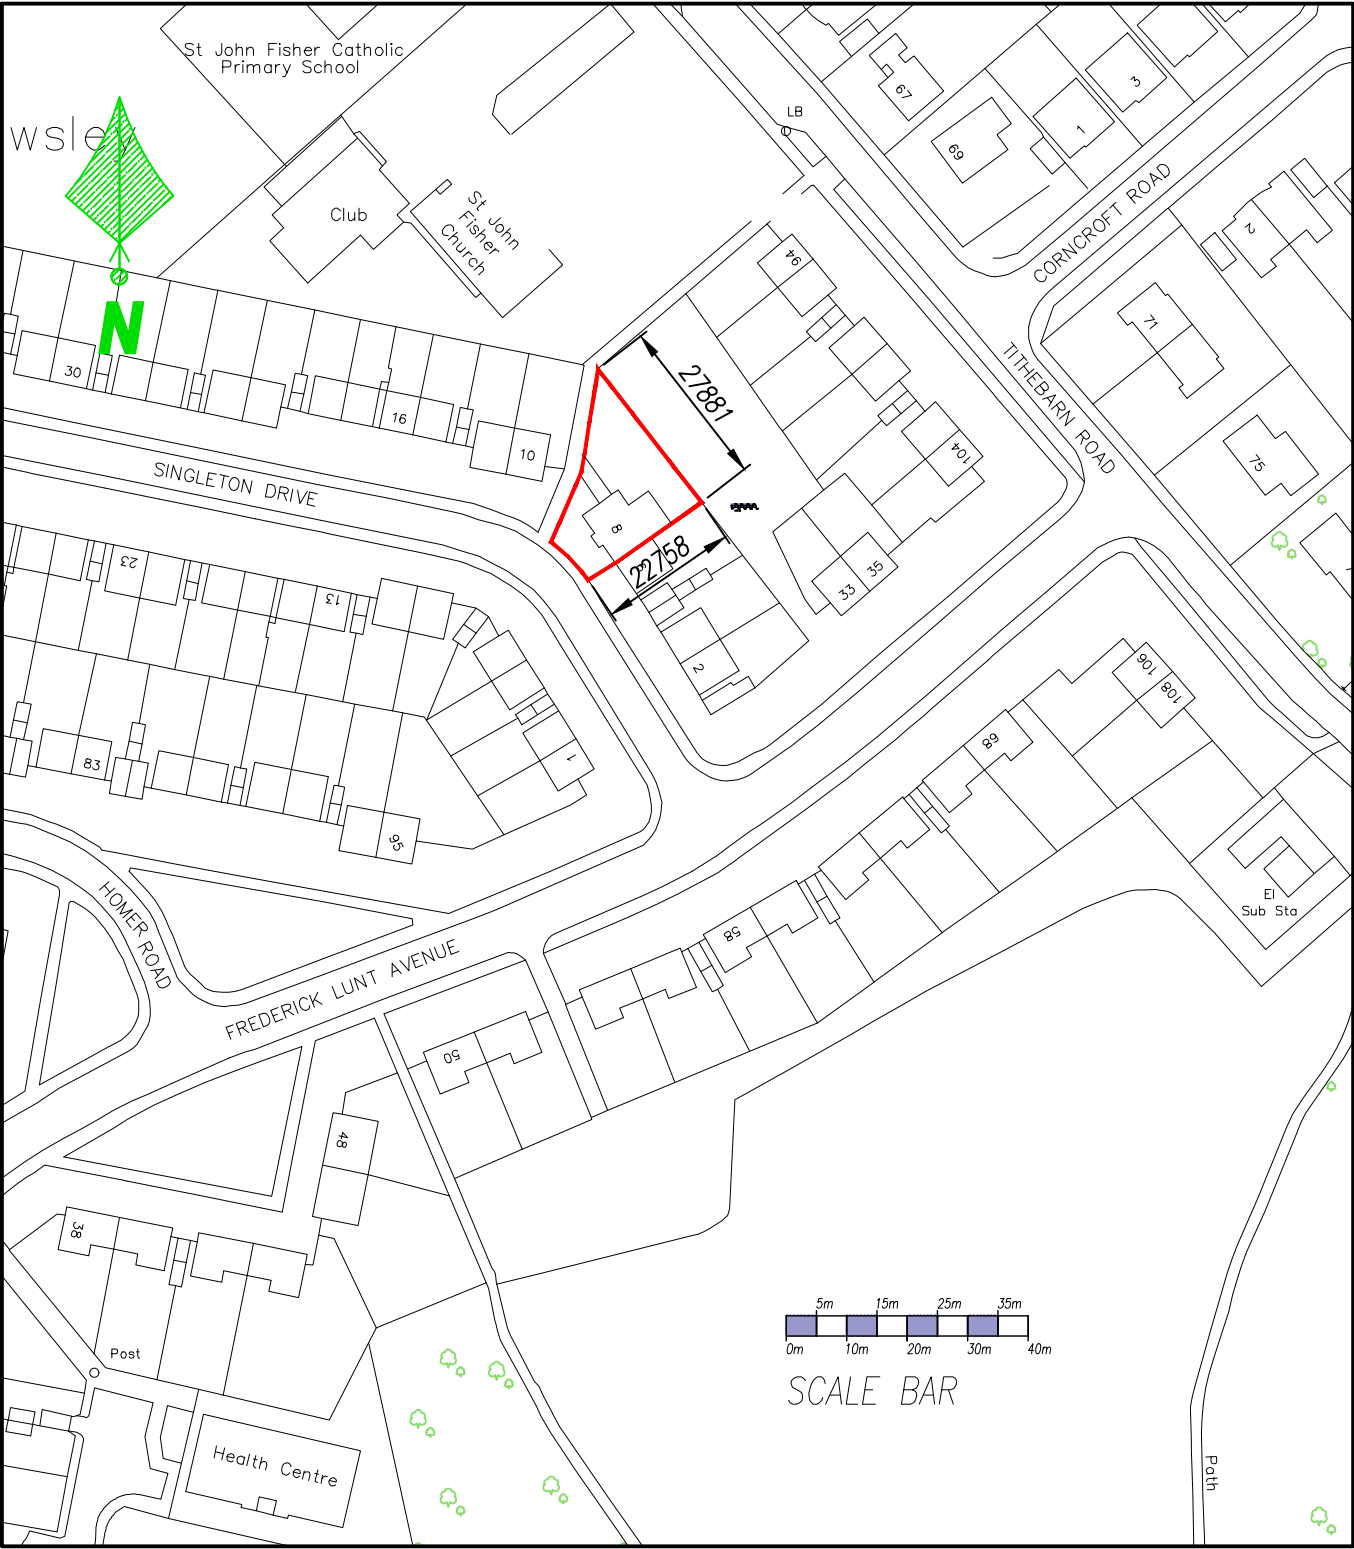

EXISTING SITE LOCATION PLAN (1:1250)

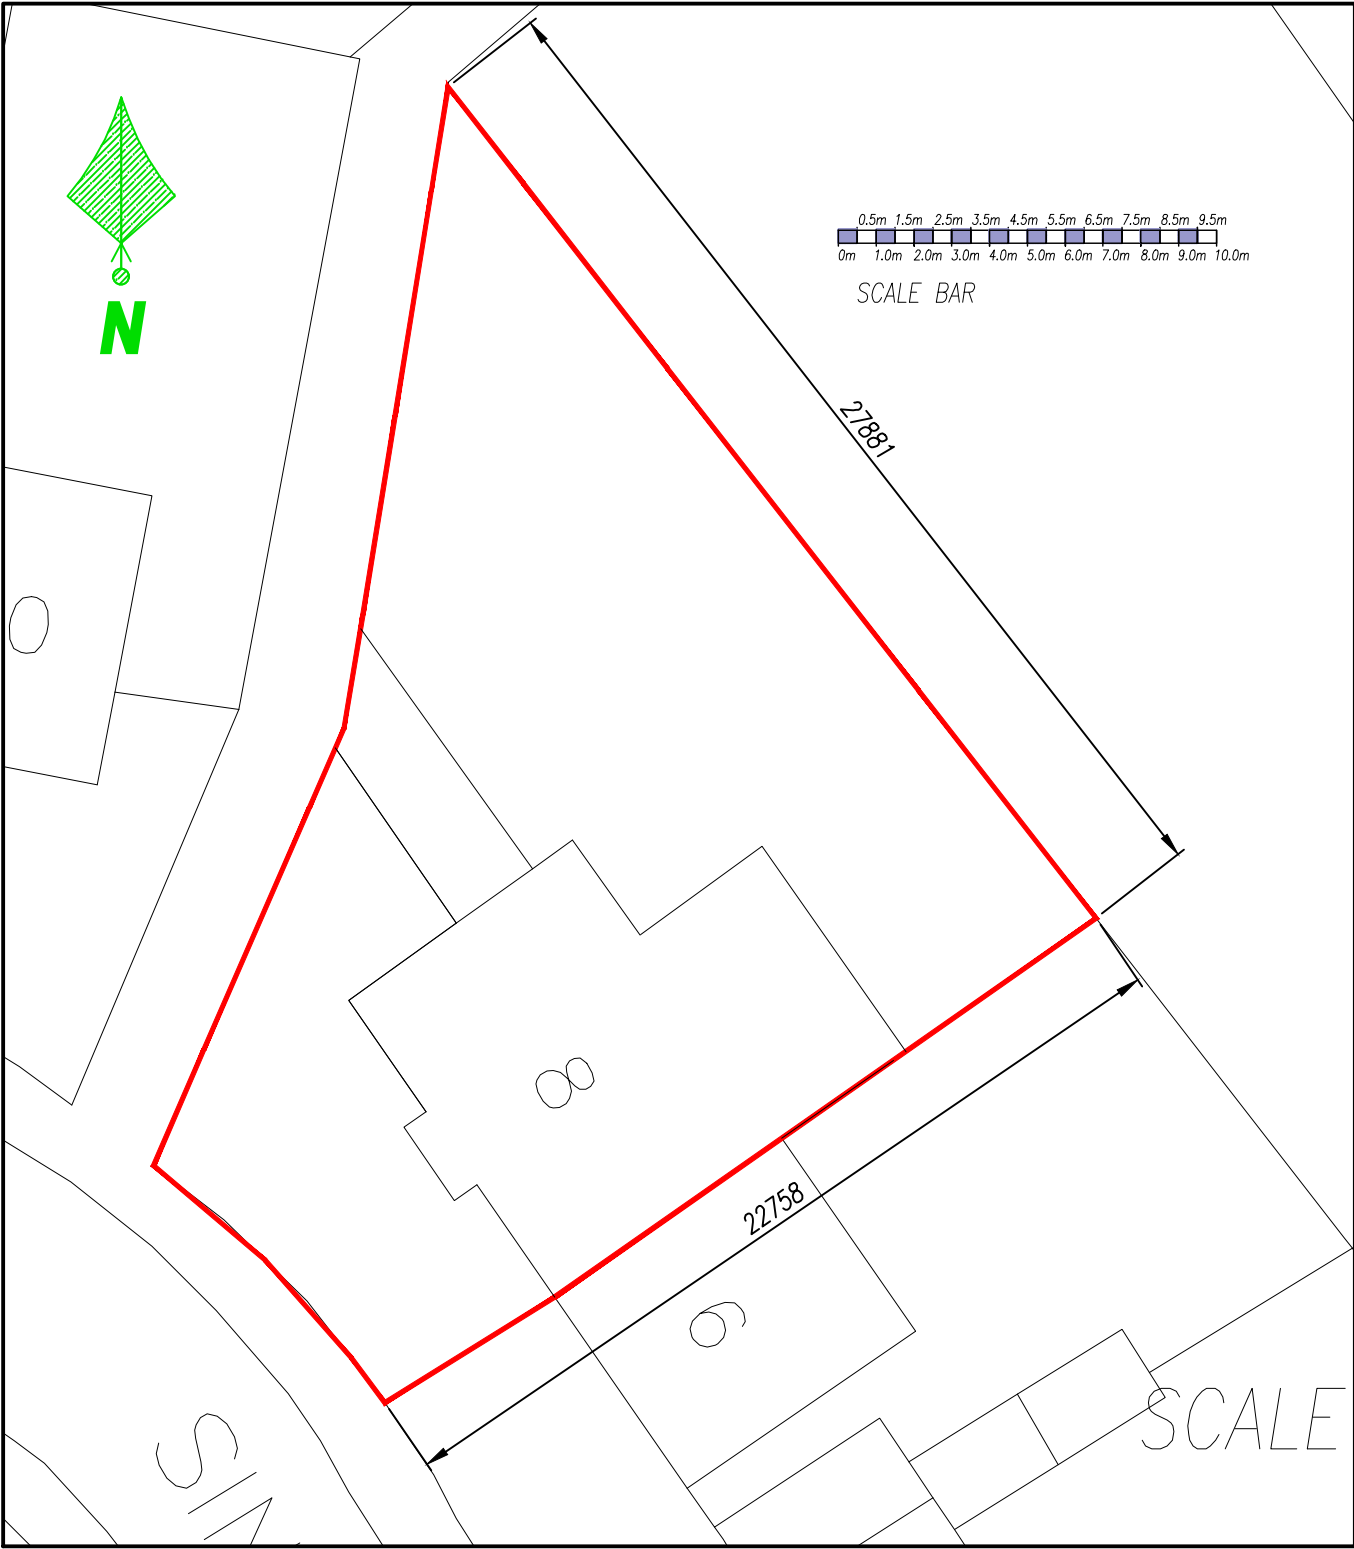

EXISTING SITE LOCATION PLAN (1:200)
(INDICATING FOOTPRINT OF PROPOSED DEVELOPMENT – SHADED BLUE)

DRAWINGS FOR LOCAL
AUTHORITY APPROVALS

LOCATION ADDRESS:	DRAWINGS FOR LOCAL AUTHORITY APPROVALS	DRG PRINTED AT A3
8 SINGLETON DRV, LIVERPOOL L34 0HE	DRAWING TITLE: EXISTING SITE LAYOUT PLAN	DATE – AUG 2025
	PROJECT DESCRIPTION: TO CONSTRUCT A NEW FRONT AND REAR ROOF DORMER WITHIN THE PITCHED ROOF ABOVE THE EXISTING SINGLE STORY STUDY	DRAWING No (01 OF 12)
		DRAWING NUMBER: MT/0825/01