
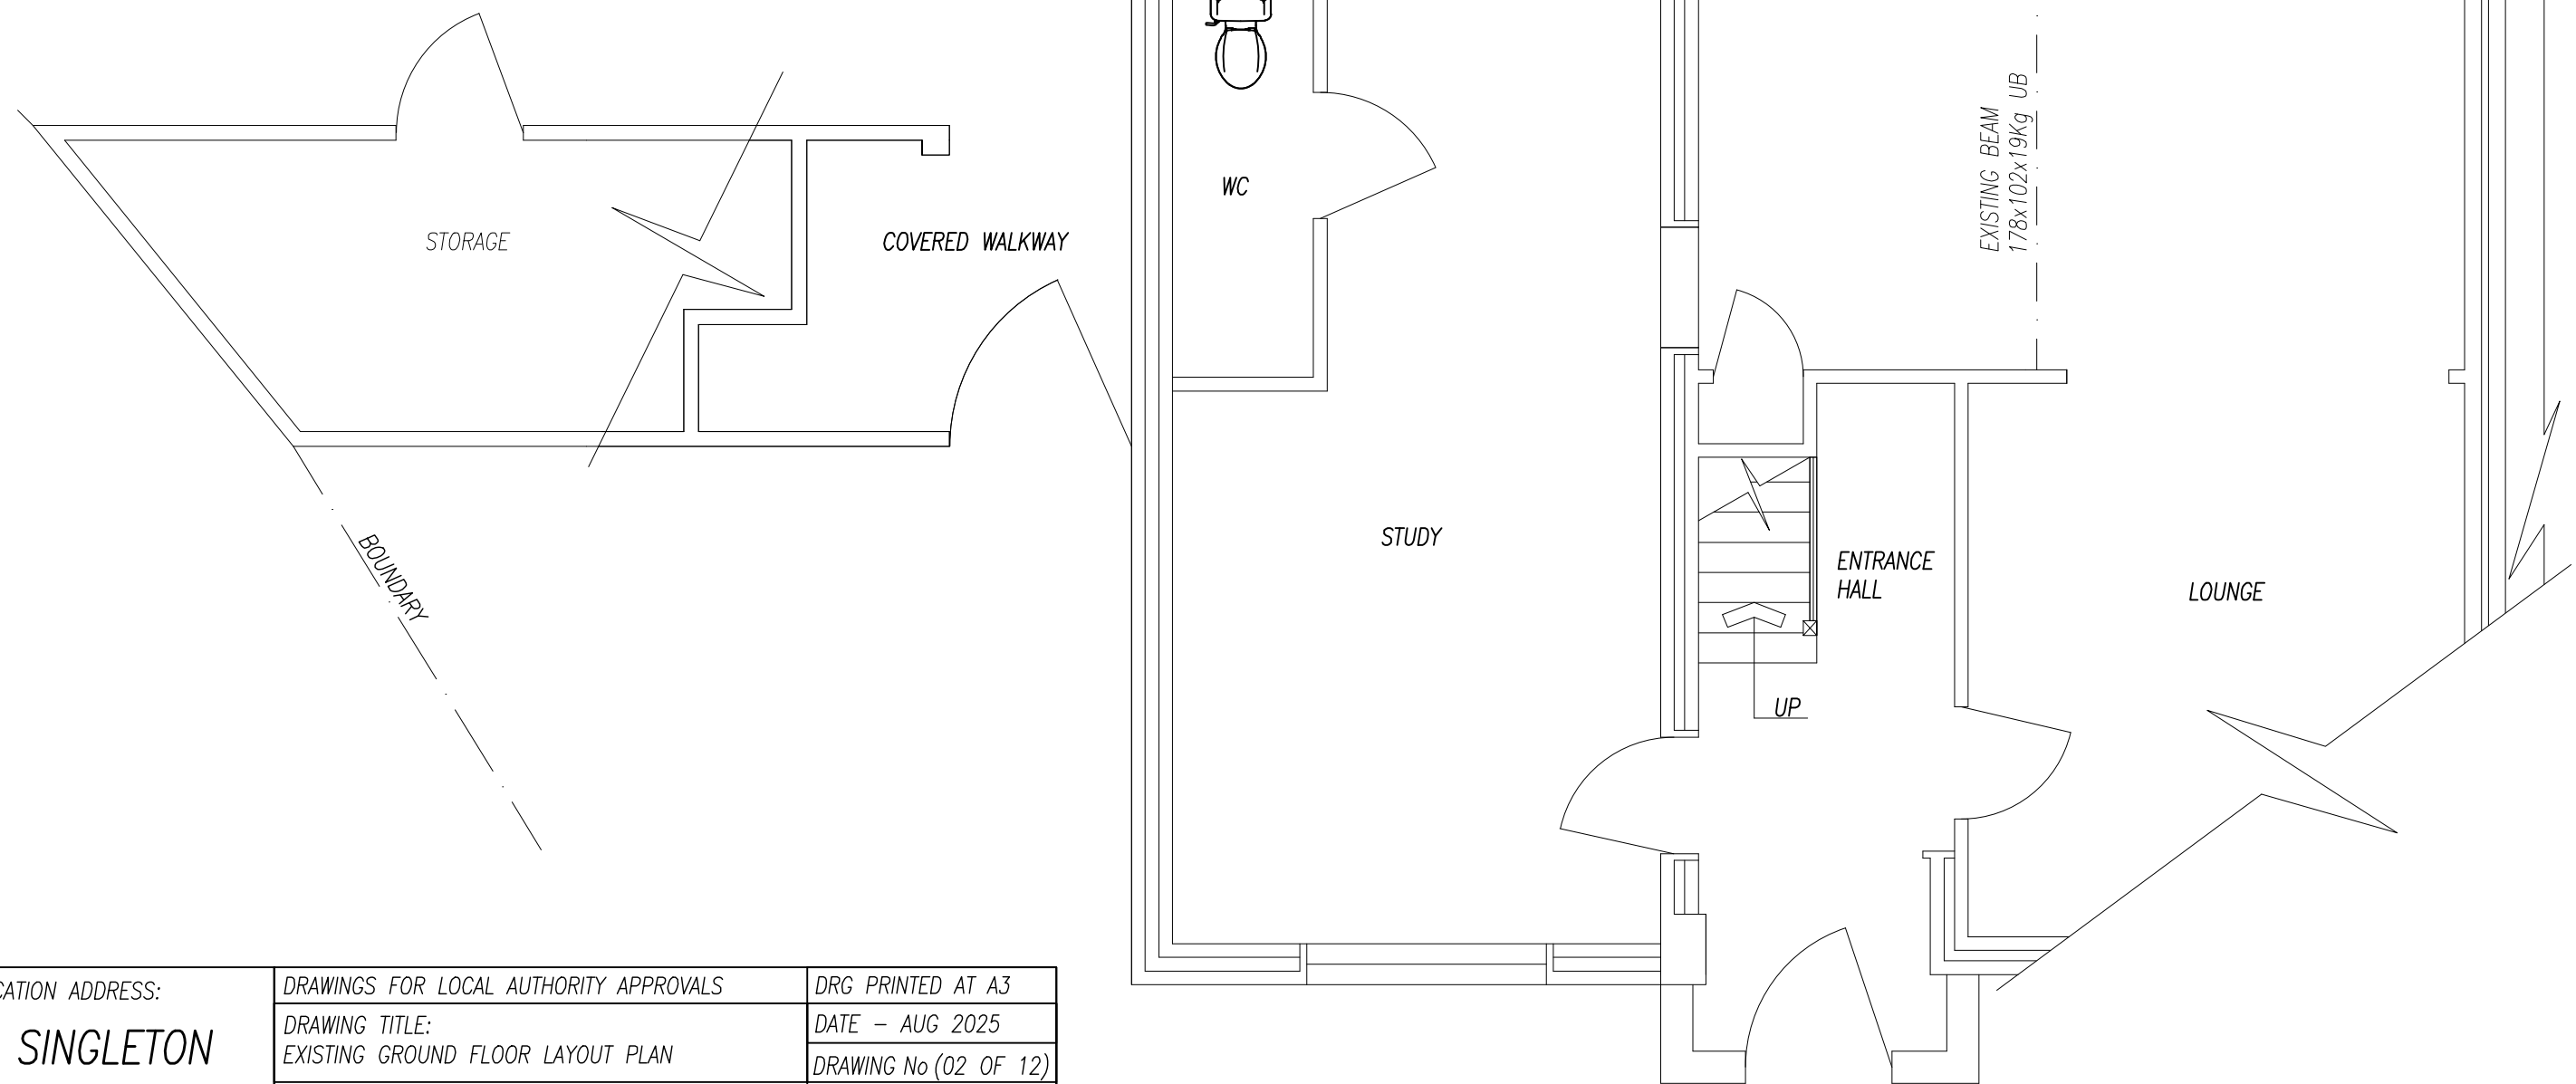
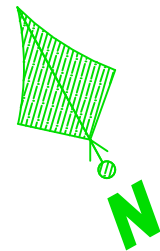


DRAWINGS FOR LOCAL
AUTHORITY APPROVALS

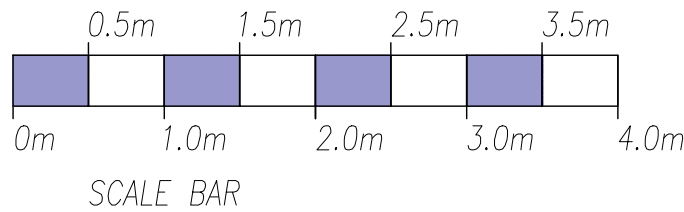

LOCATION ADDRESS:
**8 SINGLETON
DRV, LIVERPOOL
L34 0HE**

DRAWINGS FOR LOCAL AUTHORITY APPROVALS

DRAWING TITLE:
EXISTING GROUND FLOOR LAYOUT PLAN

PROJECT DESCRIPTION:
TO CONSTRUCT A NEW FRONT AND REAR ROOF
DORMER WITHIN THE PITCHED ROOF ABOVE THE
EXISTING SINGLE STORY STUDY

DRG PRINTED AT A3

DATE – AUG 2025

DRAWING No (02 OF 12)

DRAWING NUMBER:

MT/0825/02

EXISTING GROUND FLOOR LAYOUT PLAN (1:50)