
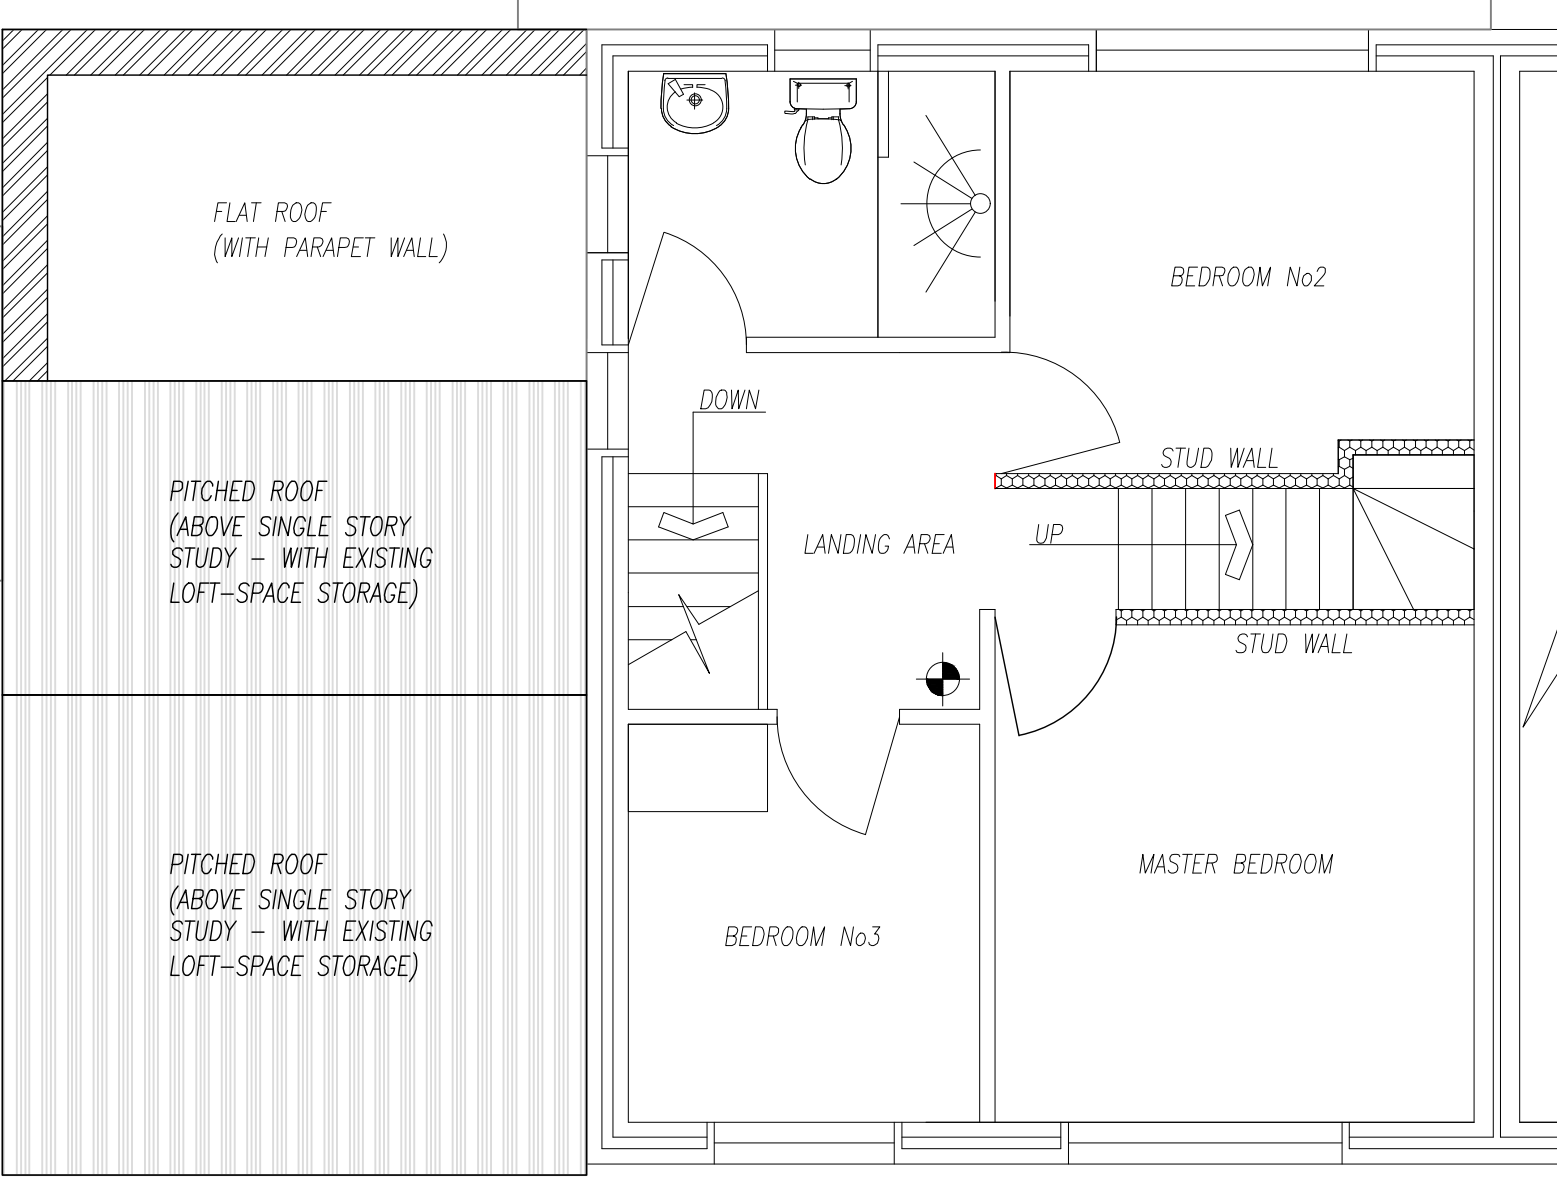
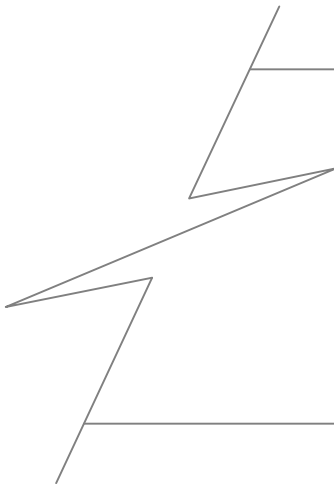
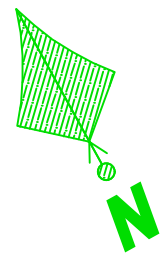


DRAWINGS FOR LOCAL
AUTHORITY APPROVALS

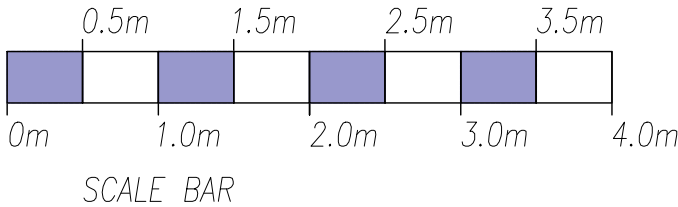

LOCATION ADDRESS: 8 SINGLETON DRV, LIVERPOOL L34 0HE	DRAWINGS FOR LOCAL AUTHORITY APPROVALS	DRG PRINTED AT A3
	DRAWING TITLE: EXISTING FIRST FLOOR LAYOUT PLAN	DATE – AUG 2025
	PROJECT DESCRIPTION: TO CONSTRUCT A NEW FRONT AND REAR ROOF DORMER WITHIN THE PITCHED ROOF ABOVE THE EXISTING SINGLE STORY STUDY	DRAWING No (03 OF 12)
		DRAWING NUMBER: MT/0825/03

EXISTING FIRST FLOOR LAYOUT PLAN (1:50)