
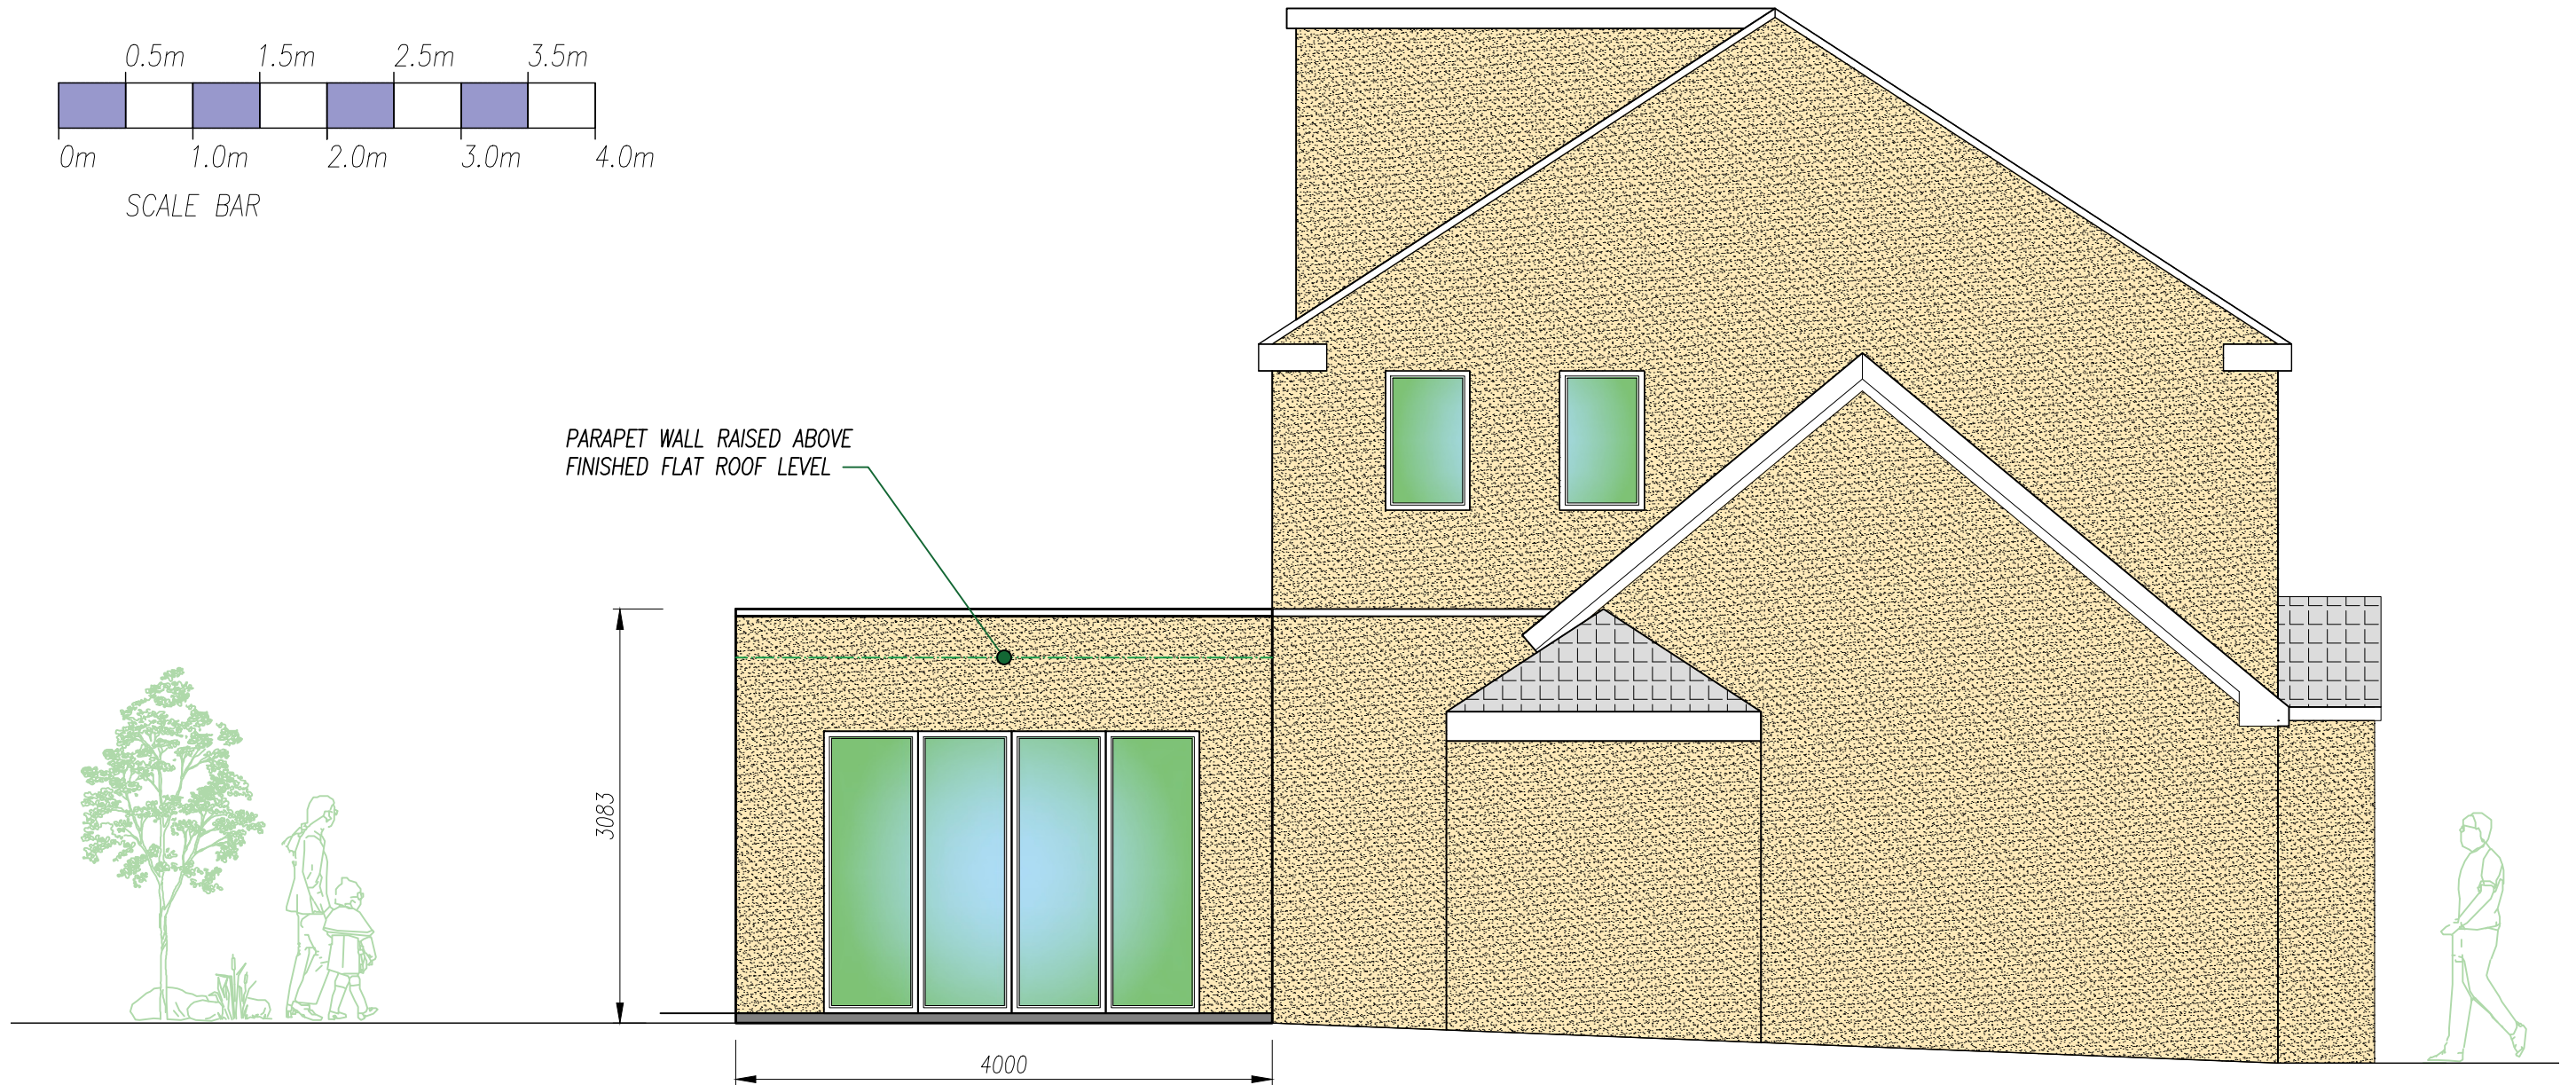


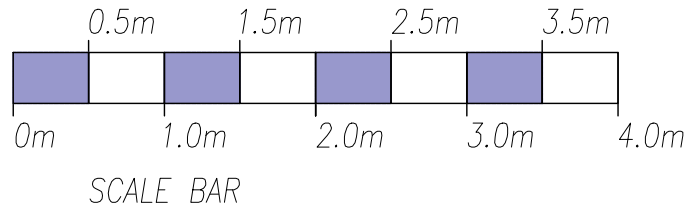

EXISTING GABLE ELEVATION (1:50)

DRAWINGS FOR LOCAL
AUTHORITY APPROVALS

LOCATION ADDRESS:	DRAWINGS FOR LOCAL AUTHORITY APPROVALS	DRG PRINTED AT A3
8 SINGLETON DRV, LIVERPOOL L34 0HE	DRAWING TITLE: EXISTING GABLE ELEVATION	DATE – AUG 2025
	PROJECT DESCRIPTION: TO CONSTRUCT A NEW FRONT AND REAR ROOF DORMER WITHIN THE PITCHED ROOF ABOVE THE EXISTING SINGLE STORY STUDY	DRAWING No (05 OF 12)
		DRAWING NUMBER: MT/0825/05