

- GENERAL NOTES:**
- THESE DRAWINGS ARE TO BE READ INCONJUNCTION WITH ALL RELEVANT ARCHITECTS/ ENGINEERS DRAWINGS AND SPECIFICATIONS AS APPLICABLE.
 - DO NOT SCALE FROM THIS DRAWING.
 - ALL DIMENSIONS ARE IN MILLIMETERS UNLESS CLEARLY NOTED.
 - ALL LEVELS AND DIMENSIONS ARE TO BE CHECKED ON SITE PRIOR TO COMMENCEMENT OF WORK.
 - CONTRACTOR TO NOTIFY THE CONSULTANT FOR ANY DISCREPANCIES.
 - NO WORK SHOULD COMMENCE WITHOUT PLANNING AND BUILDING REGULATIONS APPROVAL BY RELEVANT GOVERNING BODIES AS APPLICABLE.
 - NO WORK SHOULD COMMENCE WITHOUT PARTY WALL NOTICES BEING SERVED AS APPLICABLE.
 - CONTRACTOR TO CHECK ON SITE FOR THE EXACT POSITIONING OF DRAINAGE/SVP AND MAINS AND NOTIFY RELEVANT AUTHORITIES FOR APPROVAL AS NECESSARY.
 - ALL STRUCTURAL ELEMENTS AND STEELWORK IS TO BE APPROVED AND INSTALLED IN ACCORDANCE WITH THE STRUCTURAL ENGINEERS SPECIFICATIONS.
 - ALL PROPRIETARY MATERIALS AND COMPONENTS ARE TO BE DELIVERED, STORED, PROTECTED, INSTALLED AND FINISHED IN ACCORDANCE WITH THE MANUFACTURERS RECOMMENDATIONS.
 - ALL WORKS TO BE STRICTLY IN ACCORDANCE WITH CDM (HEALTH & SAFETY) REGULATIONS.
 - ALL DRAINAGE NEED TO BE CONNECTED TO THE EXISTING DRAINAGE SYSTEM

LEGEND

NEW CAVITY WALL

EXISTING EXTERNAL WALL

EXISTING INTERNAL WALL


PROPOSED INTERNAL WALL

RWP RAINWATER PIPE

FD FIRE DOOR

PROPOSED EXTERNAL MATERIALS:

WALLS	BRICK TO MATCH THE EXISTING
ROOF	
FLAT ROOF	BITUMEN LAYER
WINDOWS	WHITE UPVC
FACIA / SOFFITS	
RAINWATER GOODS	BLACK PLASTIC

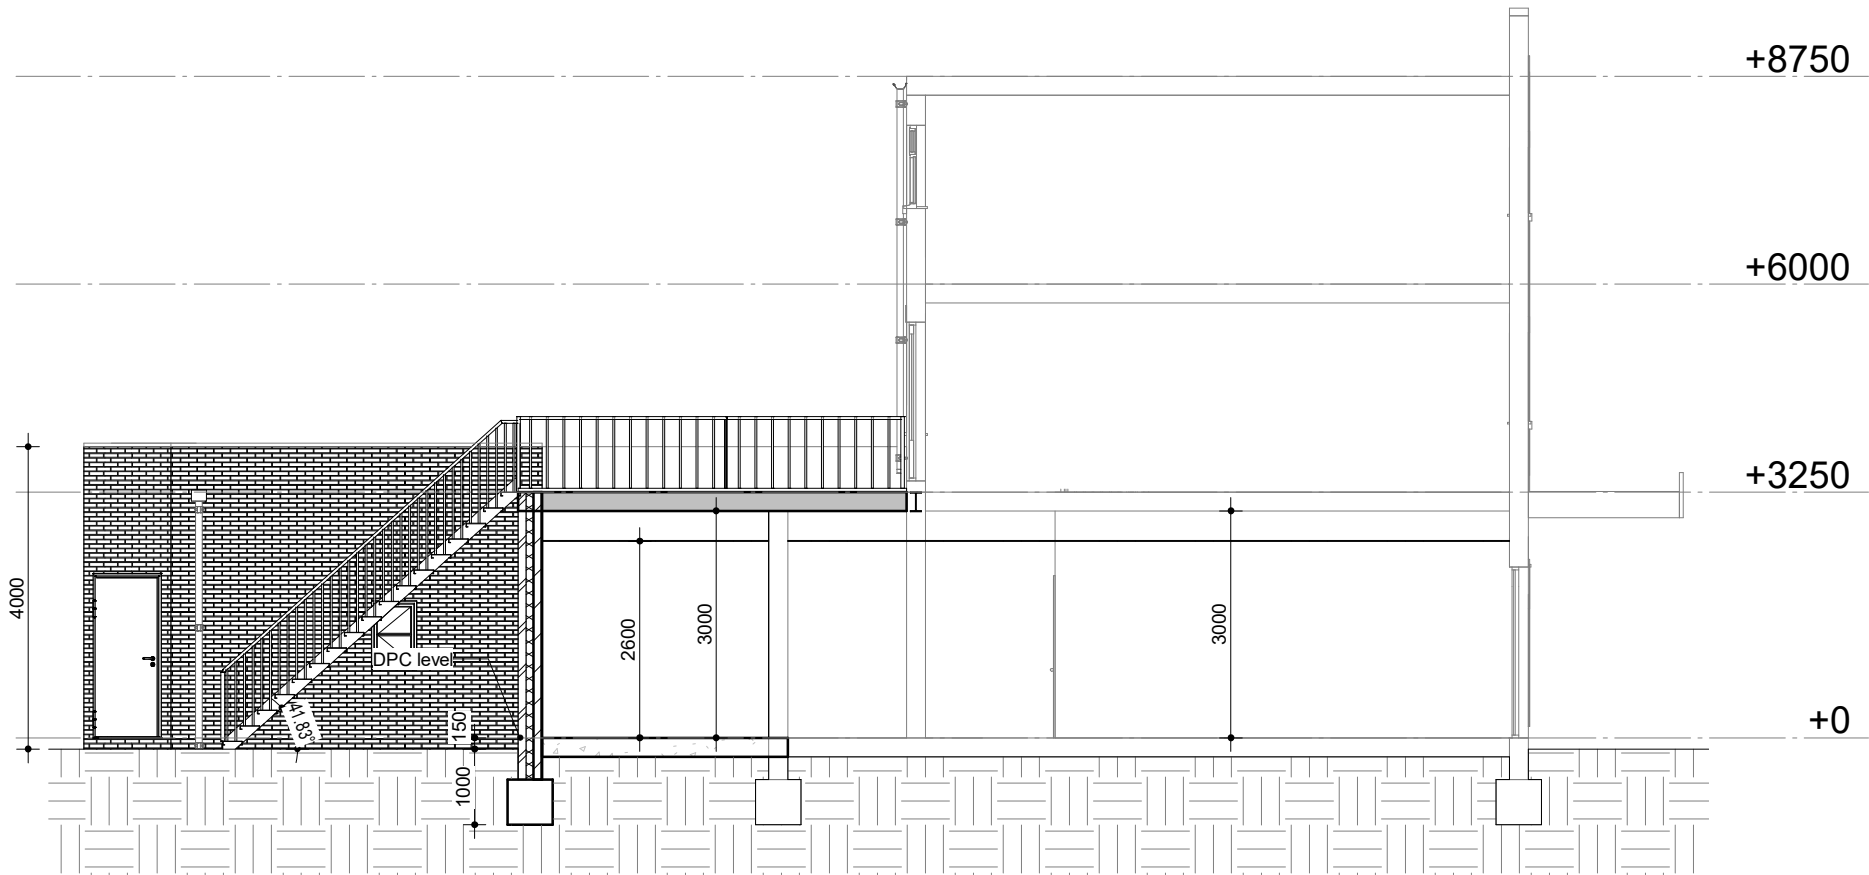

PROPOSED SECTION A
1:100



AL-ANDALUS ARCHITECTURE

A. 155 Bordesley green
Birmingham
B9 5EP

T. 01212576948

E. info@al-andalus-architecture.co.uk

W. www.al-andalusarchitecture.co.uk

AL-ANDALUS
ARCHITECTURE

At the Forefront of Design

CODE	STATUS	SUITABILITY DESCRIPTION	PURPOSE OF ISSUE

PROJECT

5 Gentwood
Parade-Kingsway-Huyton-Knowsley-L36-2QB

SHEET

PROPOSED SECTION A

CLIENT

Date 30/05/2023	Project number 23-1005	Scale (@ A3) As indicated
Drawn by Author	DRWAING NUMBER 04	REV
Checked by Checker		

30/05/2023 23:57:21