



COPYRIGHT: The copyright of this drawing is vested in Lawrenson Associates Ltd.
It shall not be used without permission for any purpose.
DO NOT SCALE FROM THIS DRAWING FOR CONSTRUCTION PURPOSES -
WORK TO FIGURED DIMENSIONS ONLY.
ALL DIMENSIONS ARE IN MILLIMETRES UNLESS STATED OTHERWISE.


NOTES

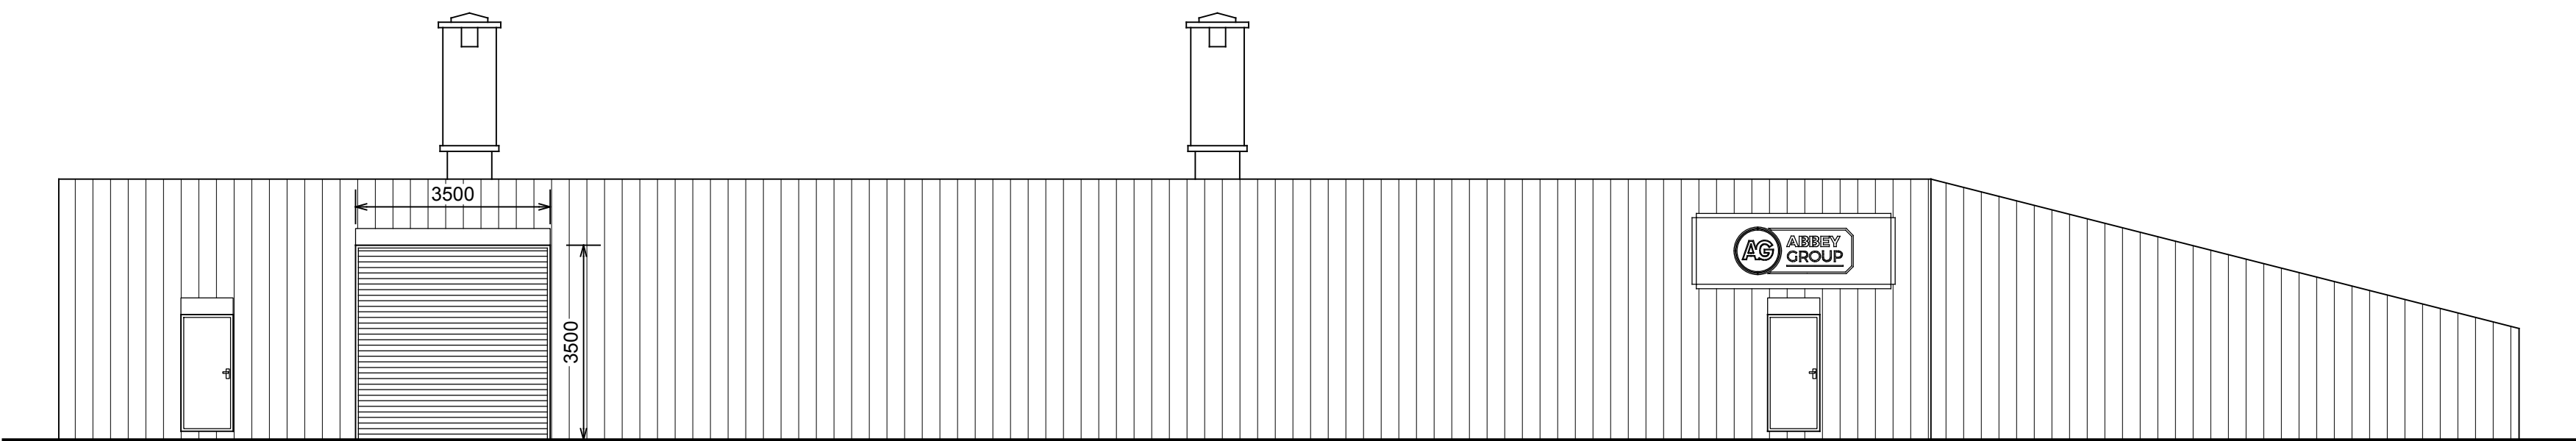


FRONT [EAST] ELEVATION : AS EXISTING
(ROAD-SIDE)

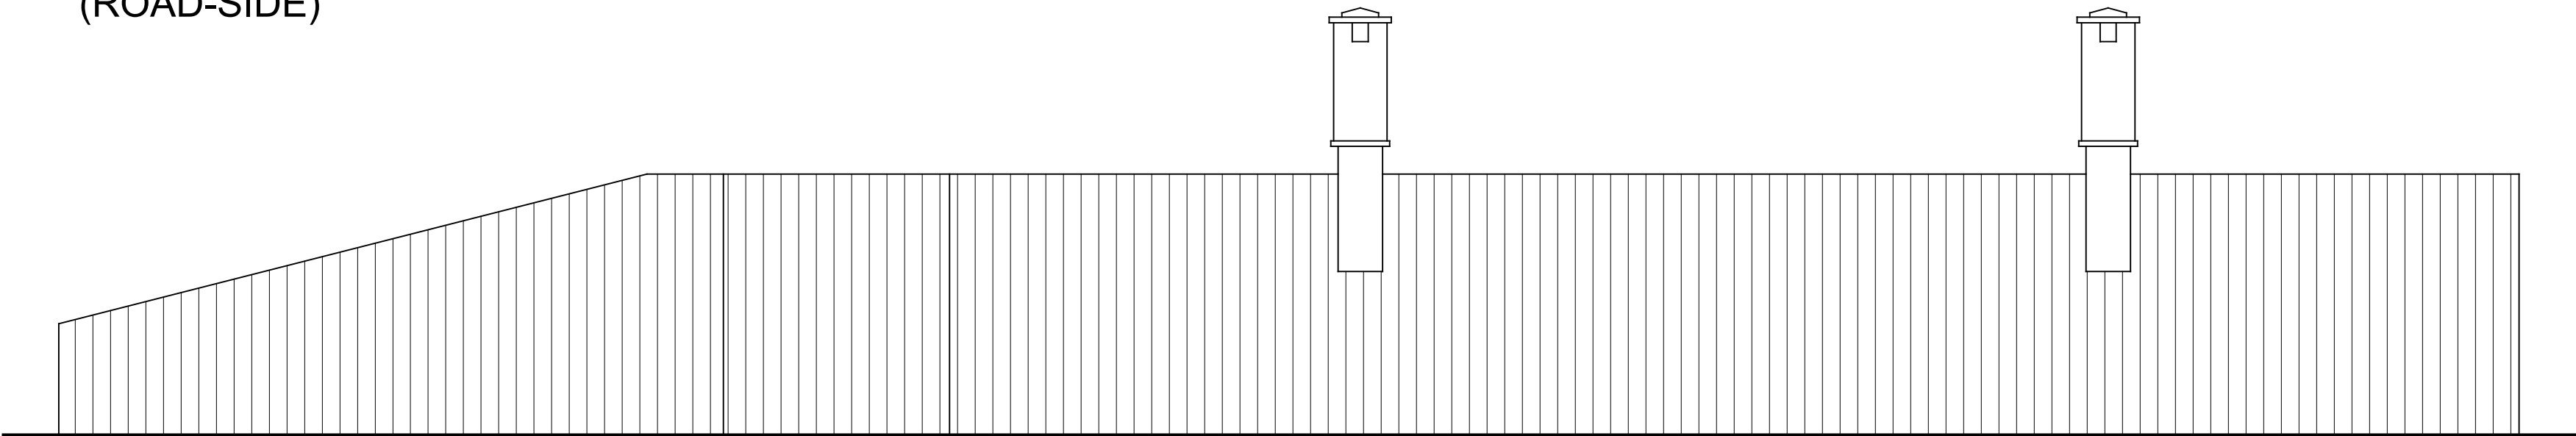


REAR [WEST] ELEVATION : AS EXISTING

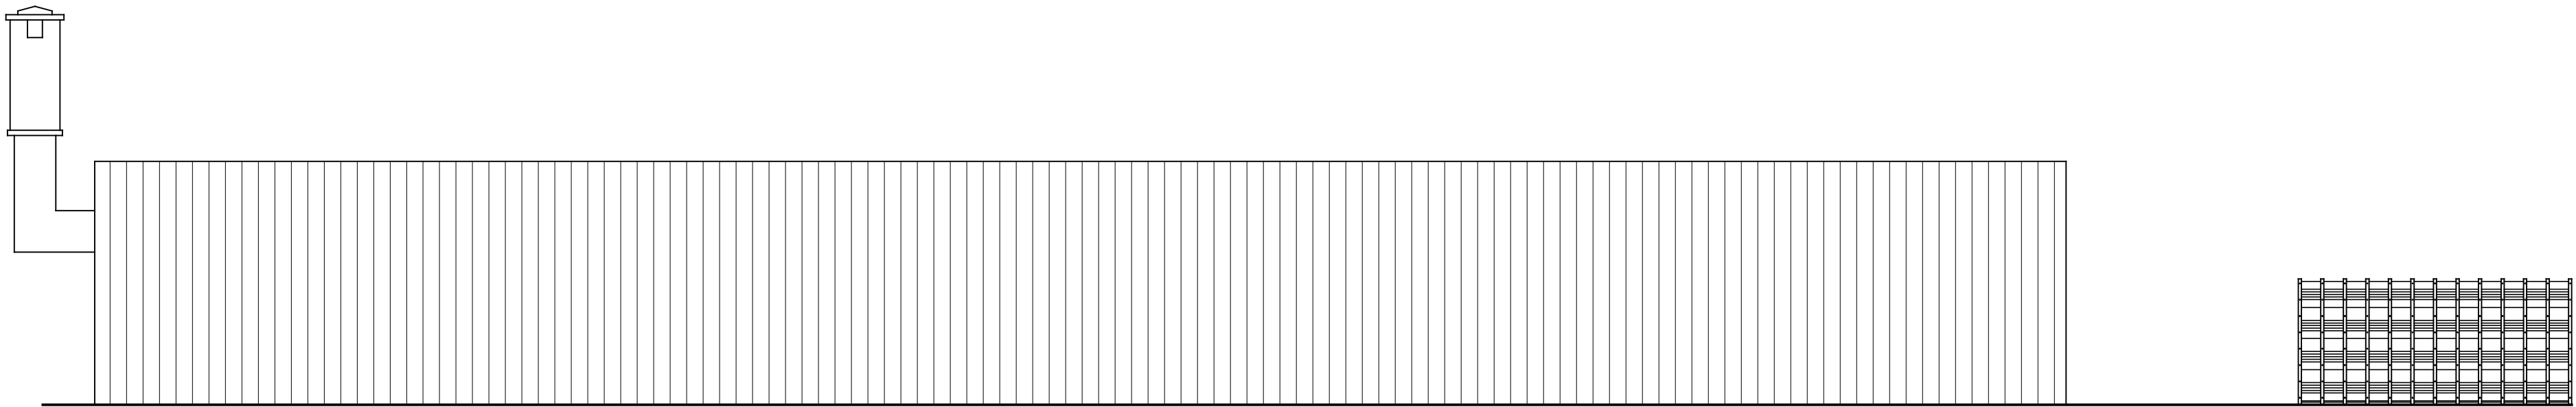

L/H [SOUTH] SIDE ELEVATION : AS EXISTING

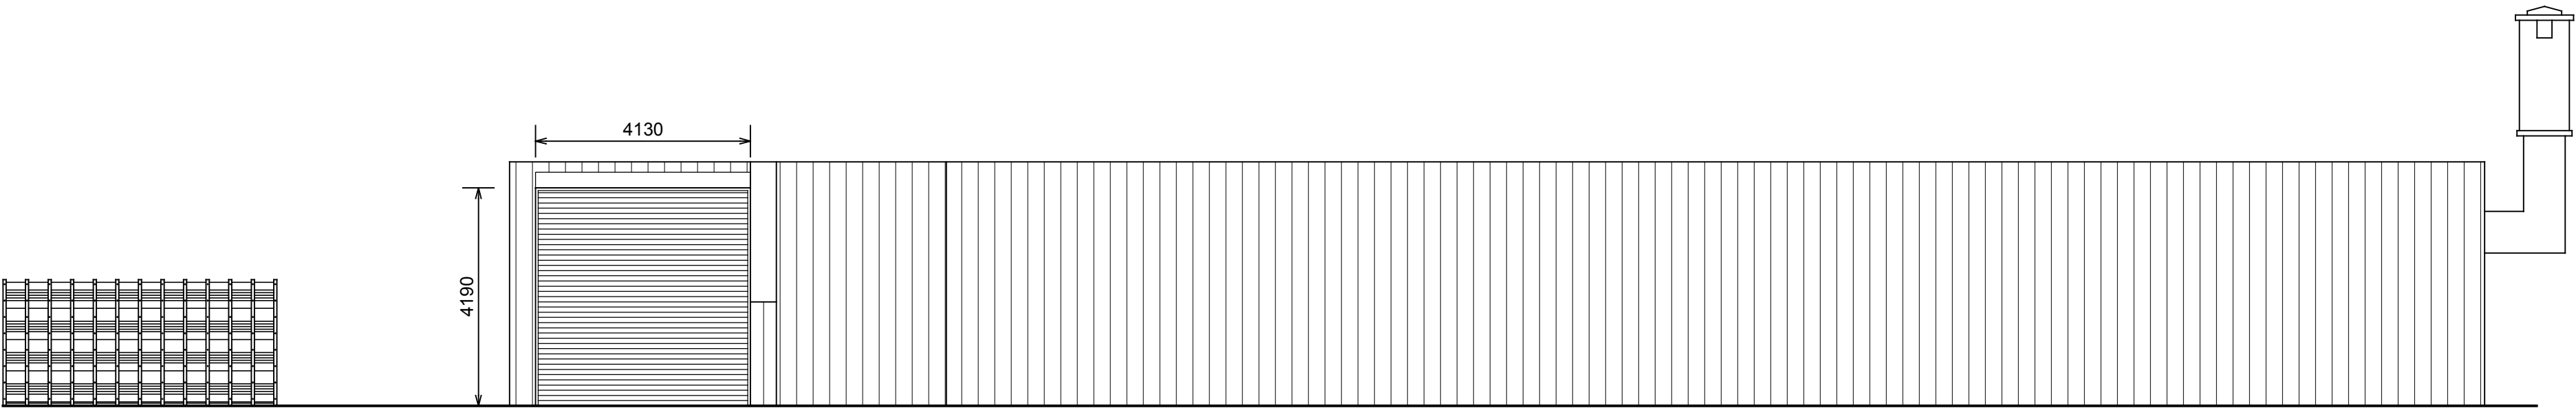

R/H [NORTH] SIDE ELEVATION : AS EXISTING

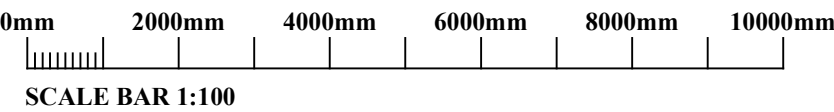

Rev	Description	Date
-----	-------------	------

Project
**MAGAZINE BUNKER 9-10,
DRAW WELL ROAD,
KIRKBY,
L33 7BJ**

Client
ABBAY ENGINEERING

Contract. No	Drg. No	Revision	Scale	1:100	@A1
6566	403		By	LA	Date
			Chkd	HTL	FEB 2025

Drawing Title
ELEVATIONS - AS EXISTING.

LAWRENSON ASSOCIATES
Consulting Structural Engineers
Planning & Development Consultants
Architectural Services
1 THE GLOBE
142 HARDSHAW ST.
ST. HELENS
WA10 1JT
Telephone: (01744) 733446
www.lawrensonassociates.co.uk
E-mail: info@lawrensonassociates.co.uk