




NOTES

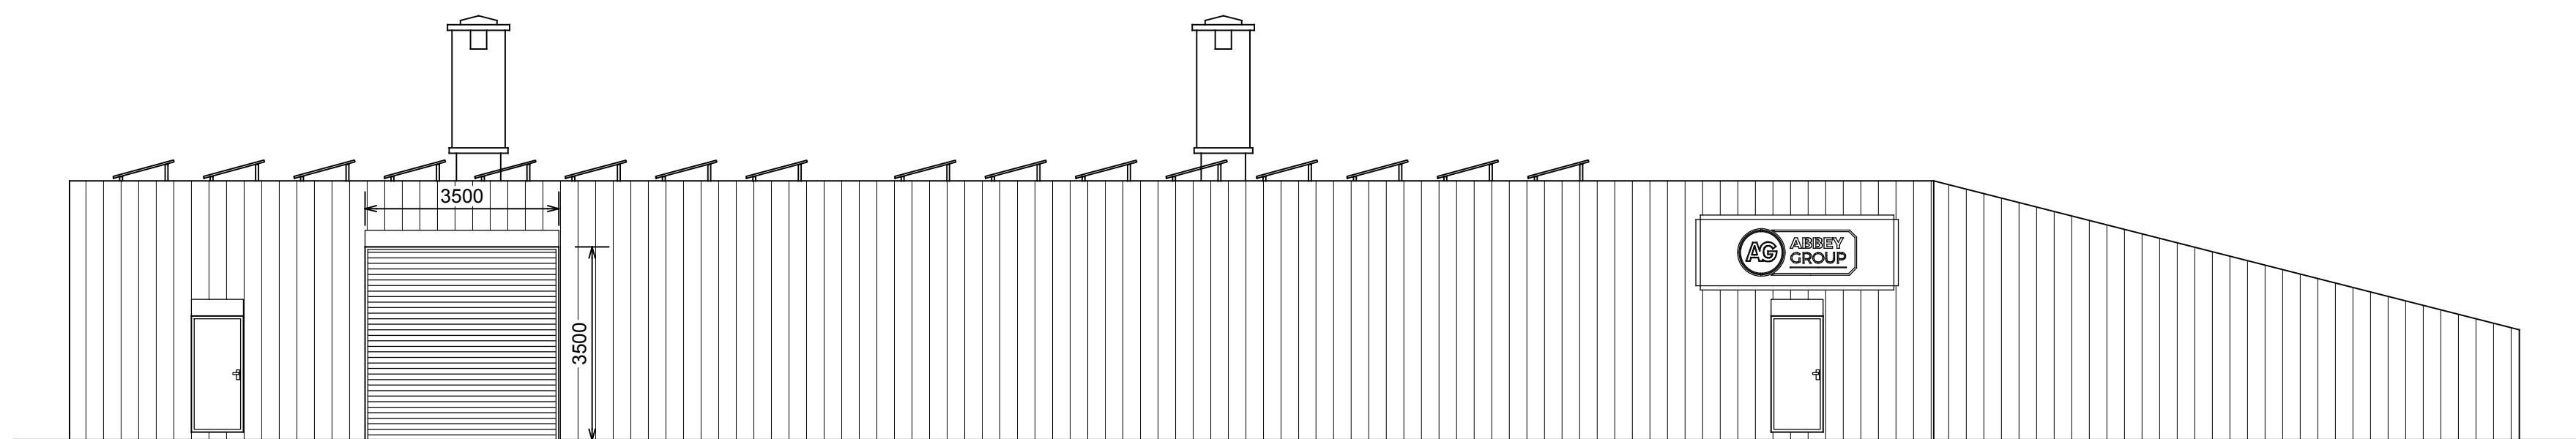


FRONT [EAST] ELEVATION : AS PROPOSED
(ROAD-SIDE)

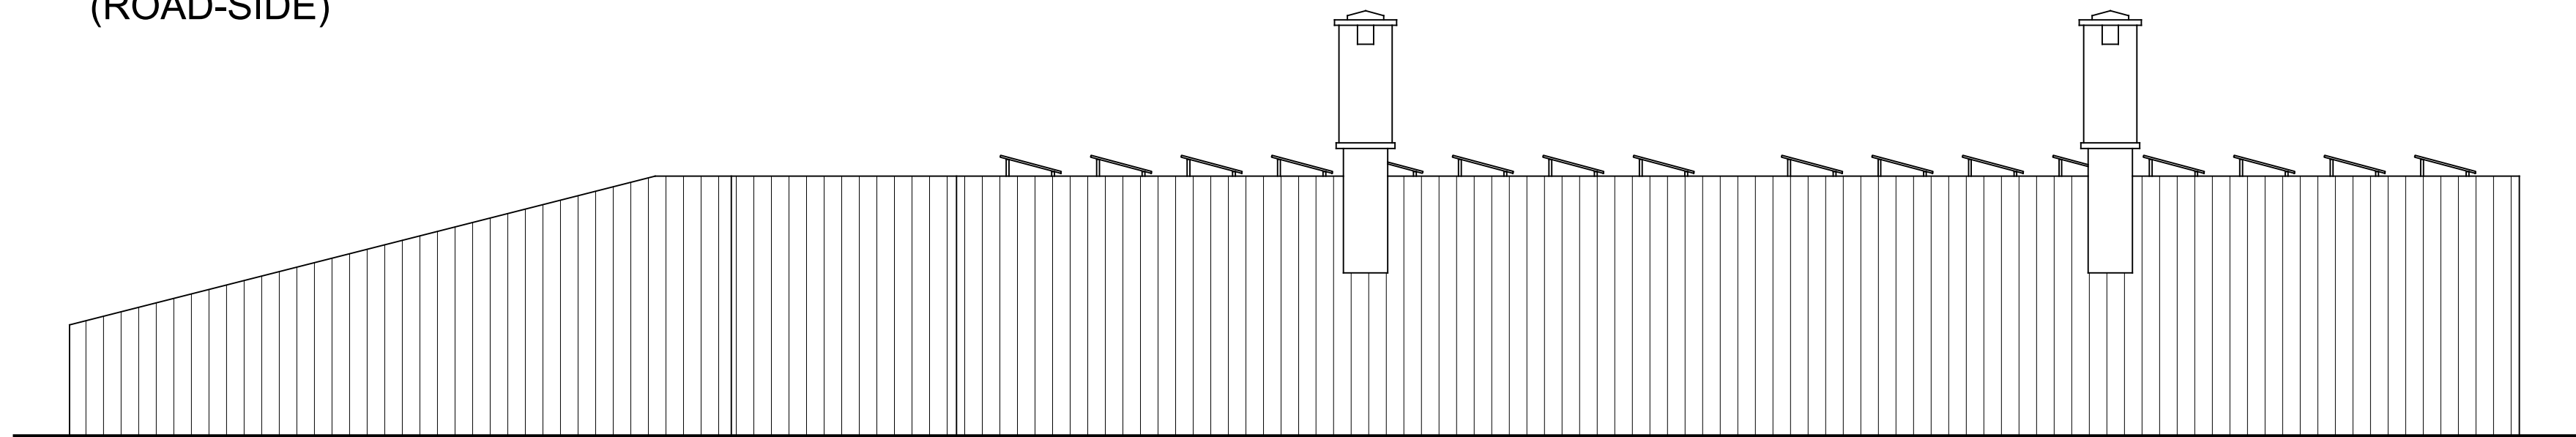

REAR [WEST] ELEVATION : AS PROPOSED

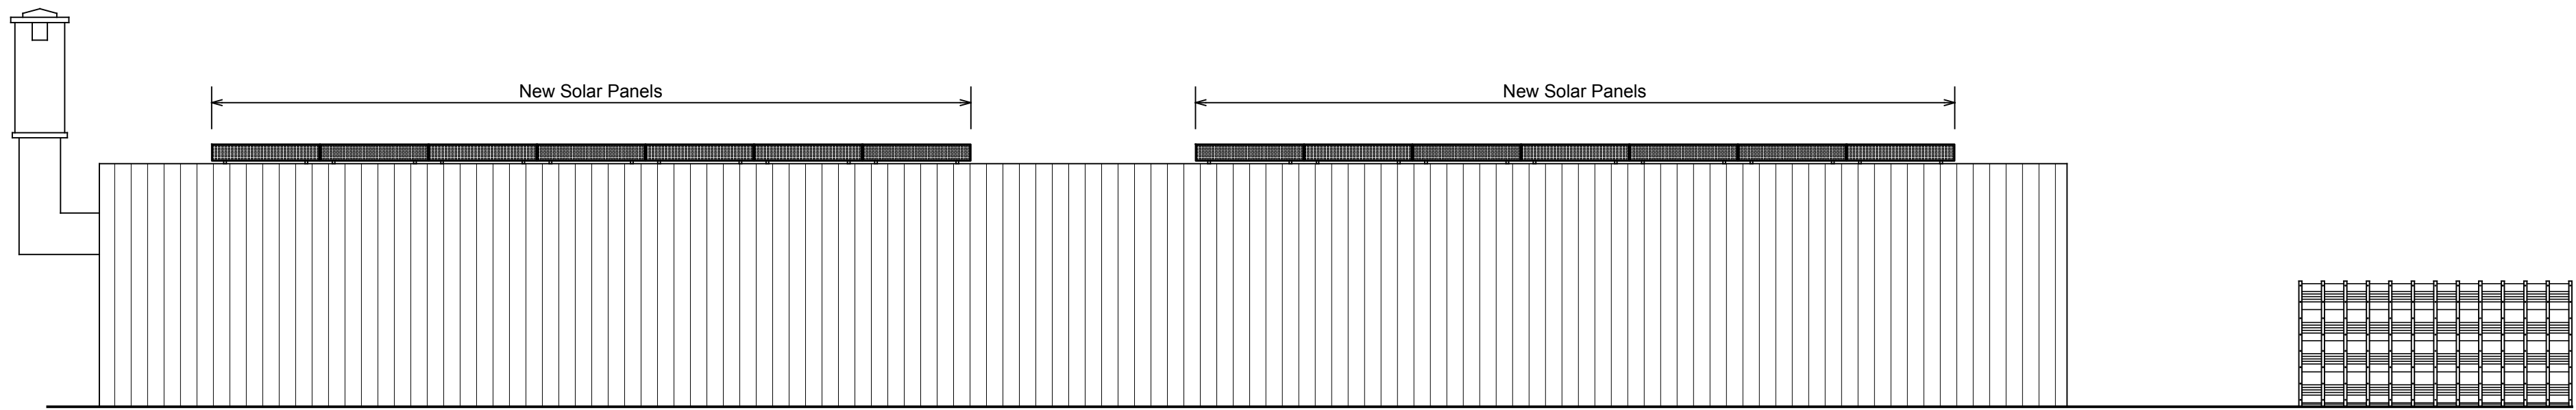

L/H [SOUTH] SIDE ELEVATION : AS PROPOSED

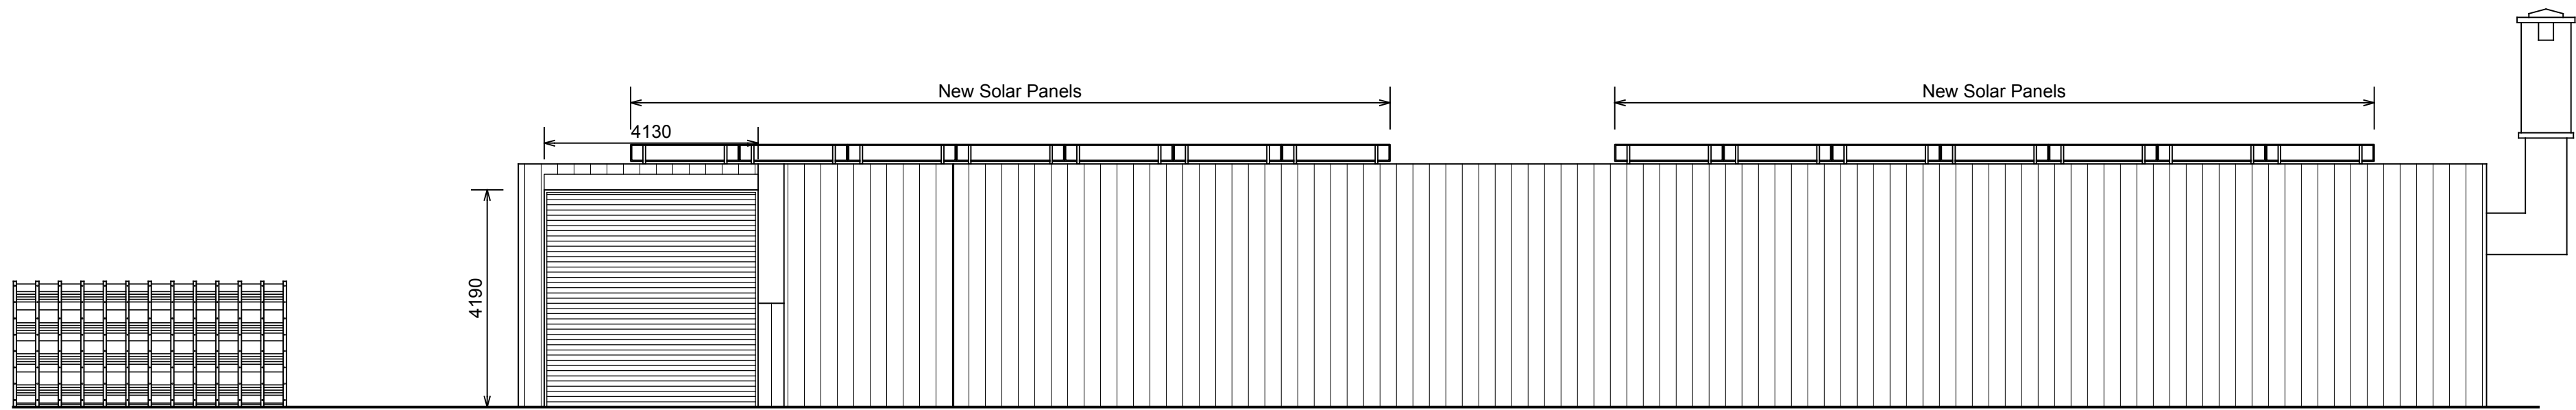

R/H [NORTH] SIDE ELEVATION : AS PROPOSED

Rev	Description	Date
-----	-------------	------

Project
MAGAZINE BUNKER 9-10, DRAW WELL ROAD, KIRKBY, L33 7BJ

Client
ABBAY ENGINEERING

Contract. No	Drg. No	Revision	Scale	1:100	@A1
6566	404		By	LA	Date
			Chkd	HTL	FEB 2025

Drawing Title
ELEVATIONS - AS PROPOSED.

LAWRENSON ASSOCIATES Consulting Structural Engineers Planning & Development Consultants Architectural Services	
1 THE GLOBE 142 HARDshaw ST. ST. HELENS WA10 1JT	Telephone: (01744) 733446 www.lawrensonassociates.co.uk E-mail: info@lawrensonassociates.co.uk