DRAWING KEY:

SITE BOUNDARY


EXISTING BUILDING

PROPOSED STRUCTURE

BOX DORMER TO REAR SECTION OF ROOF

INFILL REAR EXTENSION CONNECTING TO EXISTING OUTDOOR STORE

BIN/ RECYCLING STORE

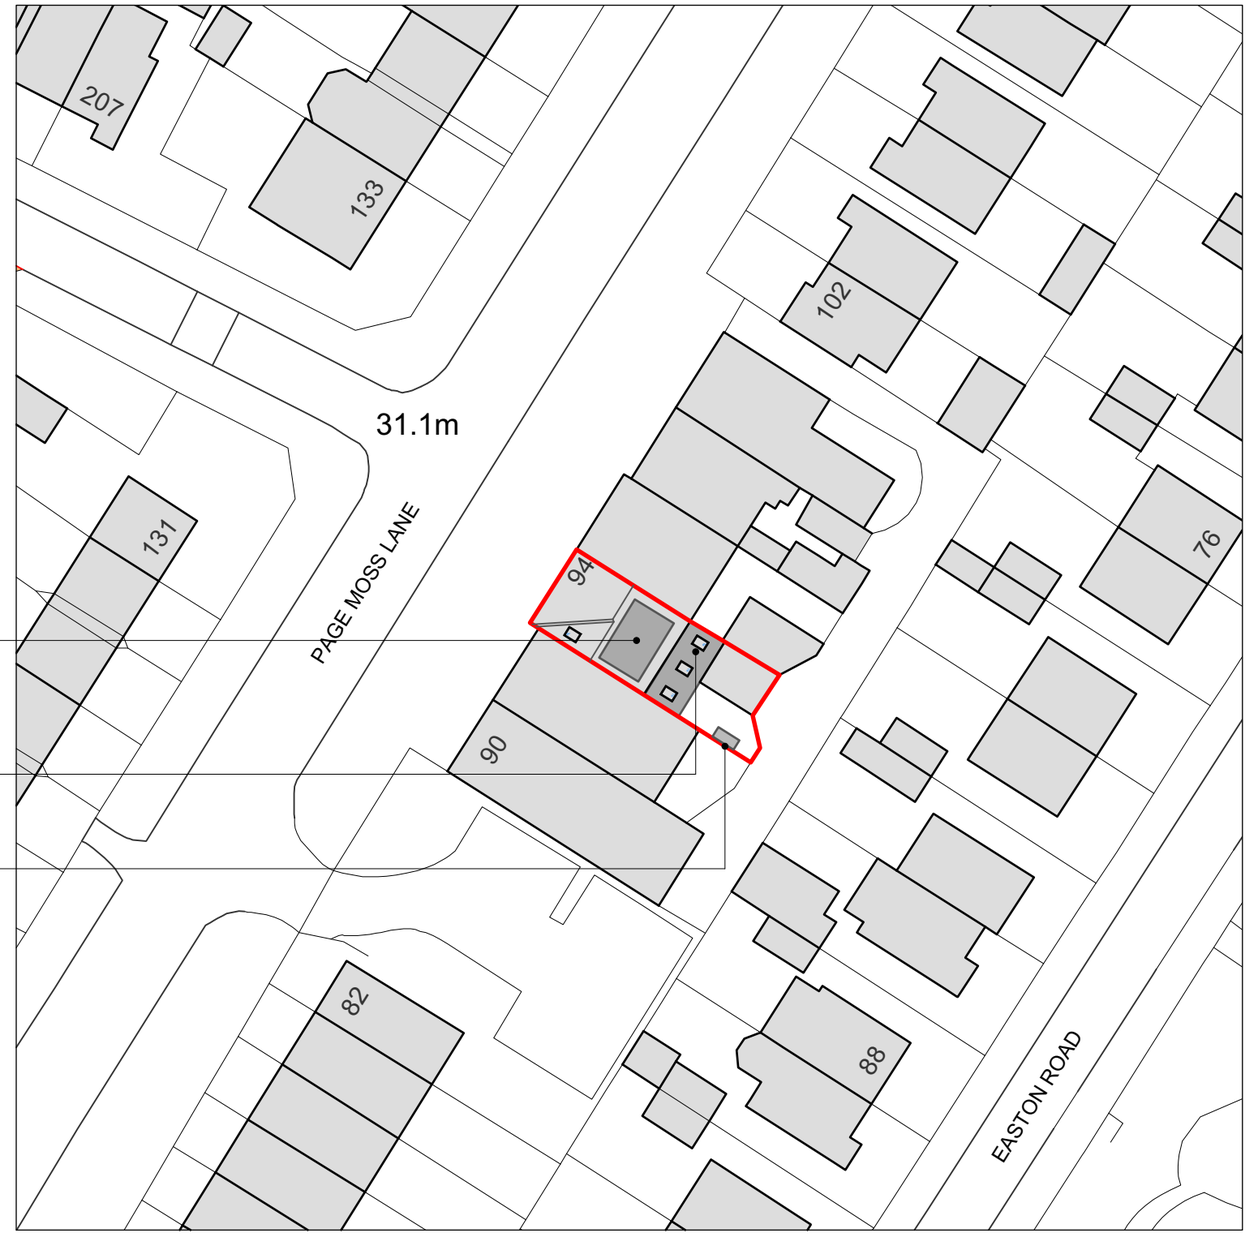

PROPOSED SITE / BLOCK PLAN Scale 1:500

N

0 4 6 8 10M

General Notes

Copyright © Benjamin Thornton Architects. 2025
Benjamin Thornton Architects is a limited company registered in England and Wales with a registration number 15220823
This drawing is not to be reproduced, copied or given to a third party without express permission. Do not scale drawings EXCEPT FOR PLANNING PURPOSES. Dimensions govern.
All dimensions shall be verified on site before proceeding with the work.
All dimensions given in millimetres unless stated otherwise.
All drawings to be read in conjunction with other consultants drawings and specifications. Benjamin Thornton Architects are to be formally notified of any discrepencies.

Revision	Date	Drawn	Audited	Details of revision
A	25.06.25	SBS	BT	Removal of proposed front dormer following L.A. comments

Project
'CREATE A CAKE', 94 PAGE MOSS LANE, HUYTON, LIVERPOOL L14 0LX

Description
PROPOSED EXTENSION OF CAKE SHOP AND PARTIAL CHANGE OF USE FROM USE CLASS E TO DOMESTIC USE (C3)

Drawing Title
PROPOSED BLOCK PLAN

Drawing No.
011_303_A

Description
PLANNING

Scale
1:500 @ A3

Date
17 03 2025

Drawn
SS

Audited
BT

www.bt-arch.com

83 Marshside Road,
Southport
Merseyside, PR9 9TA
info@bt-arch.com

RIBA architects

BTA