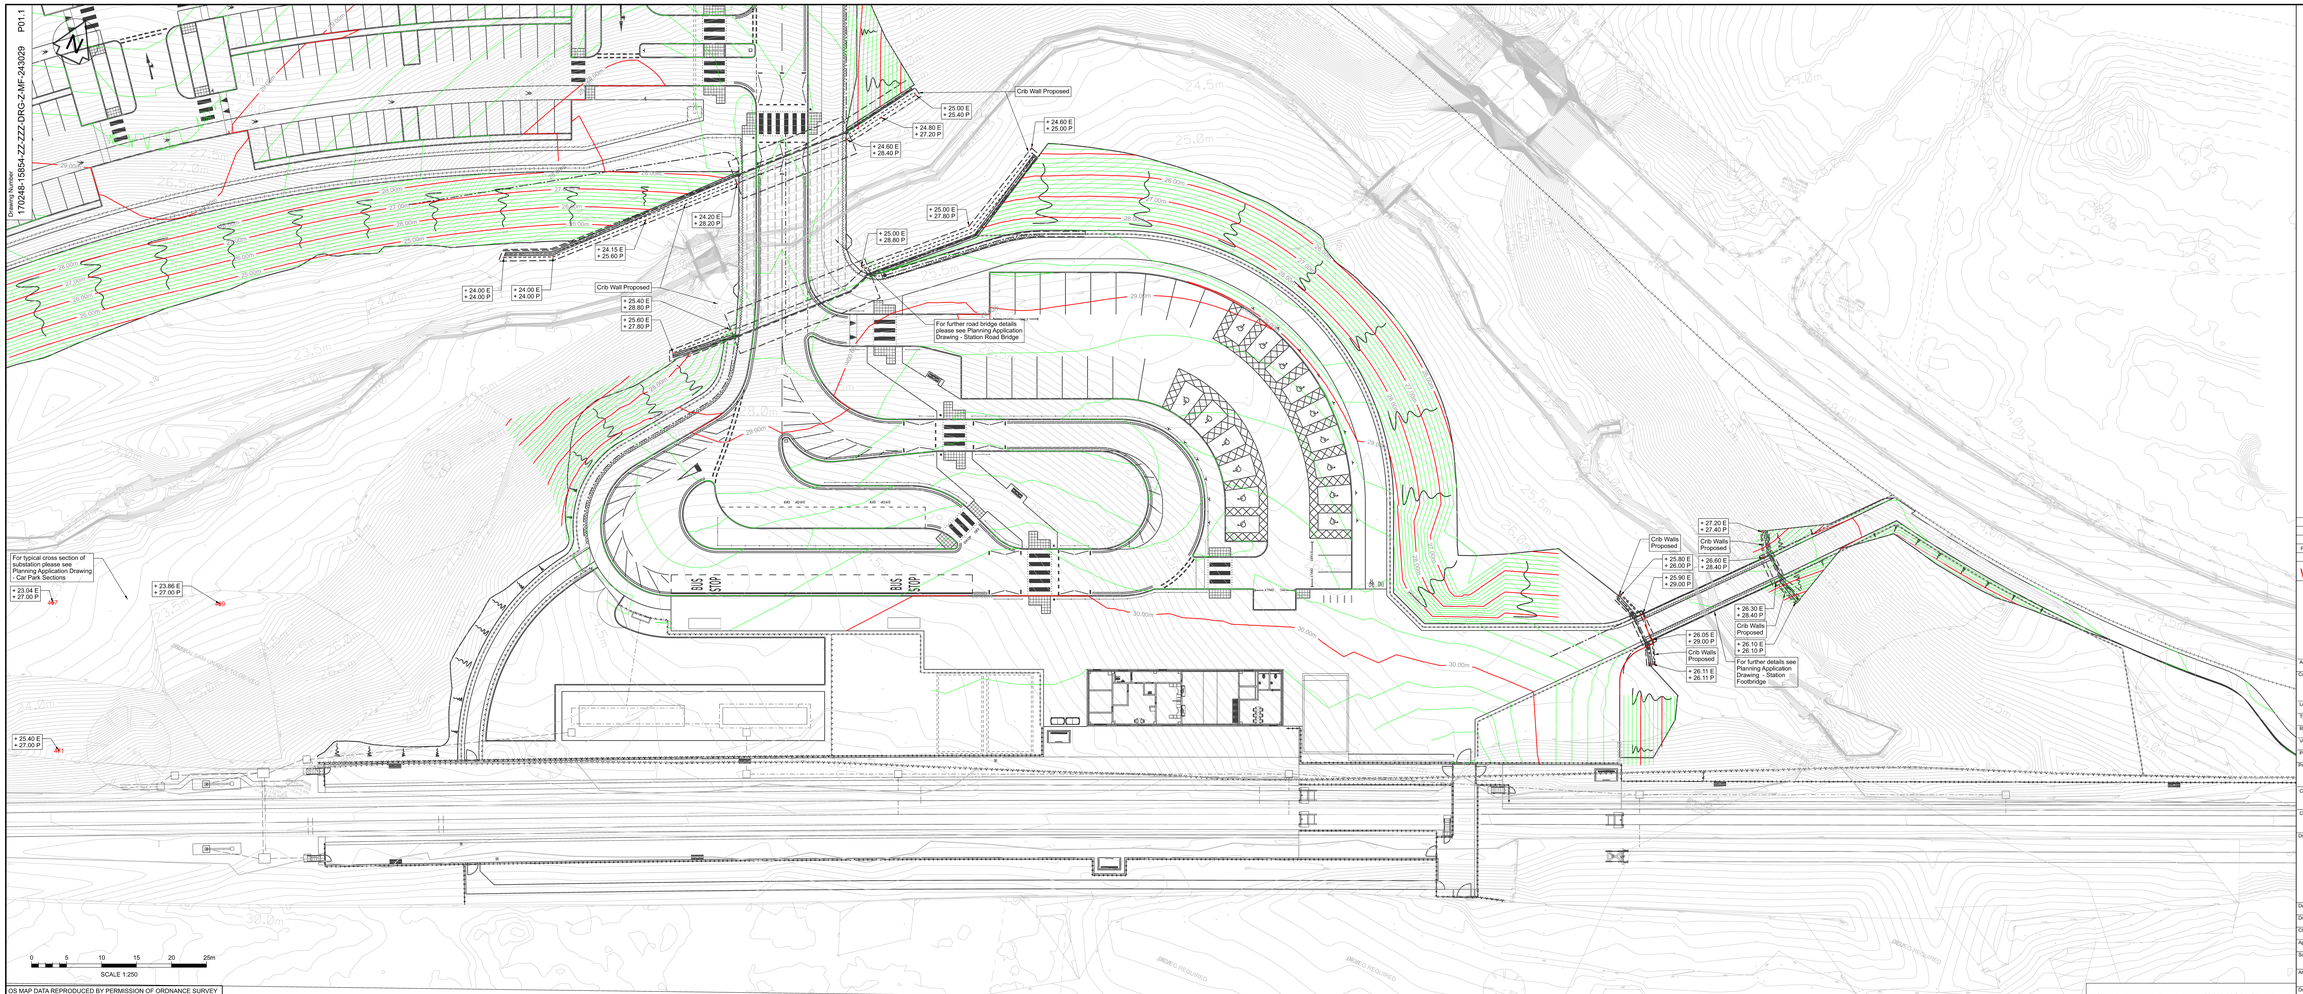


P01.1

Drawing Number
170248-15854-ZZ-ZZZ-DRG-Z-MF-243029

Legend/Notes

1. Do not scale from this drawing.
2. All dimensions are in millimetres unless shown otherwise.
3. All levels are in metres above ordnance datum.
4. Topographical information referenced from IncRail Topographical Survey (P-116-099-SUR-DM2-0001 A03)

Legend

XX.XX E Existing Levels

XX.XX P Proposed Levels

Proposed Minor Contour (0.20m interval)

Proposed Major Contour (1.00m interval)

Existing Contour (0.20m interval)

Rev	Date	Description of Revisions	Drawn	Chkd	Appr
P01.1	27/10/21	First Revision	---	---	---

Status: Work in Progress

Suitability: S0

NetworkRail

Authorised: --- Signed: Date:

Contractor(s): Ove Arup & Partners

Location/Level: No Specific Location

Type: CAD Drawing Sub-type:

Role: General (non-disciplinary) Discipline: Multi-Functional

Volume/System: No Specific Volume or System

Phase/s: Stage:

Project: Headbolt Lane

Contract No.: 170248

Contract Title: Headbolt Lane

Drawing Title: Planning Application Drawing Proposed Site Levels Sheet 2 of 2

Designed		Signed	Date
Drawn	---	Signed	Date
Checked	---	Signed	Date
Approved	--	Signed	Date
Scale(s)		ELR & Mileage	
		to	
Alternative Reference			Sheet of

Drawing Number: 170248-15854-ZZ-ZZZ-DRG-Z-MF-243029

Revision: P01.1

Sheet Size A1+3 594 x 1471

OS MAP DATA REPRODUCED BY PERMISSION OF ORDNANCE SURVEY ON BEHALF OF HMSO. © CROWN COPYRIGHT 2021. ALL RIGHTS RESERVED. ORDNANCE SURVEY LICENCE NUMBER 0100040692

Continued on Drawing No. 170248-15854-ZZ-ZZZ-DRG-Z-MF-243028