
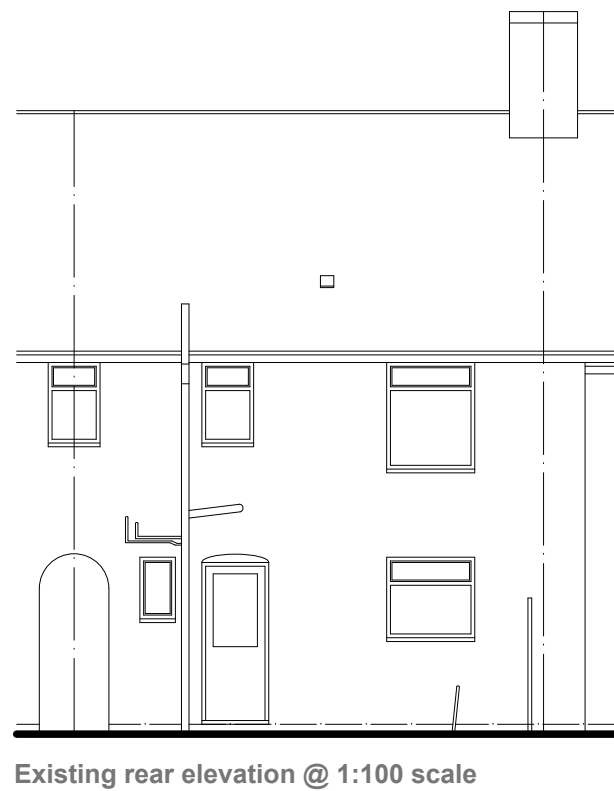
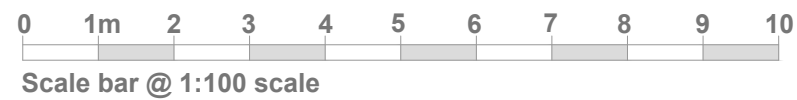


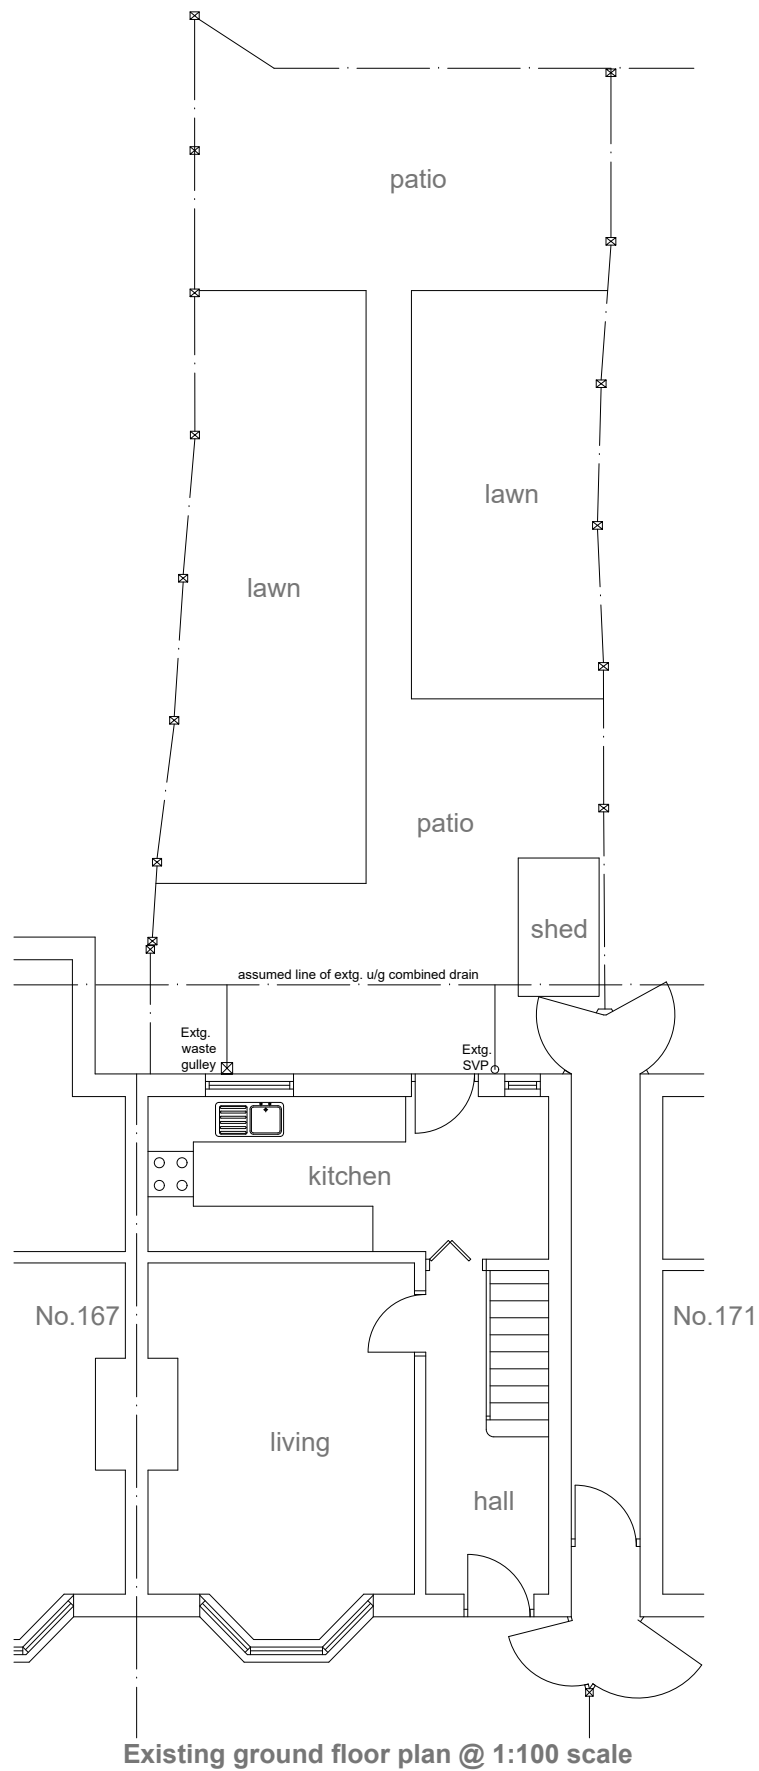

Project:		
PROPOSED SINGLE STOREY REAR BEDROOM AND SHOWER ROOM EXTENSION		
at:		
169 WOOLFALL HEATH AVENUE HUYTON, L36 3TL		
for:		
MR ROLAND BODEN		
EXISTING LAYOUT & LOCATION PLAN		
Scale:	1:100 & 1:1250	Date: July 2023
Drawing Number:	Revision:	
2006613-01		