
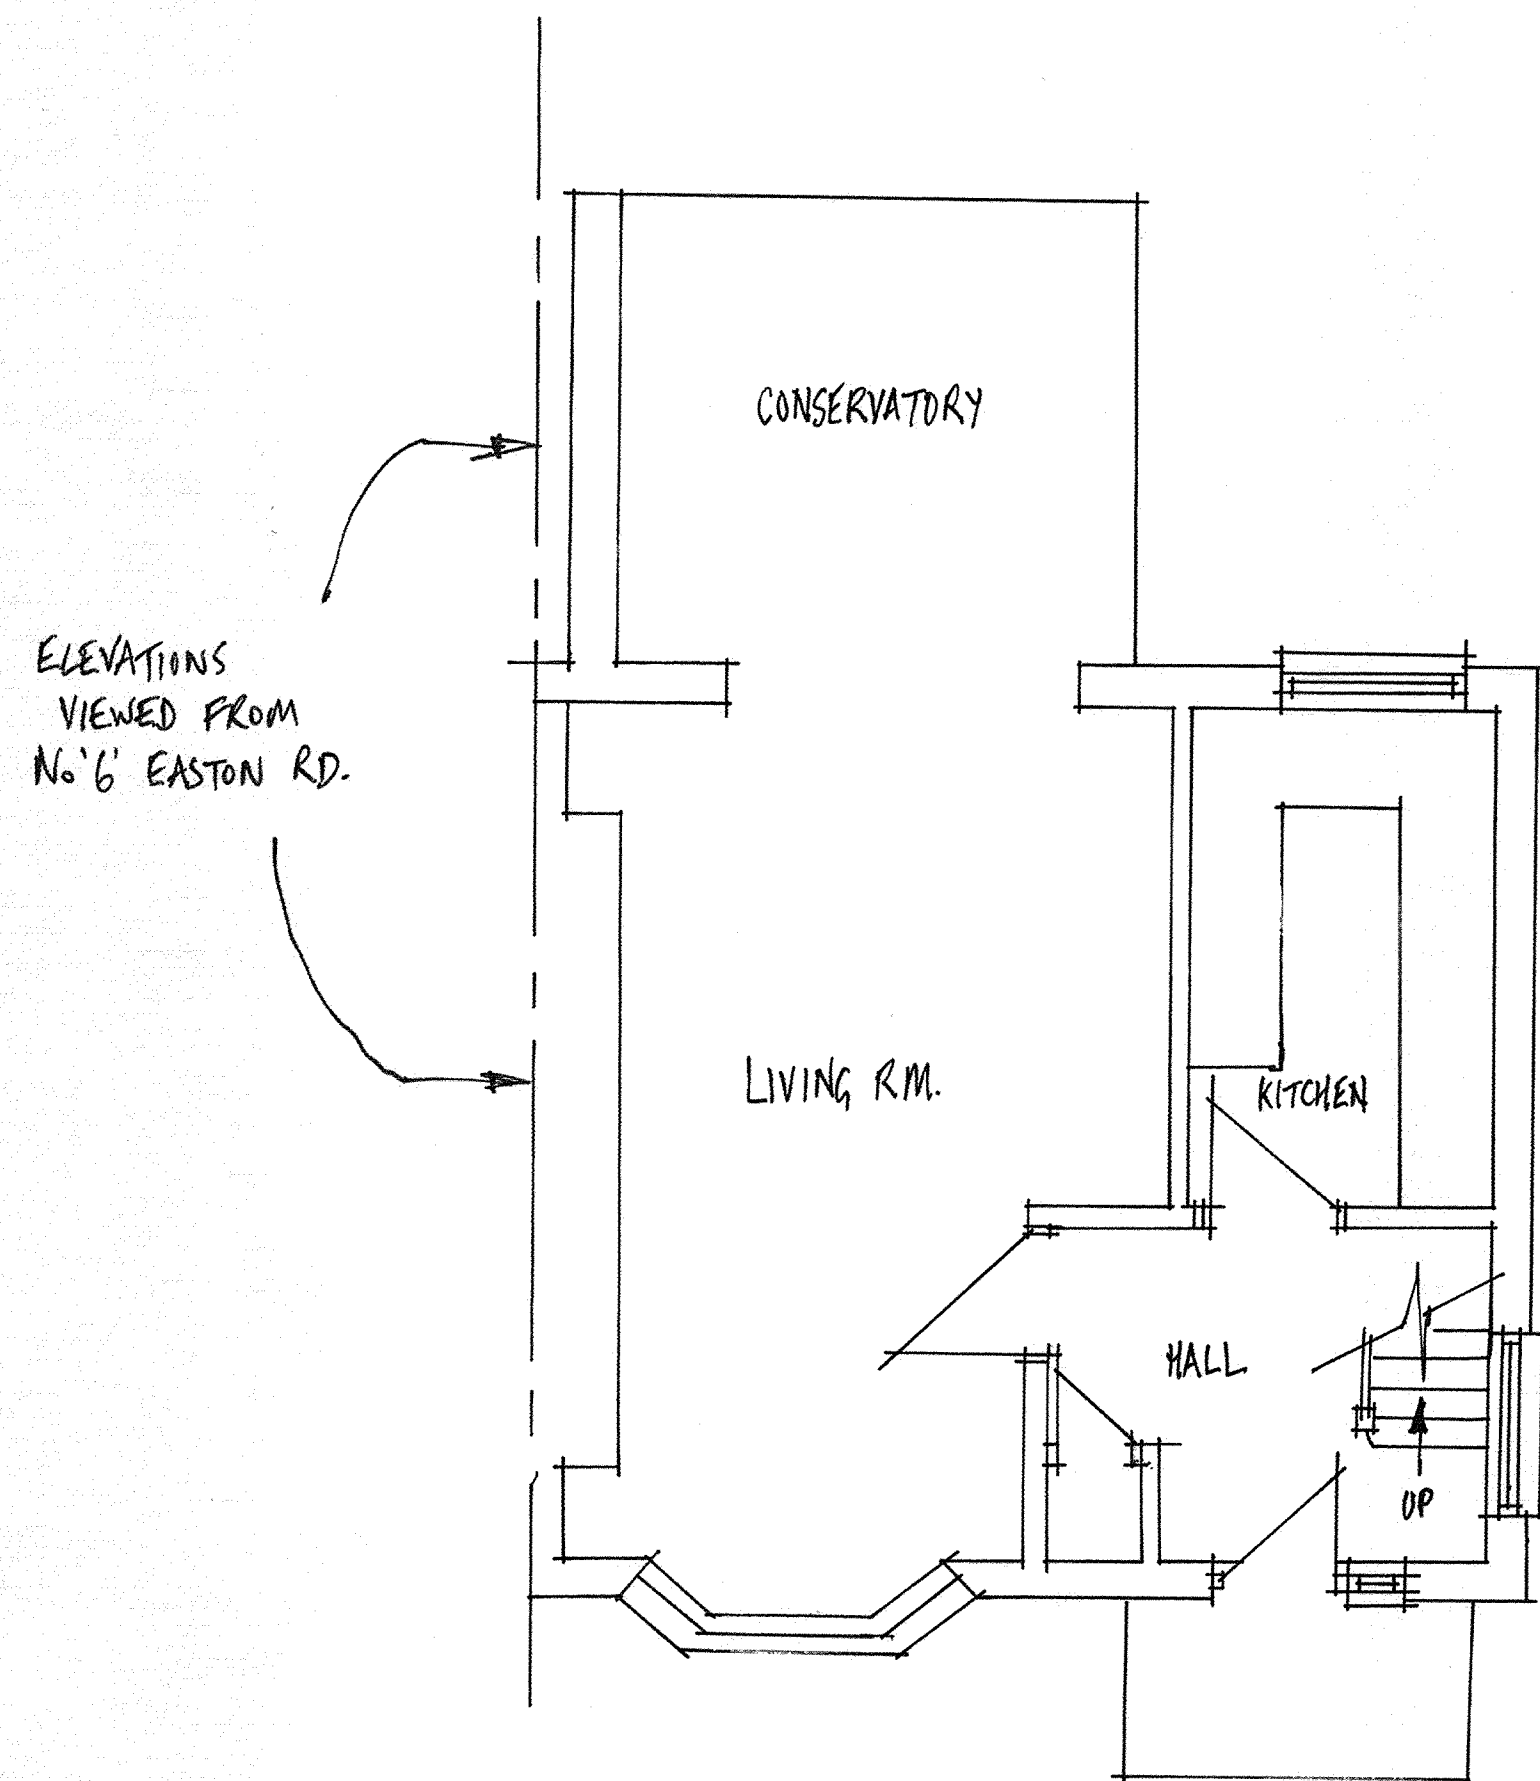


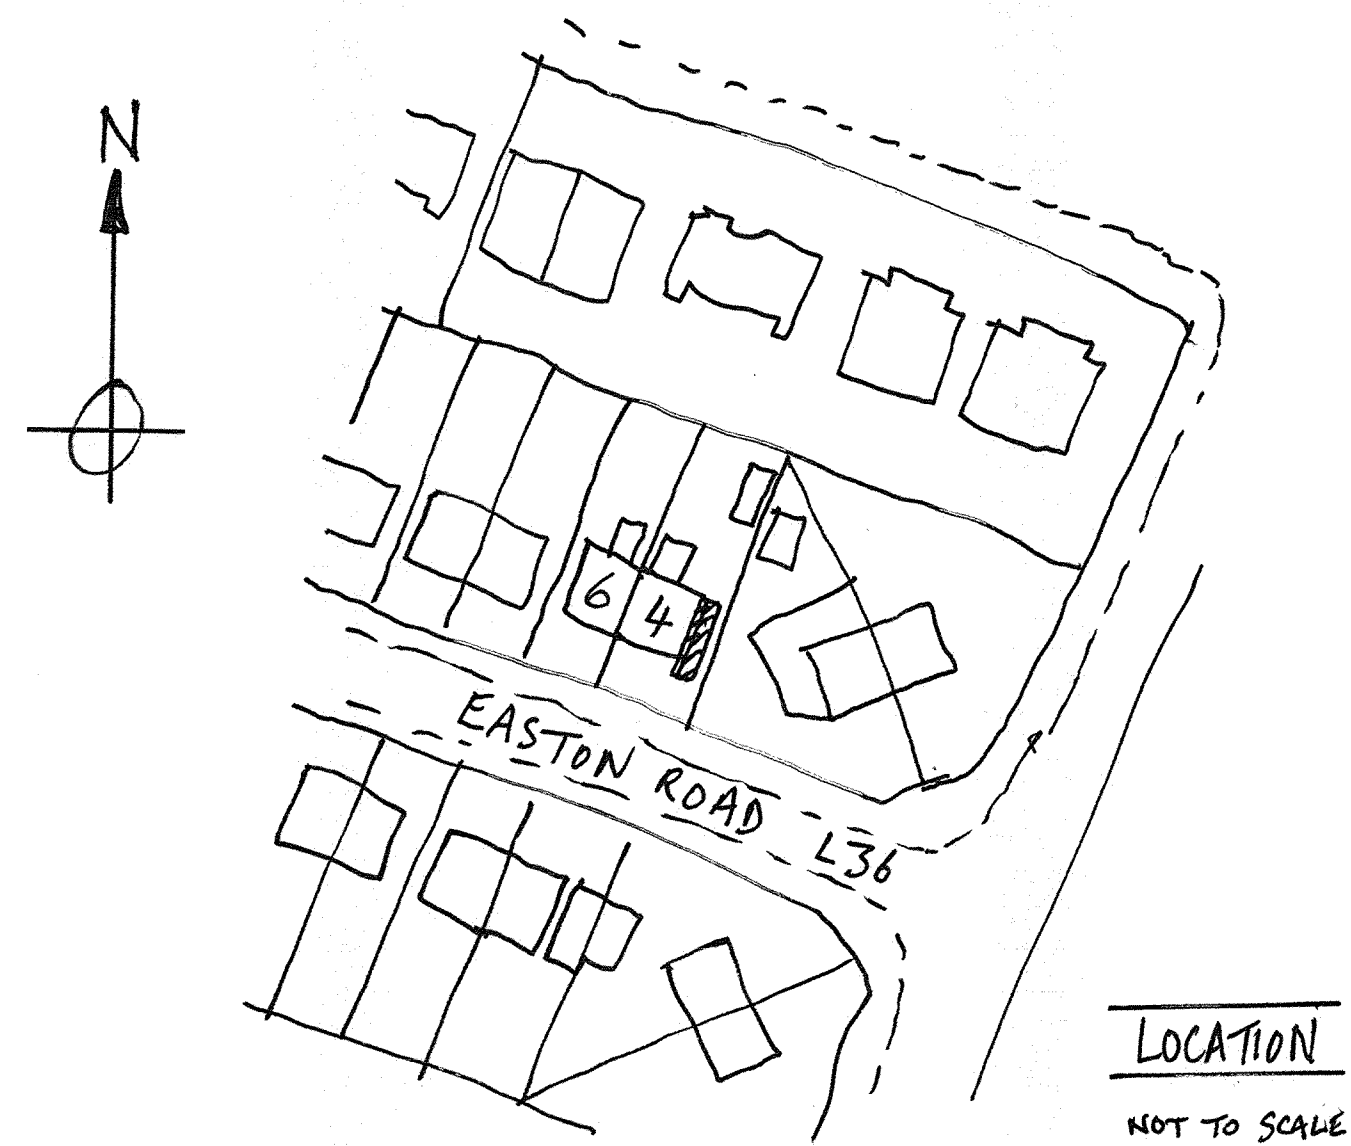


EXISTING PLAN



SCALE 1:50 (EXCEPT WHERE NOTED)

0m 1m 2m 3m 4m 5m


ORIGINAL DRAWING A1 SIZE PAPER

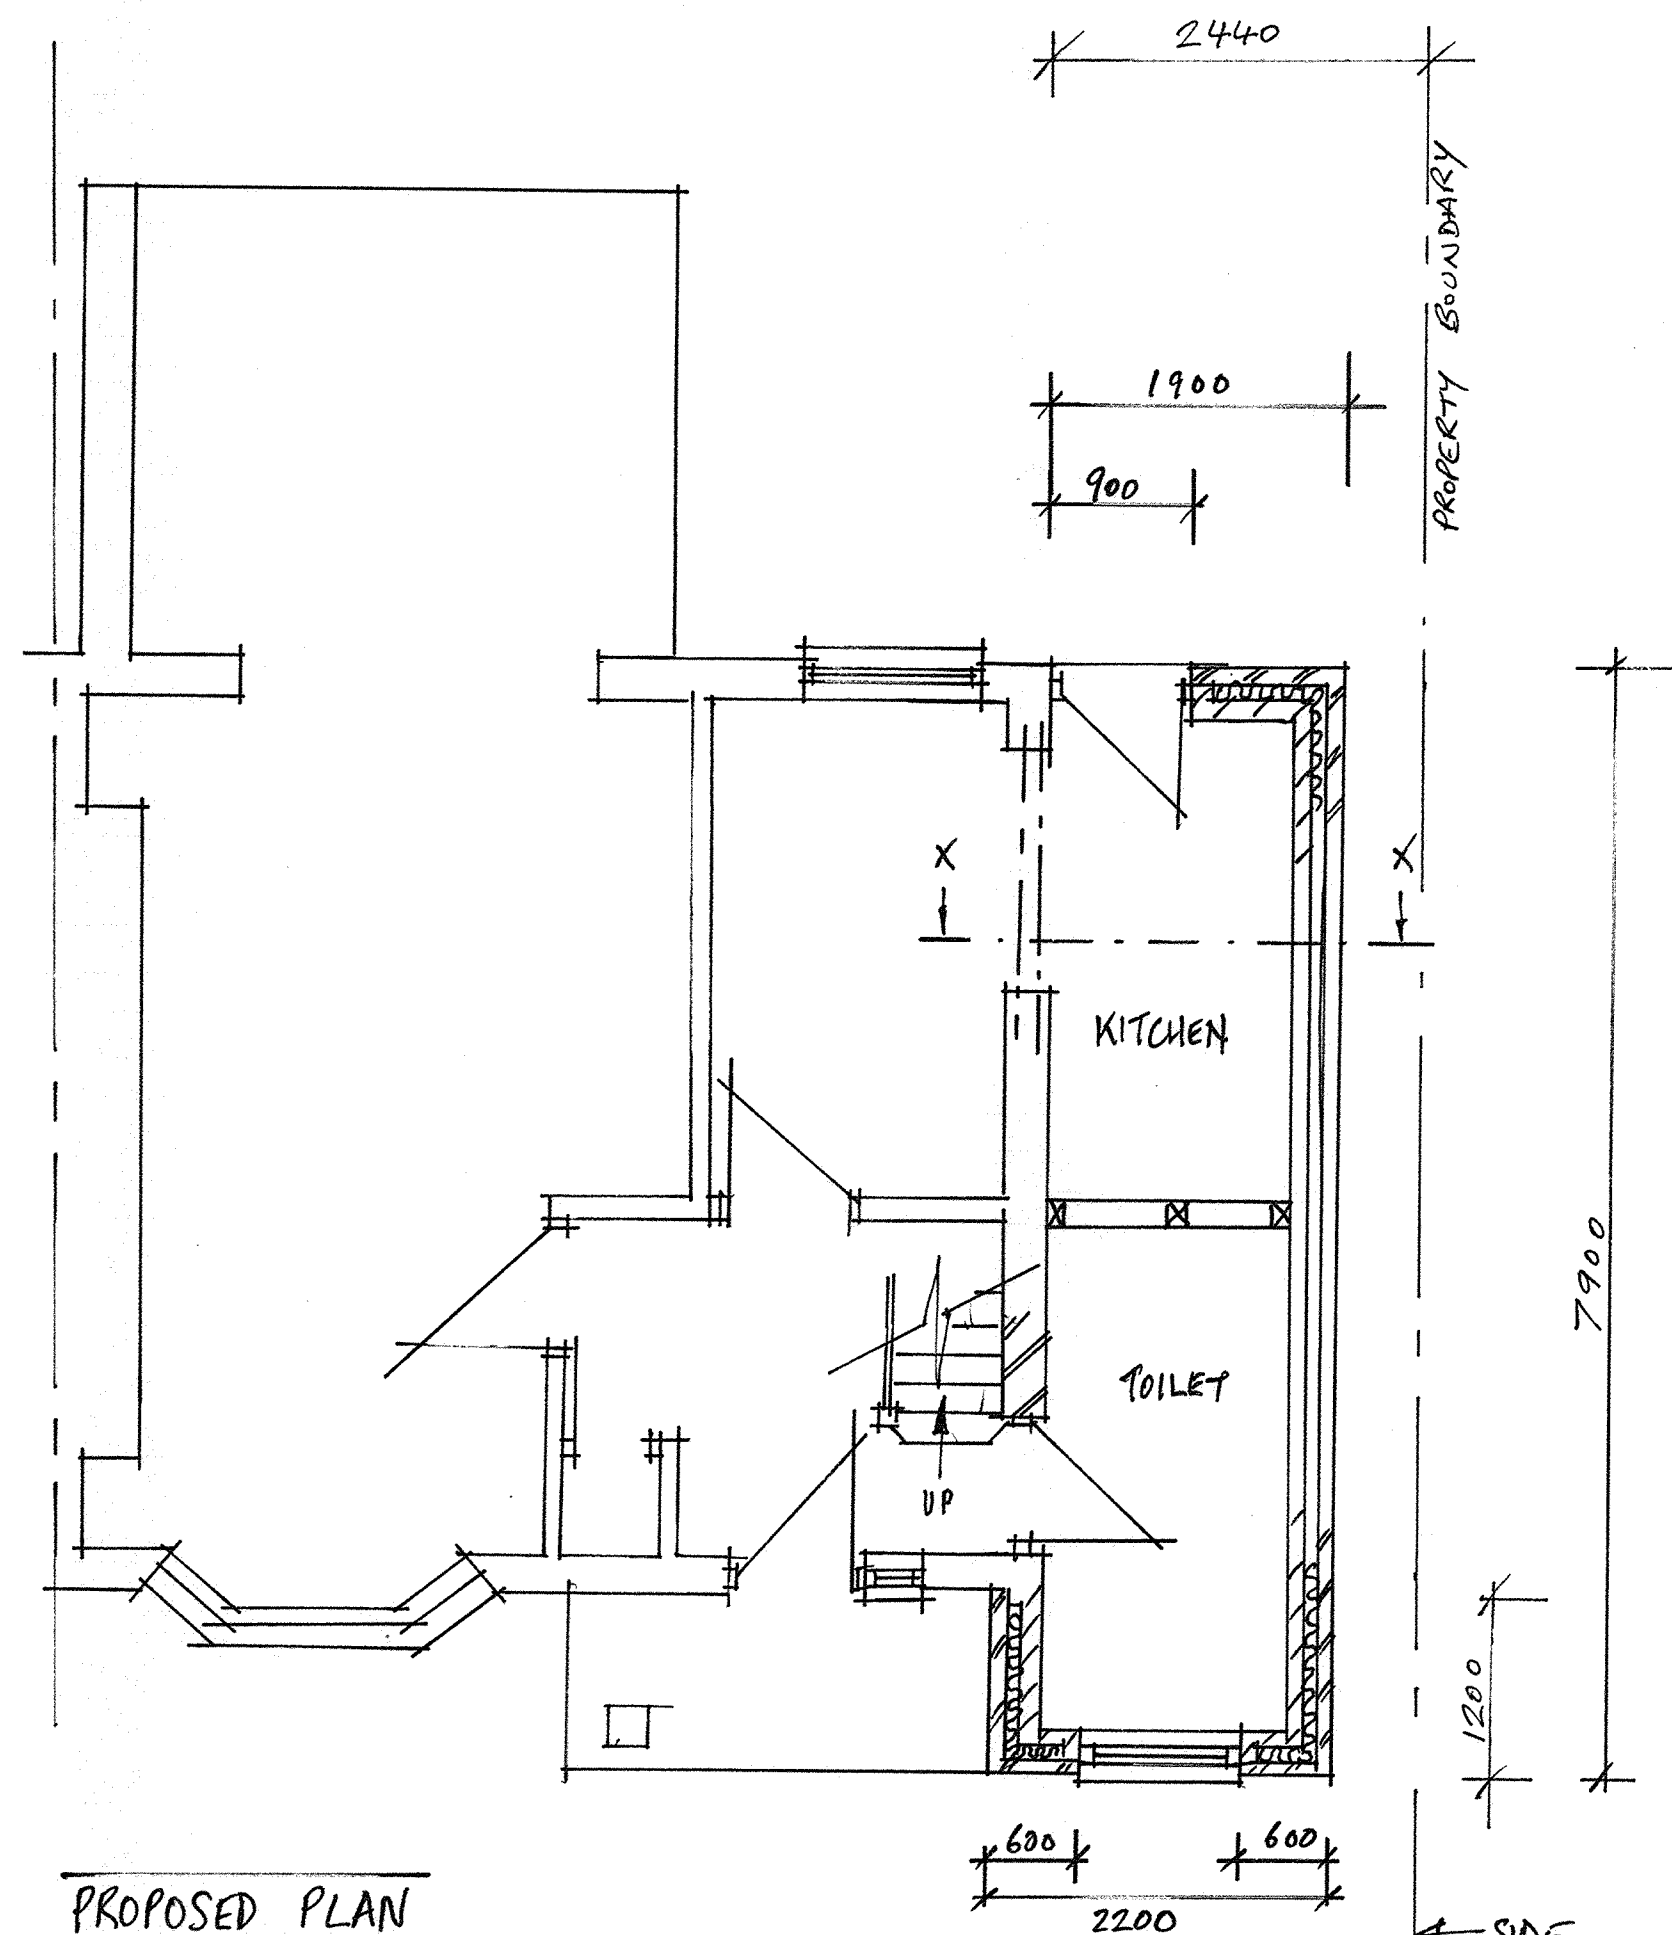

PROPOSED PLAN

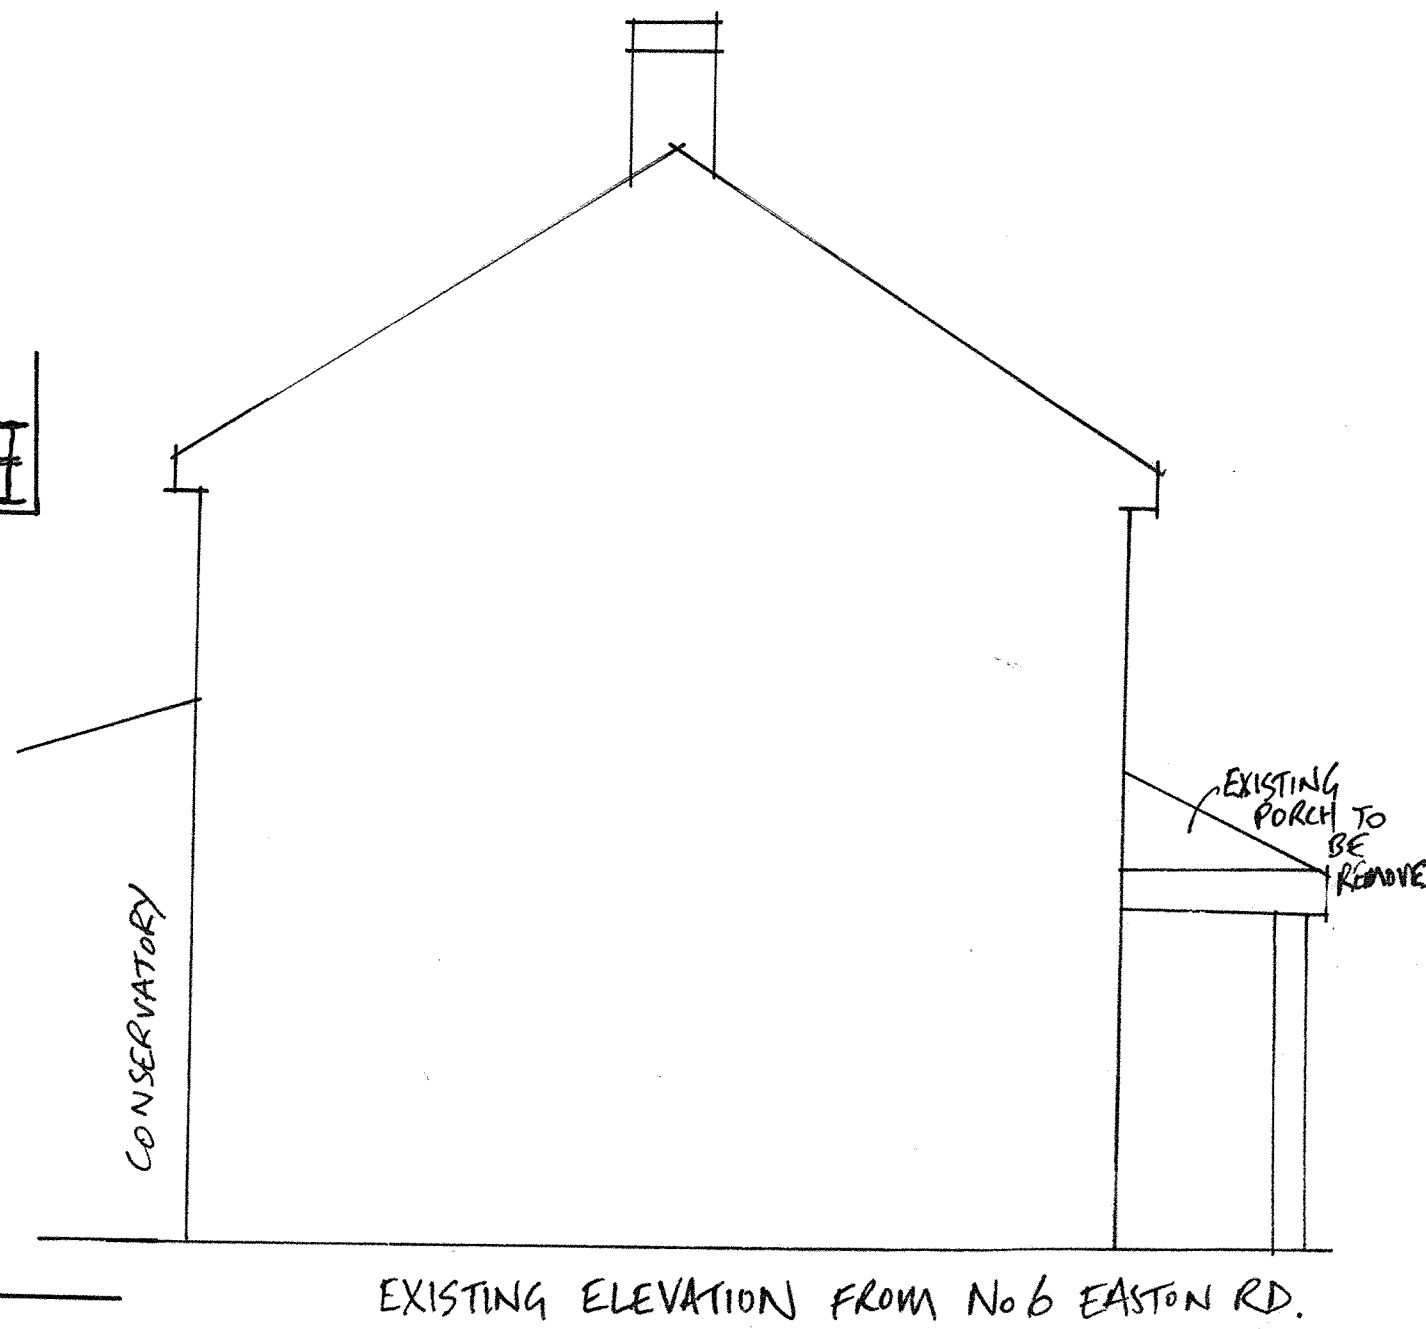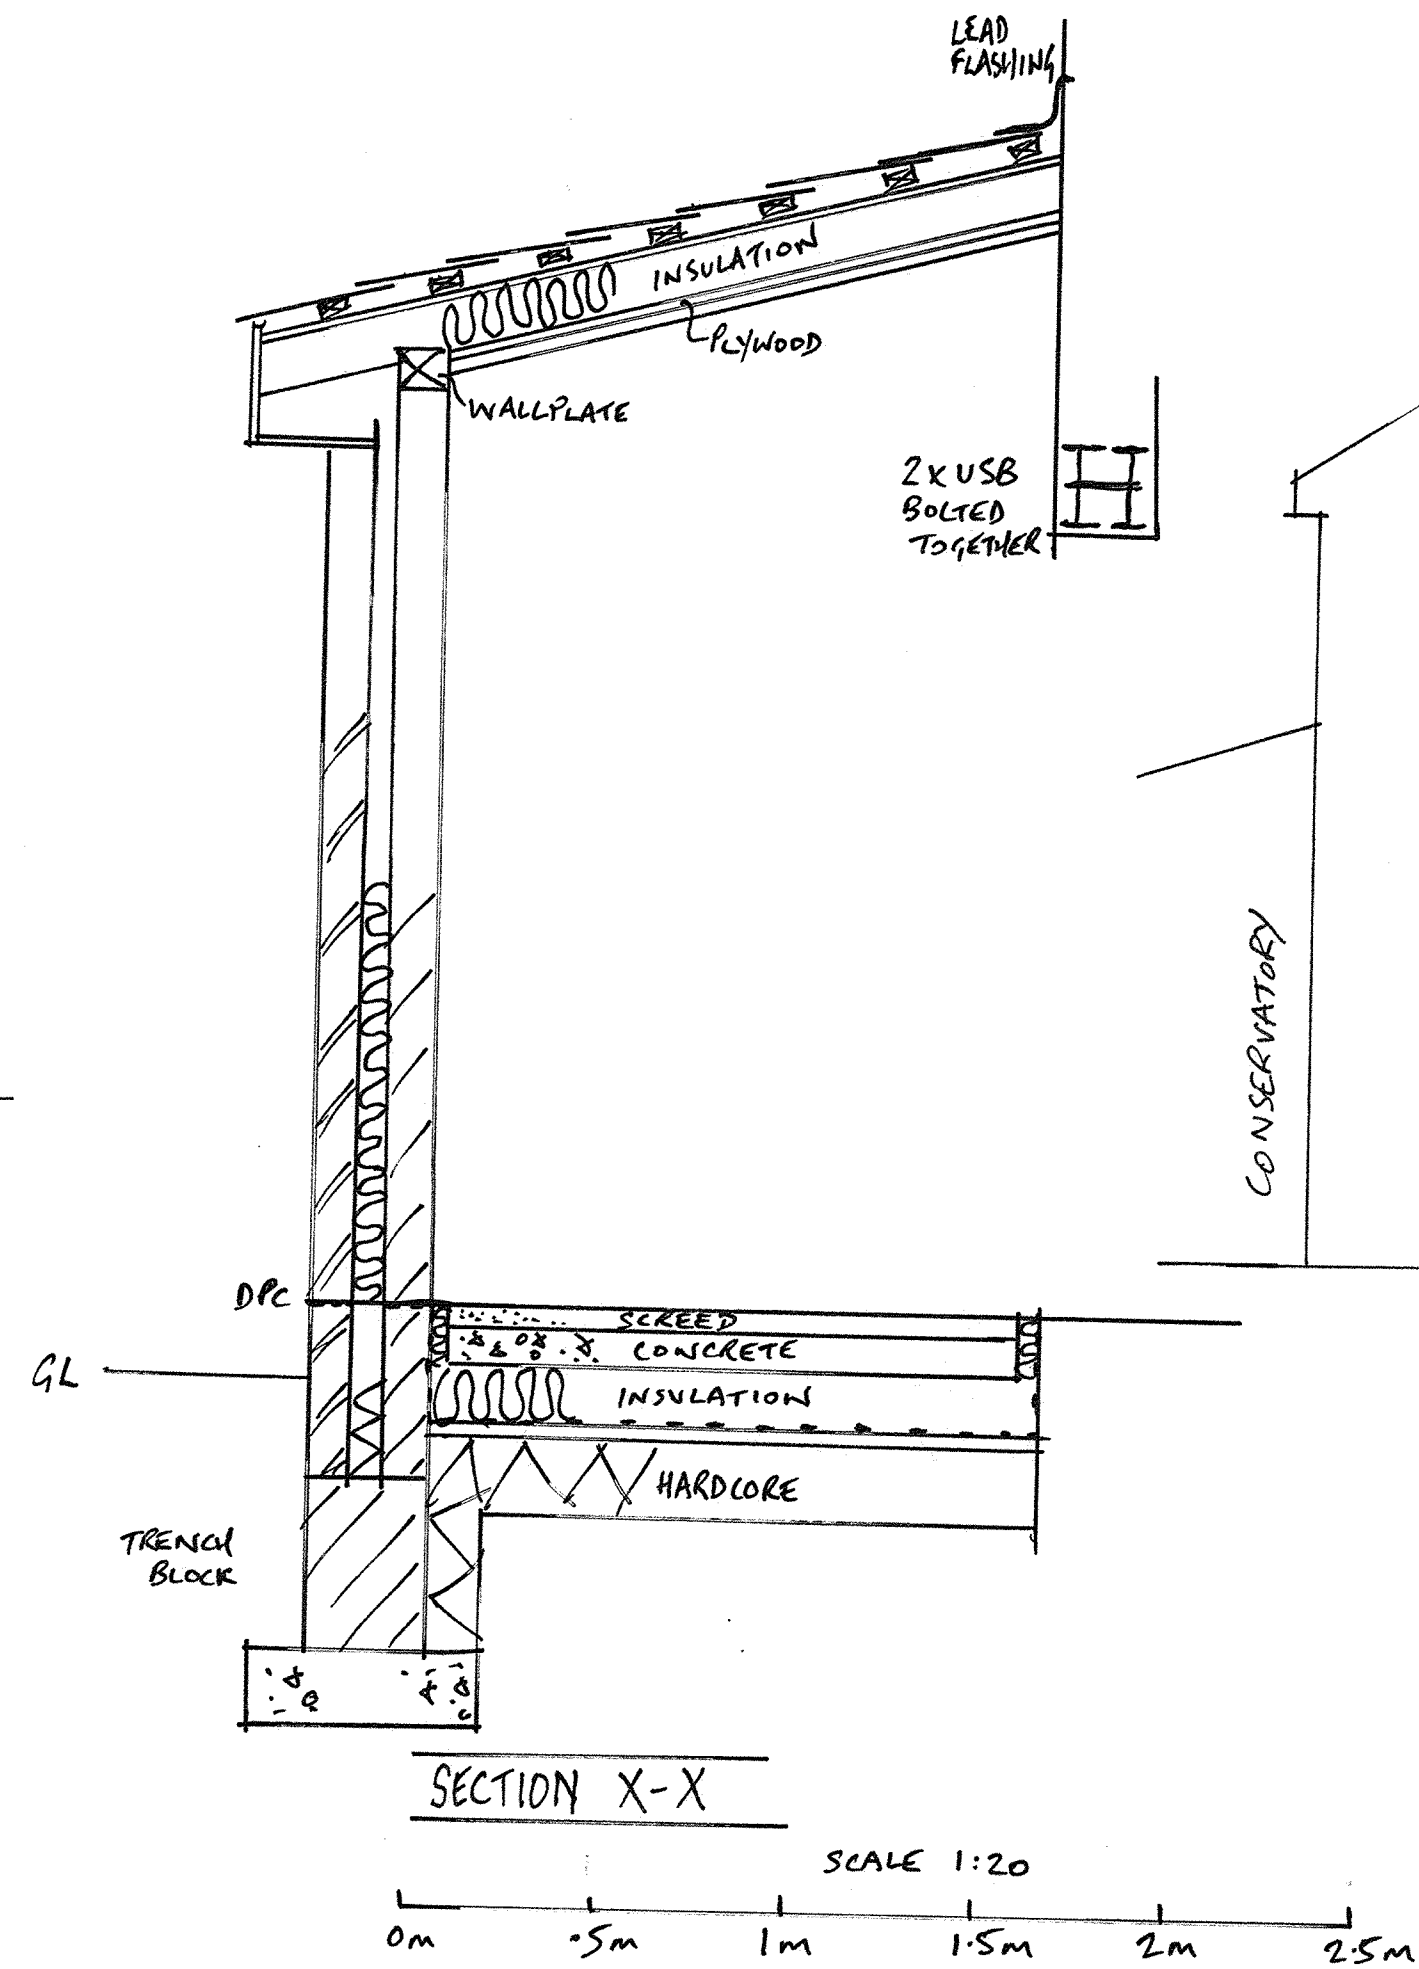

4 EASTON ROAD
HUYTON
LIVERPOOL L36 4PB

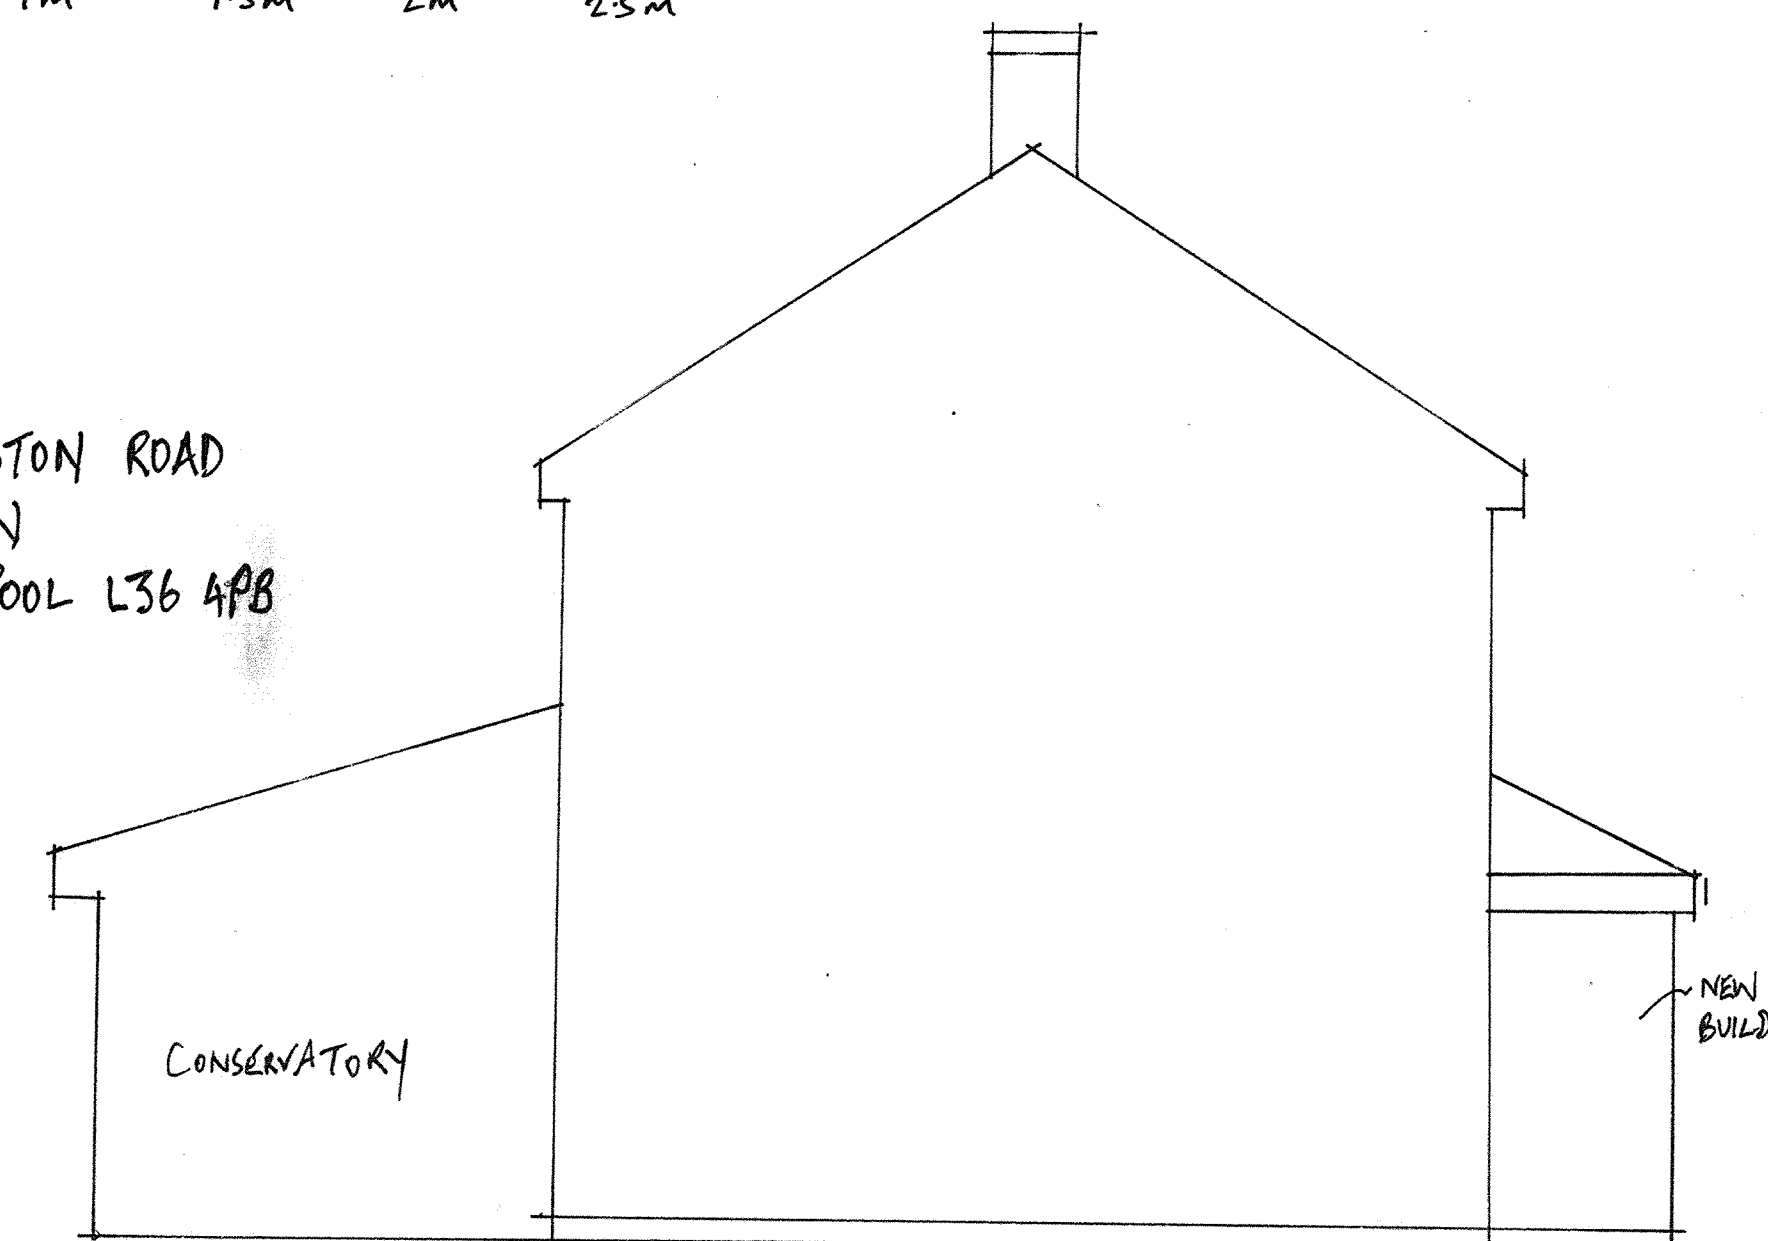

DRAWING REF PLAN NO 1, A.
(COMPLETED 02 06 2022)