



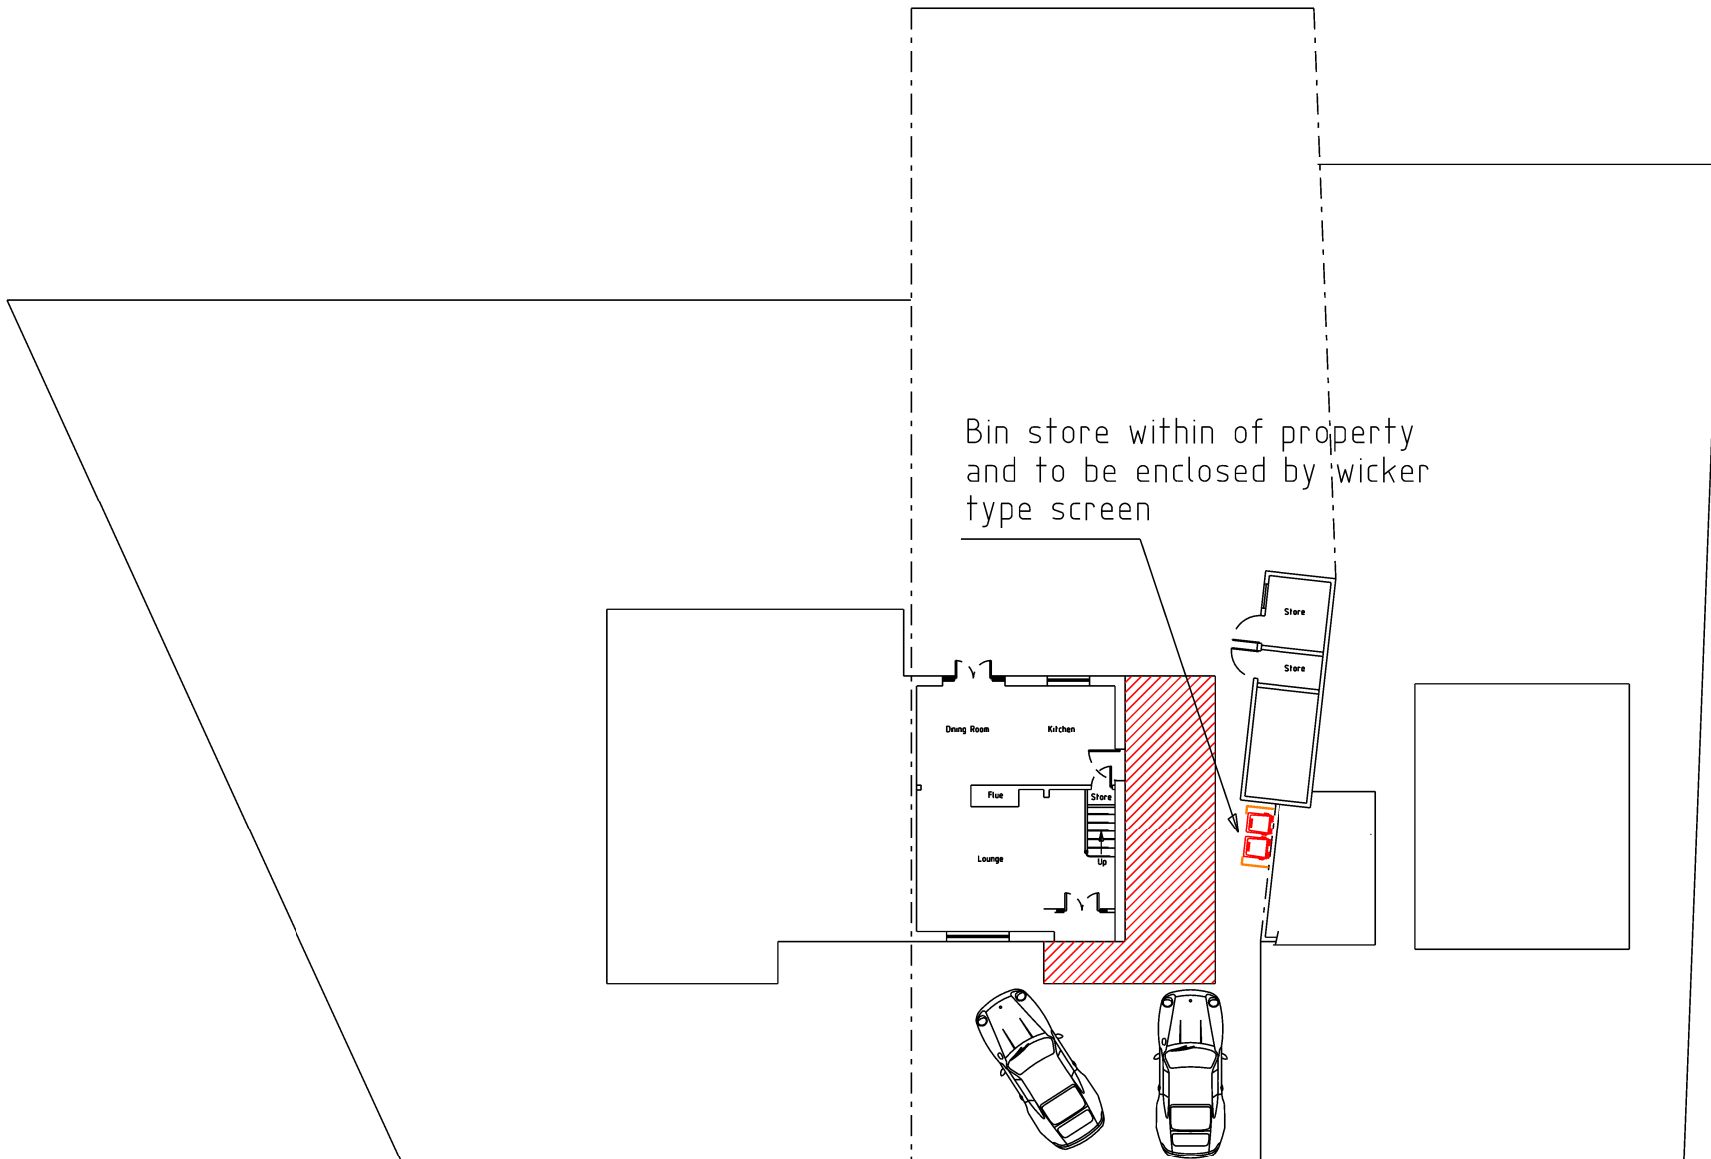

Bin store within of property
and to be enclosed by wicker
type screen

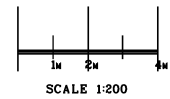

Rev	Amendment	Date
Designs in C. A. D. 0151 548 9078 07740 174377 tony@designsincad.co.uk		
CLIENT Mr Mike Markey 6 Singleton Drive Knowsley Village Prescot L34 0HP		
PROJECT BLOCK PLAN		
DATE	SCALE	DWG No
11-05-25	1:200	1325/A4
DRAWN	CHECKED	REV
T. Davies		

No 8 No 6 No 4

Singleton Drive