

All dimensions to be checked on site.



Boundary Line



Red dashed line indicates careful demolition/ removal.




BRICK WORK:
Hatch indicates proposed brick, brick to match existing brickwork. All to the approval of LAPO.

BI-FOLD DOORS:
Bi-fold doors to be white upvc frame with double glazed panels. spec tbc. all to LAPO approval.


LANTERN:
Rooflight lantern to be white UPVC, double glazed. all to LAPO approval.

RAINWATER GOODS:
Rainwater goods to be white UPVC, spec tbc. all to LAPO approval.

ROOFING:
Roofing to be GRP. All to LAPO approval.

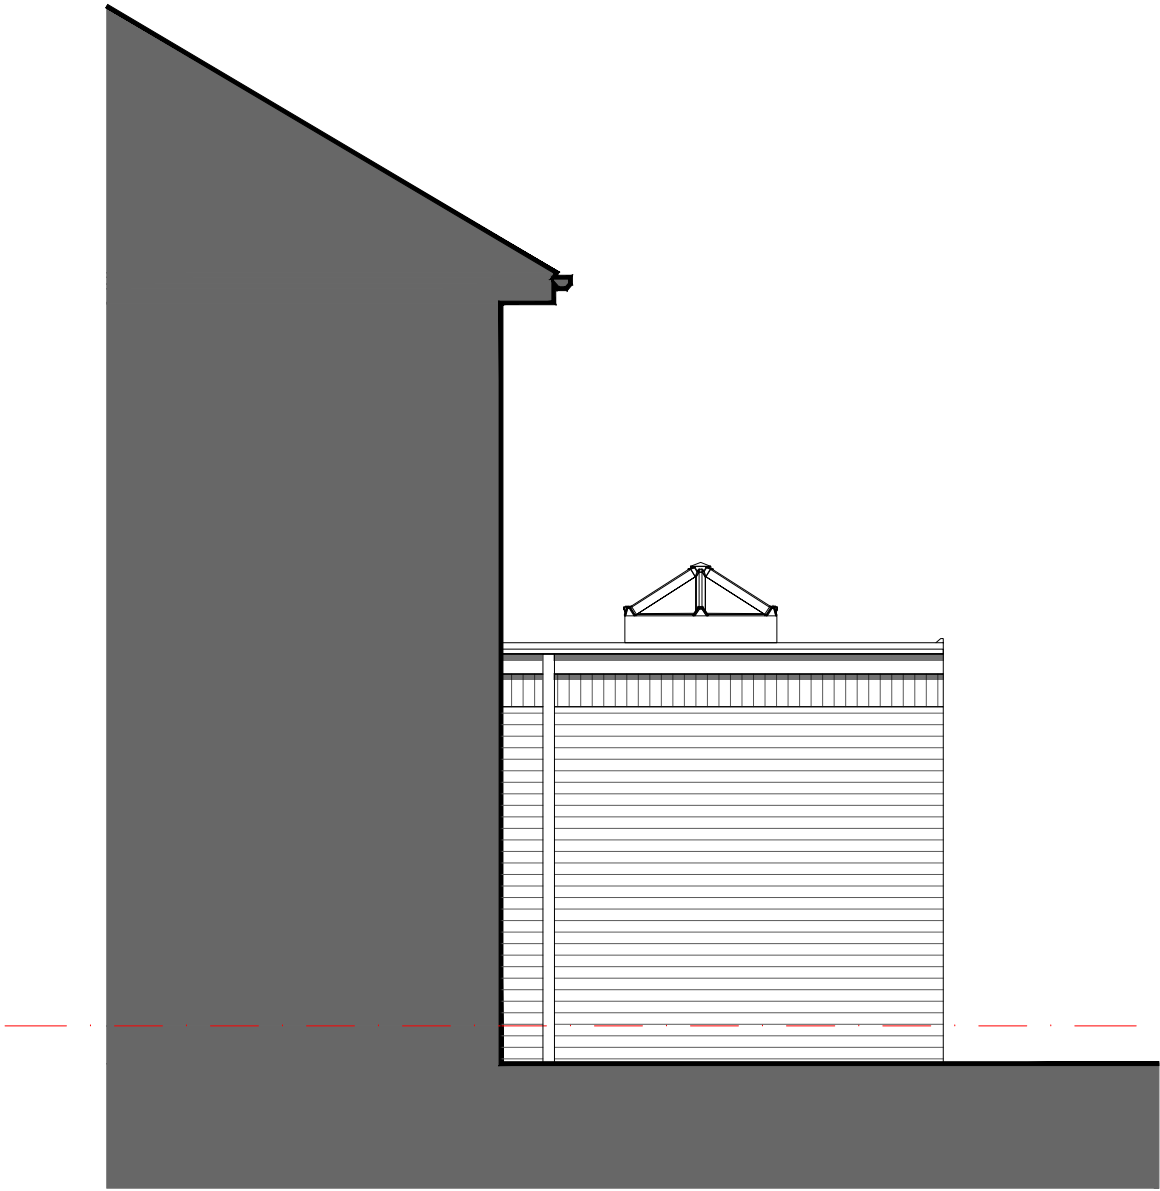

Proposed Side Elevation A
Scale 1:50

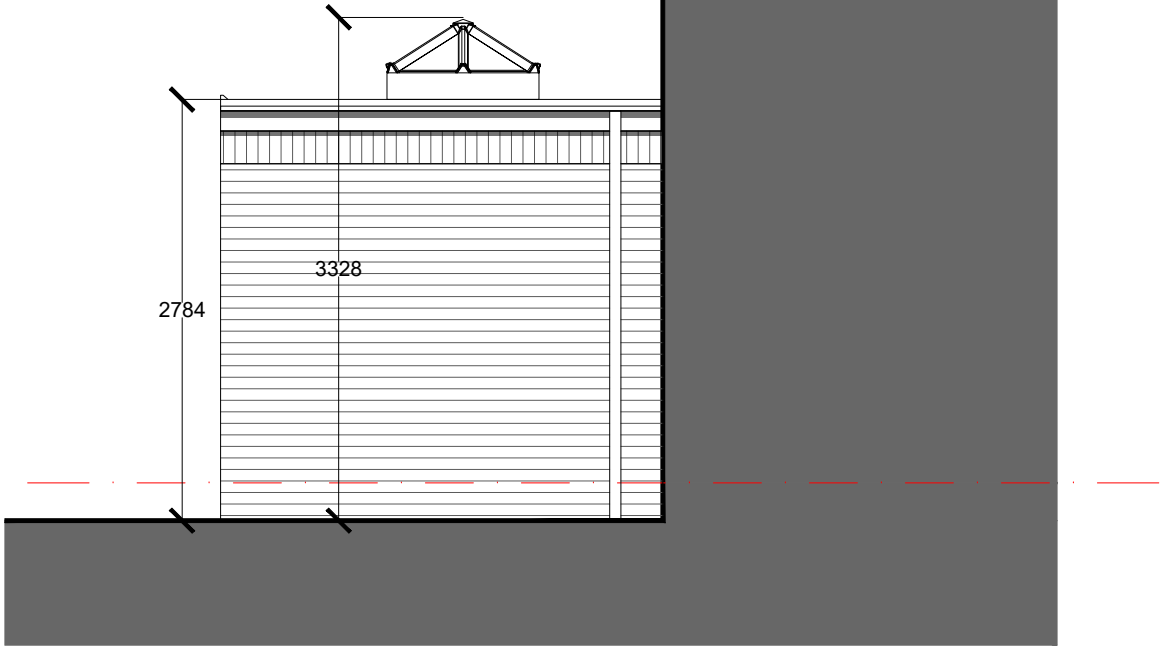

Proposed Side Elevation B
Scale 1:50

Site.	588 Princess Drive
Drawing Title	Proposed Elevations
Dwg. no	COL
Date	MAY 22
Scale	1:50
Rev	