

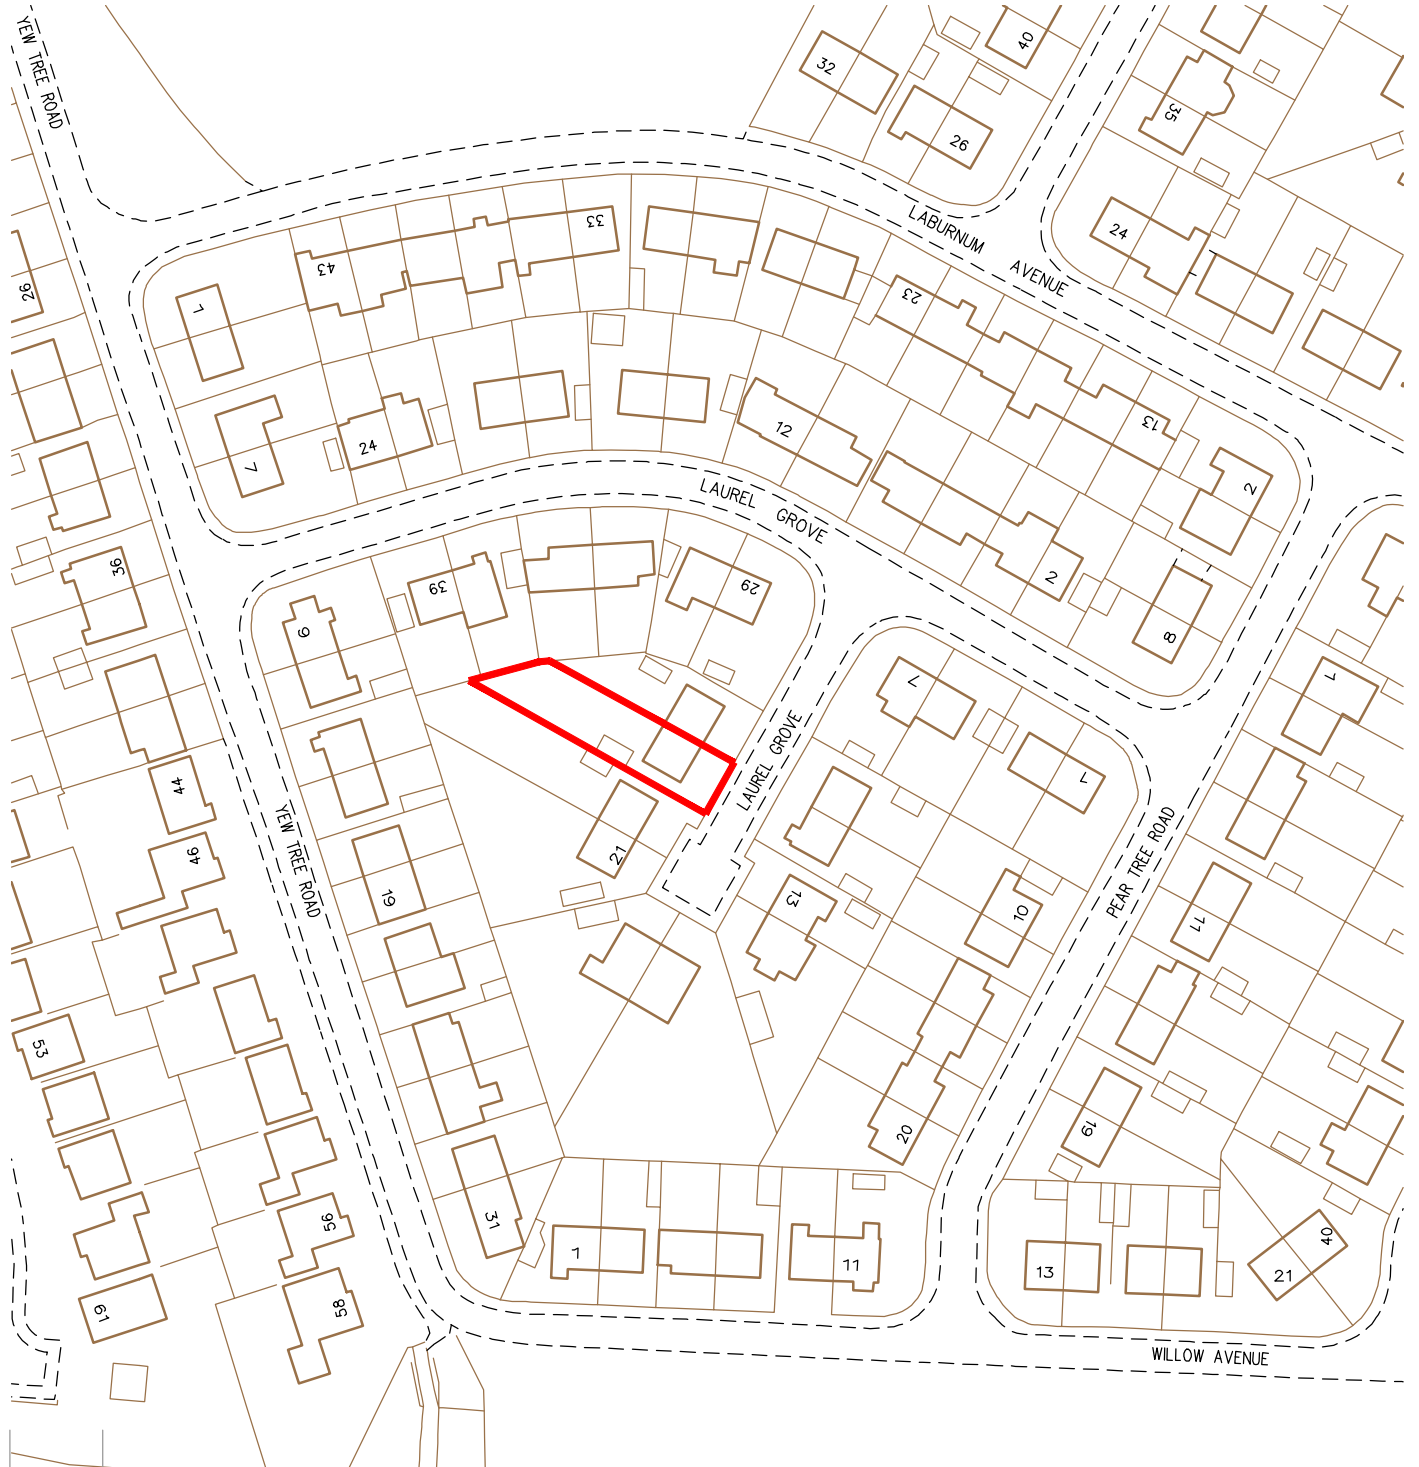


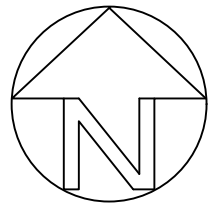

Rev	Date	Revision

scale bar 1:1250

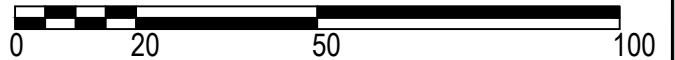

NPArchitectural
architectural services

38 Churchlands Lane, Standish, Wigan, Lancs WN6 0XU
mob : 07810 247612 e-mail : nparchitectural@gmail.com

Client:

Mr & Mrs T Starkey
25 Laurel Grove
Huyton, Liverpool
L36 5UD

Title

Location Plan

Date	31.05.26	Scale	1:1250@A4
------	----------	-------	-----------

Drg No	NPA 314. L01
--------	--------------

Rev	-
-----	---