


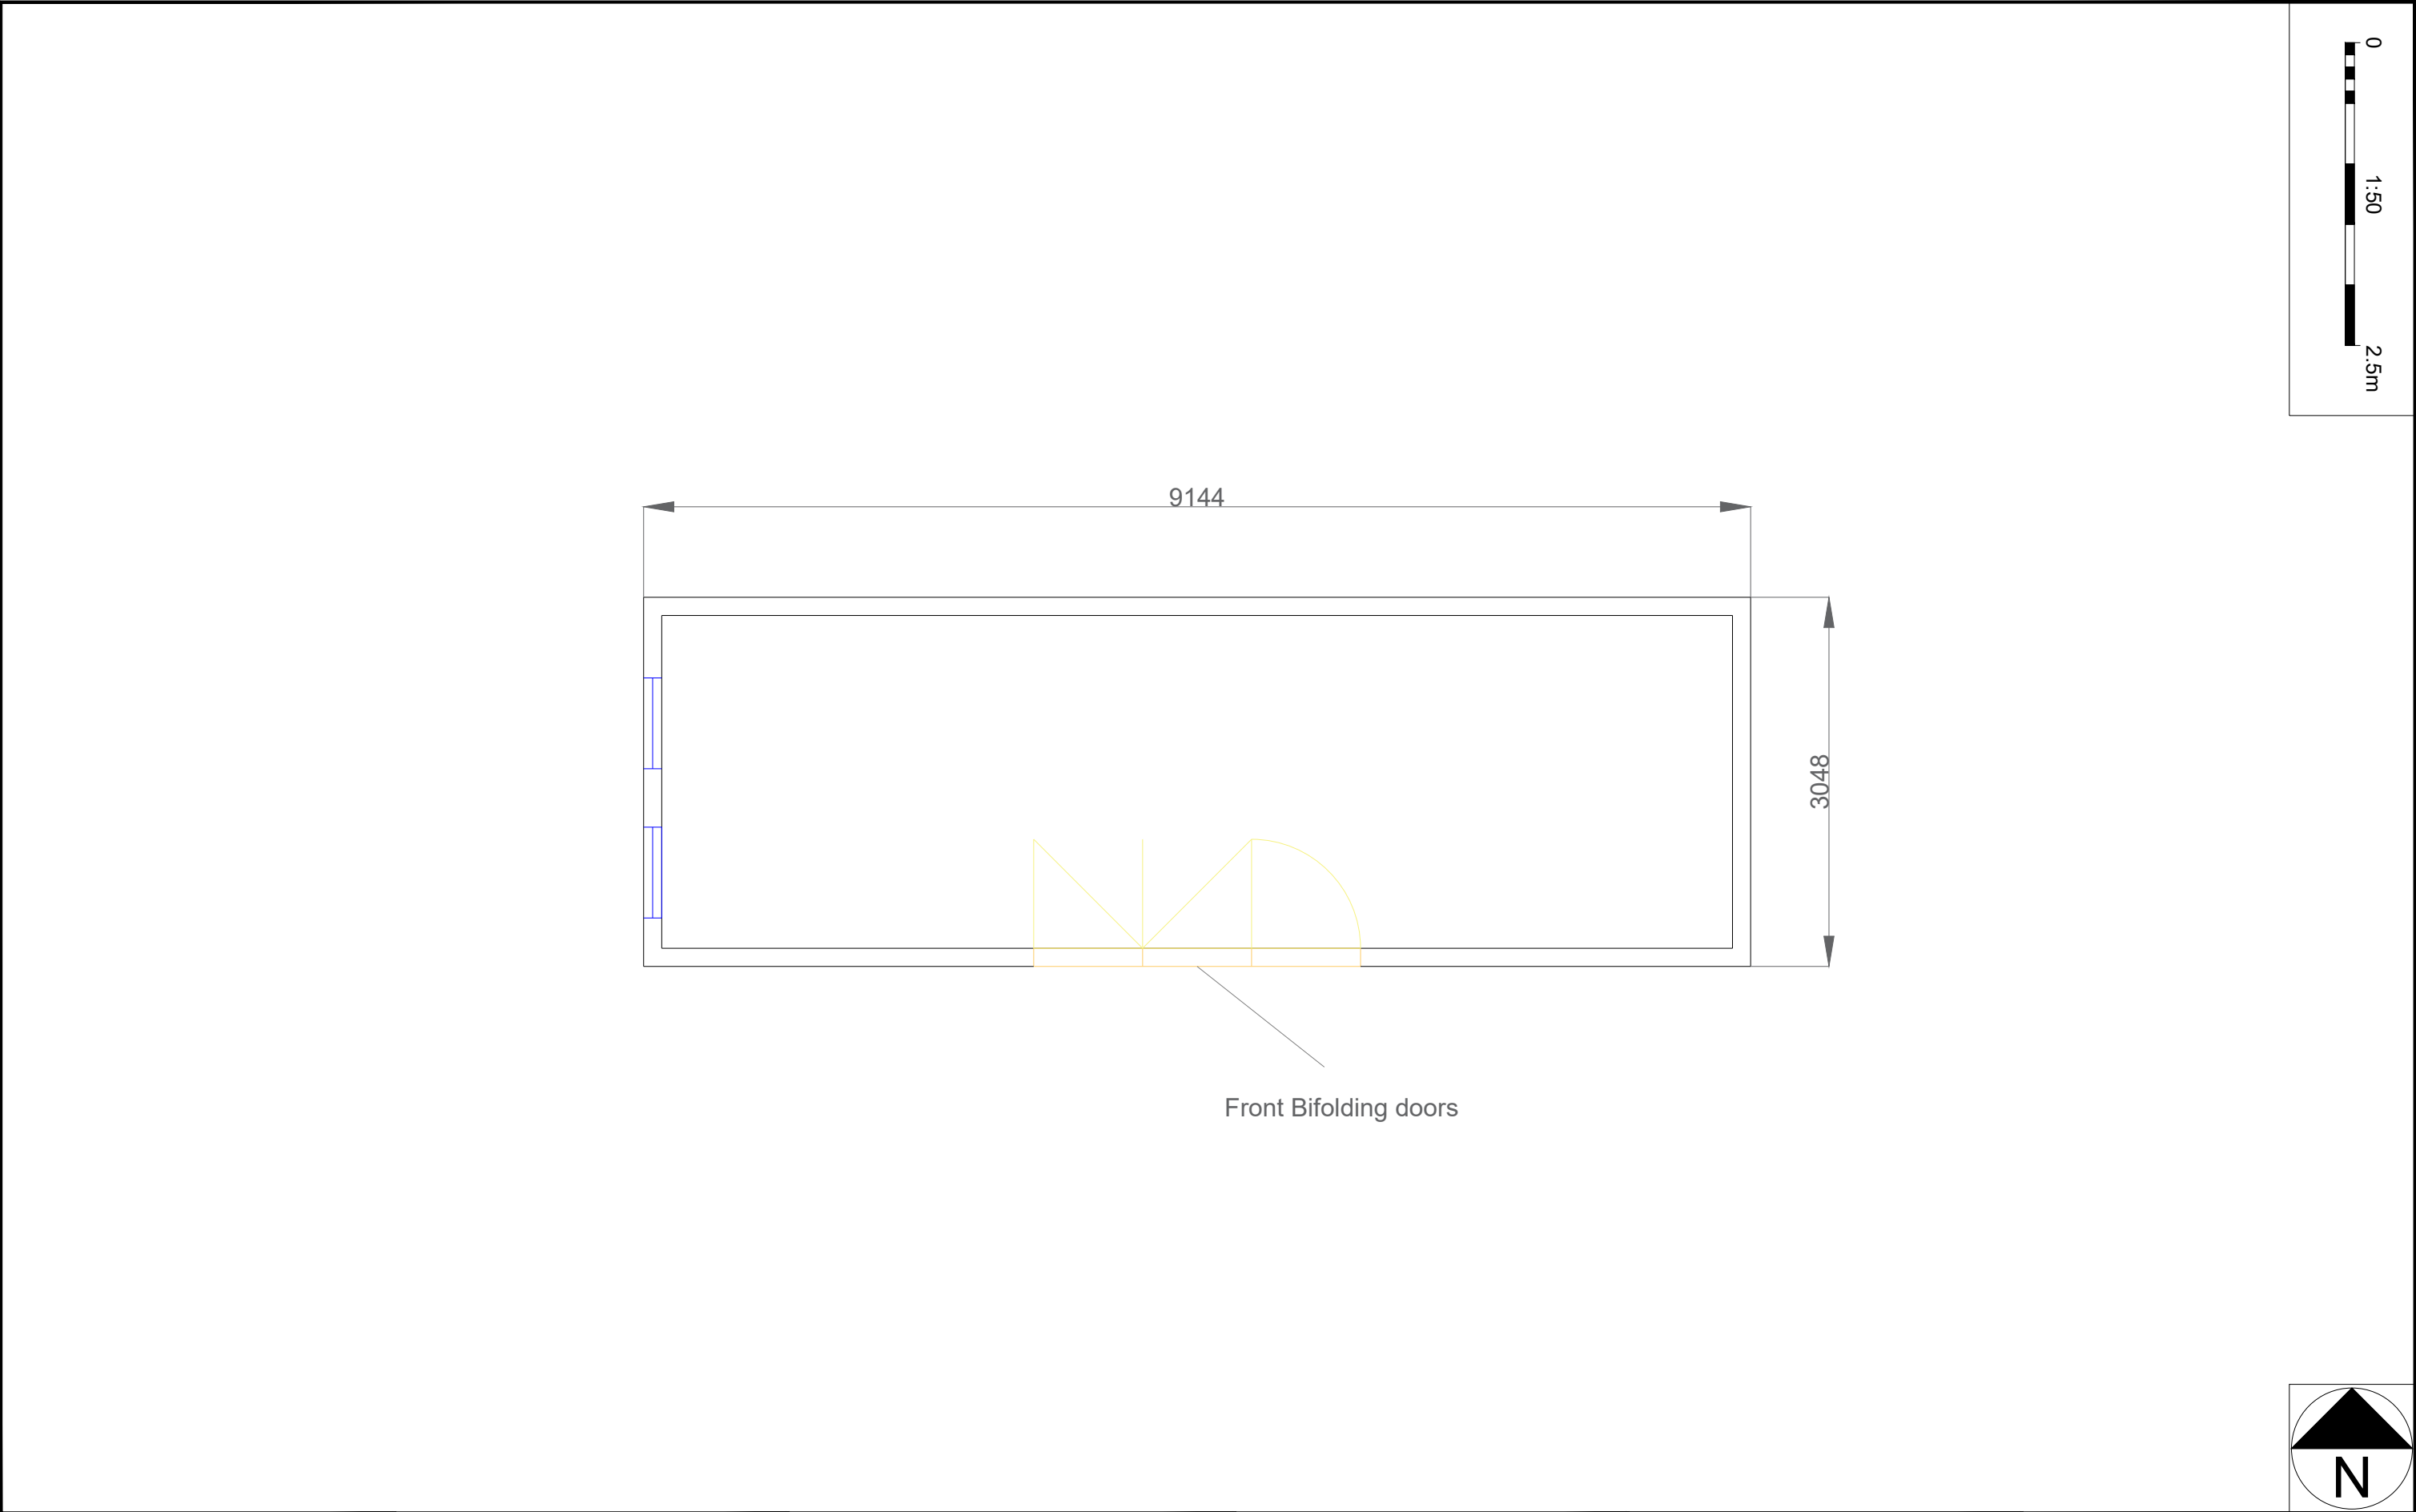

 Knowsley Council	Knowsley Metropolitan Borough Council	NOTES.	REV	DATE	BY	DESCRIPTION	APPROVAL.				TITLE				
	Knowsley Central Support						DRAWING ISSUE STATUS				Container				
											Ground Floor Plan				
							REV	DATE	BY	DESCRIPTION	SCALE	CONTRACT		DRAWING	REV
							A1				1:50	KC MODULAR 25.6.26		2.3	A1
											DRAWN	DATE			
										L.M	13/07/2026				