


North

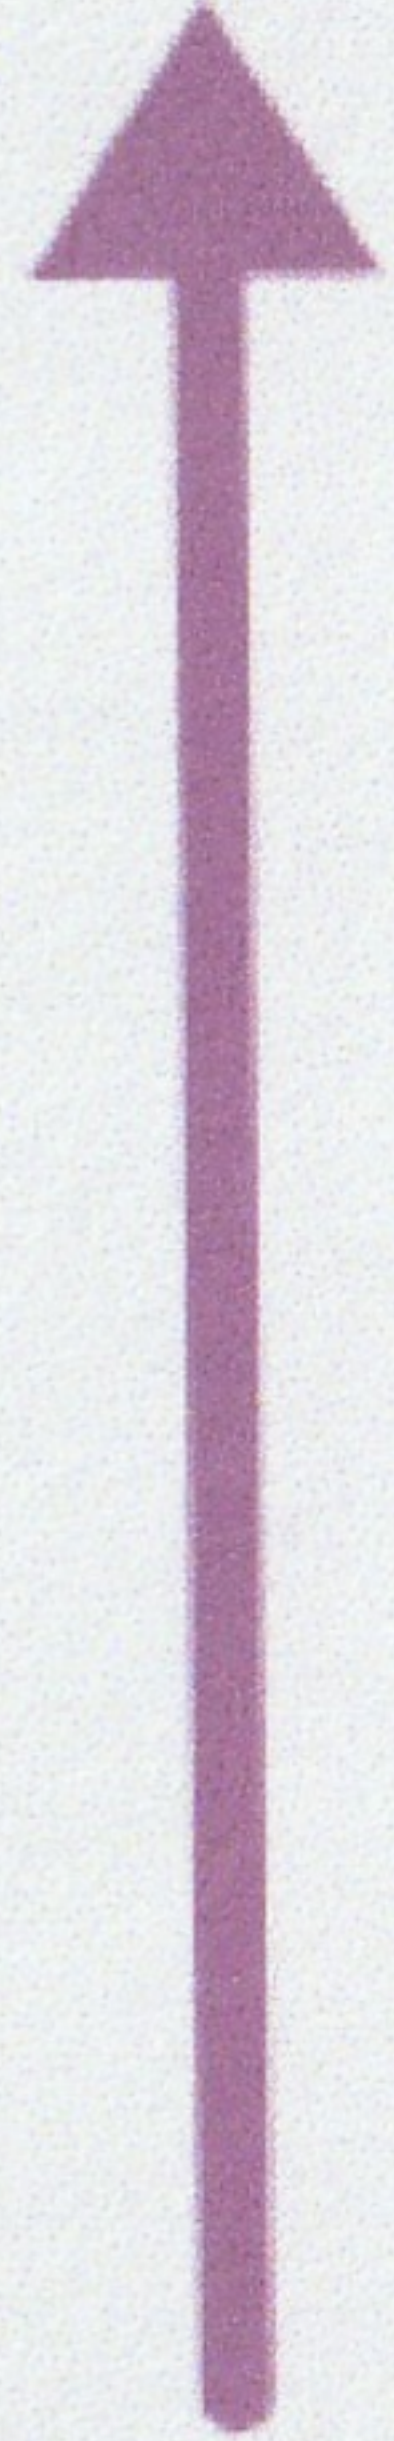

Netherley Road

Barn Hey Farm

Ash Lea

Scale: 1: 500
Page size: A4 Landscape

