
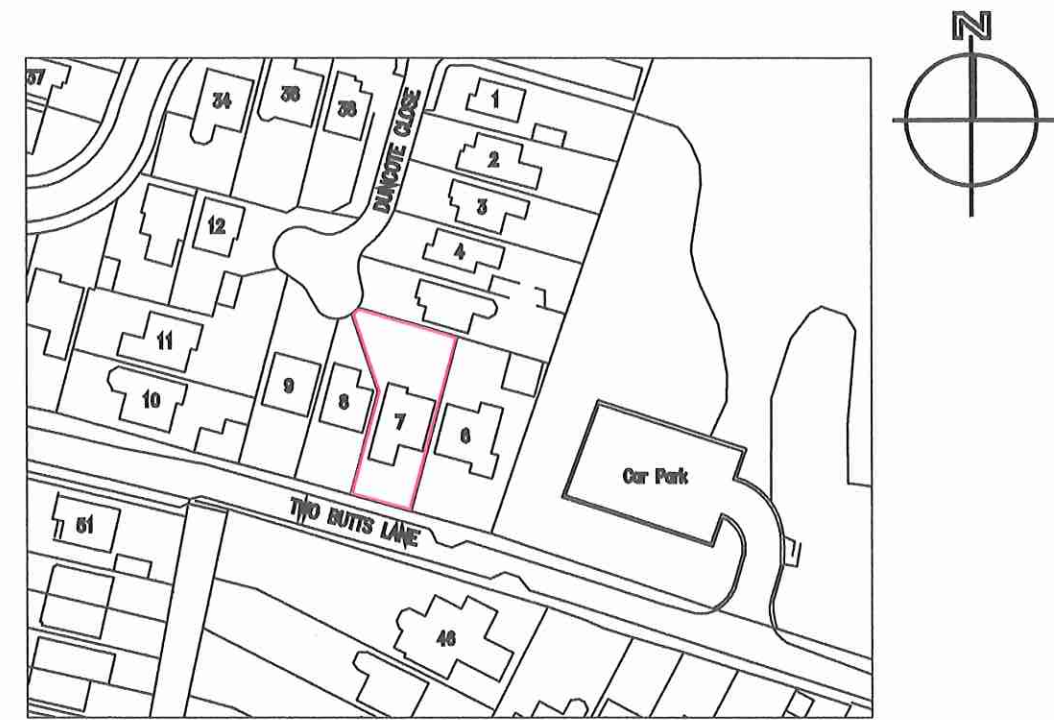


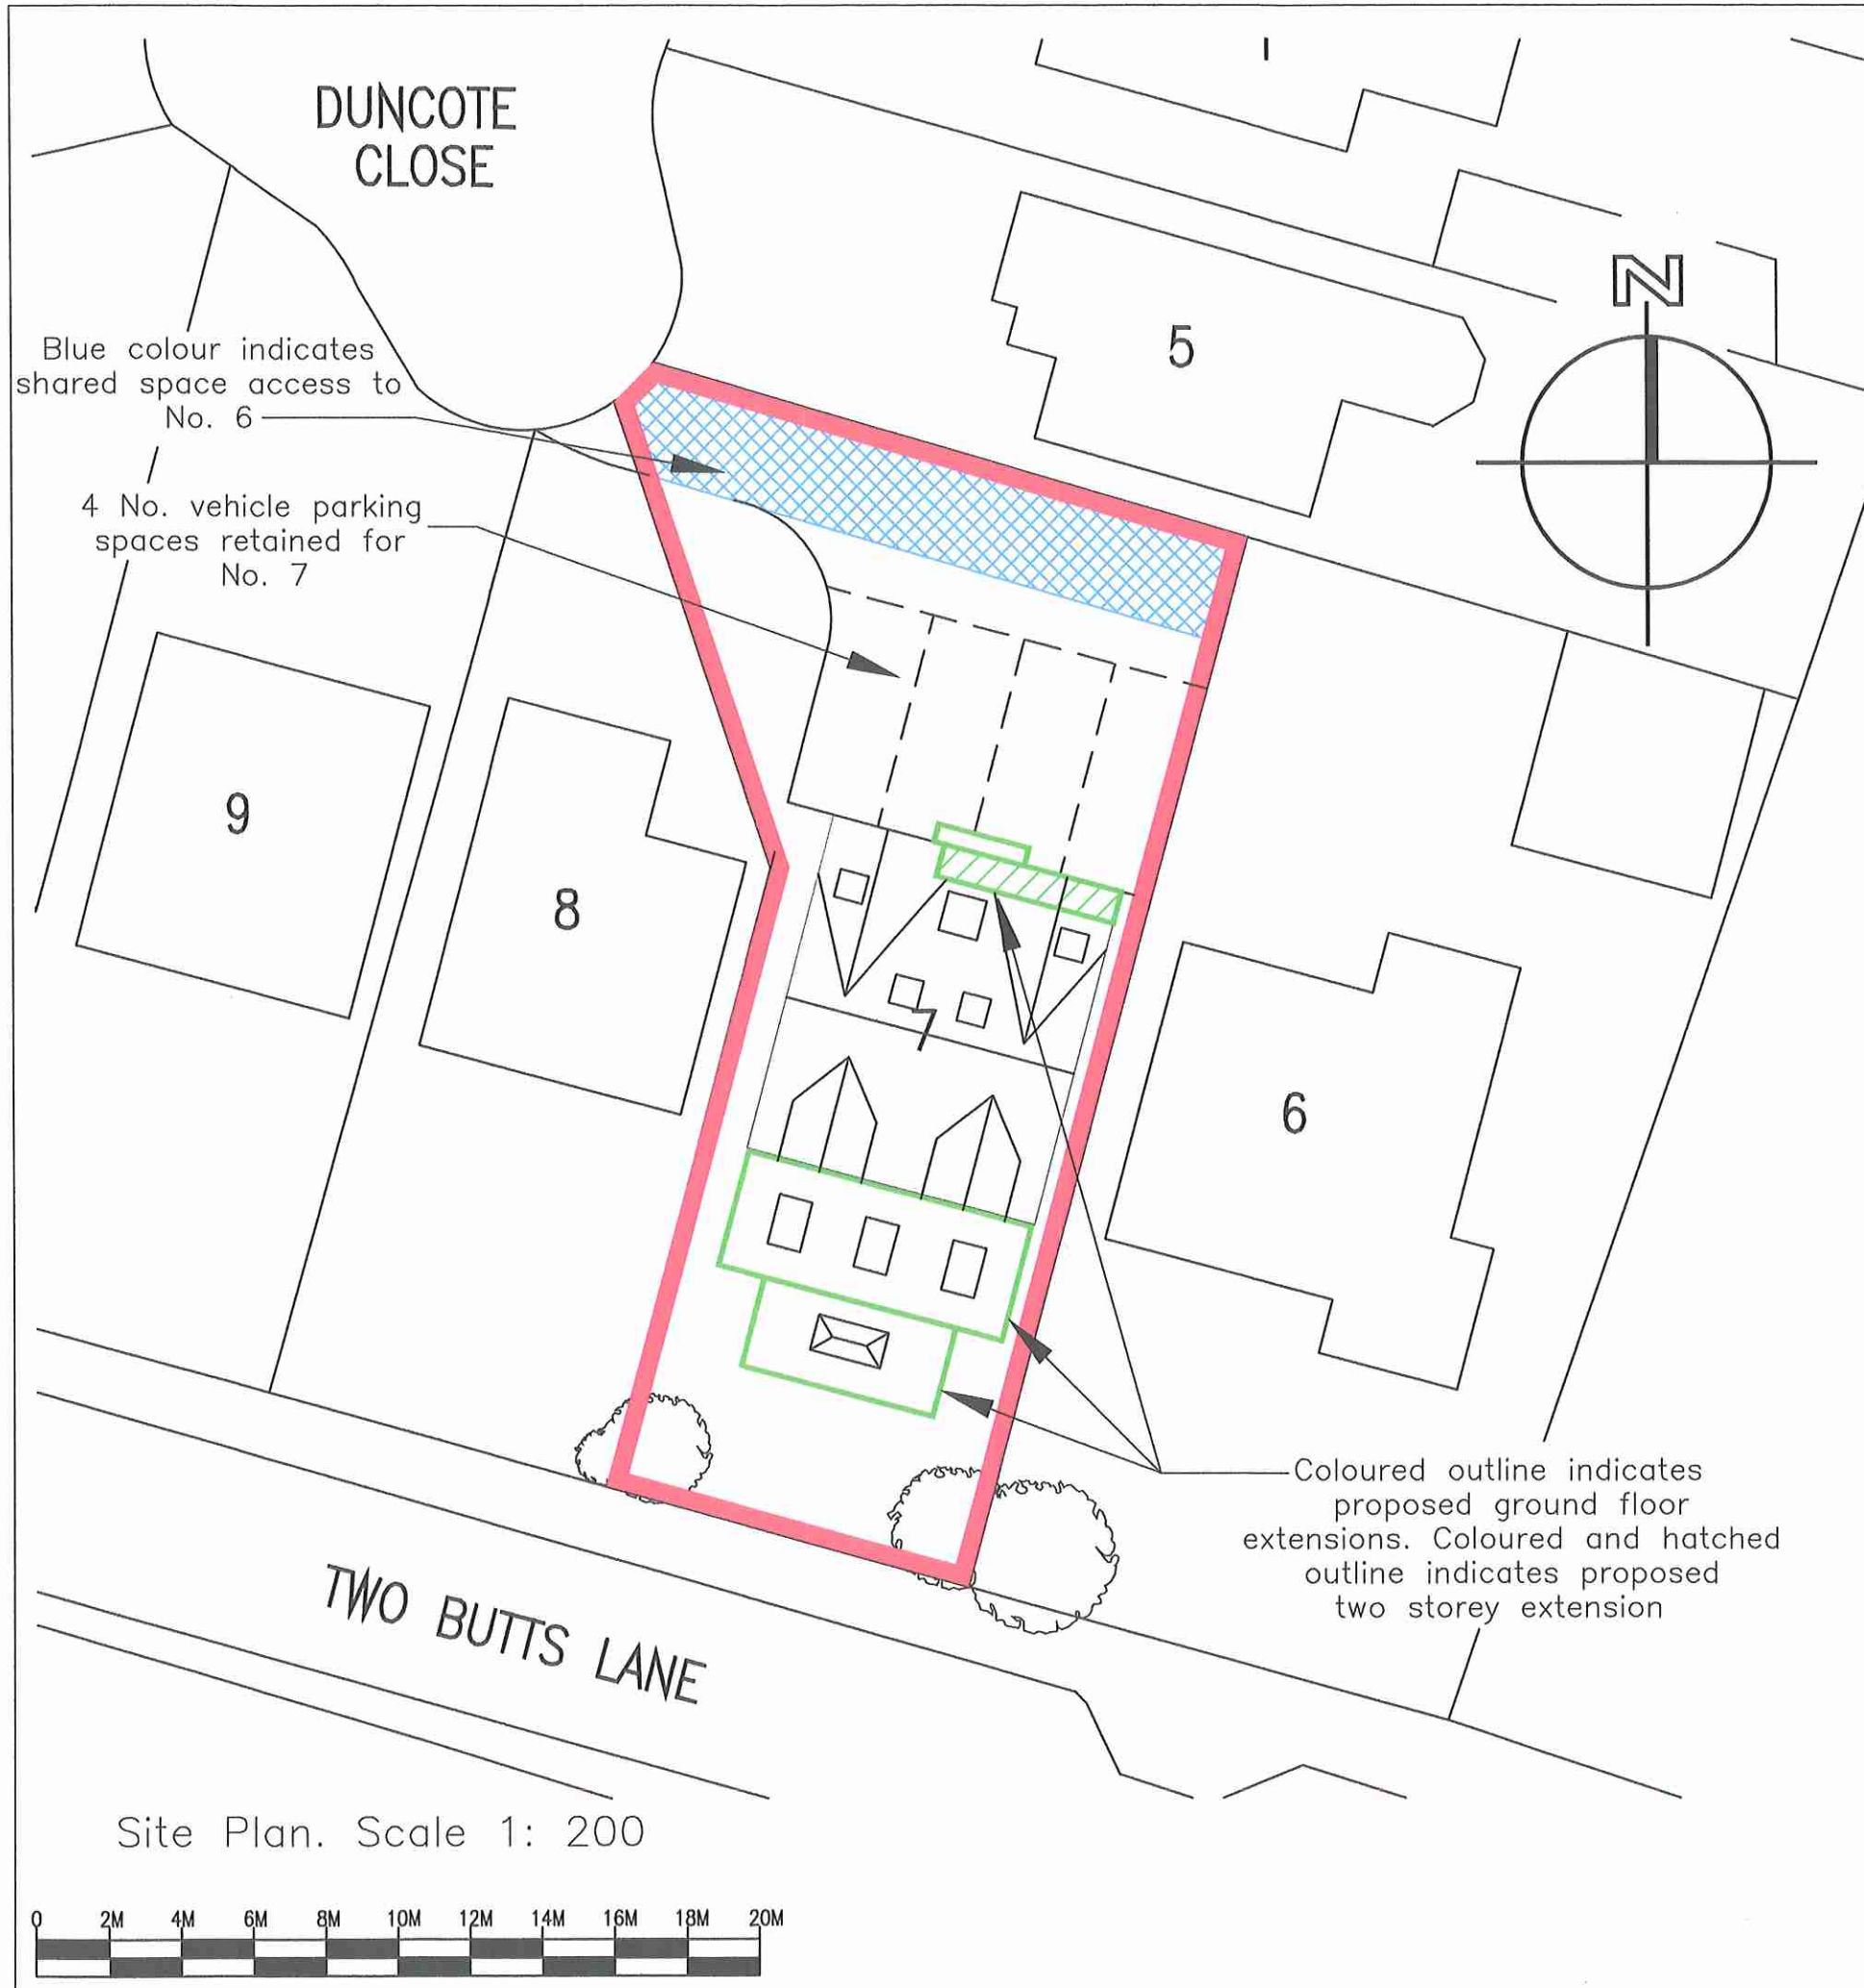

			SCALE	DATE	
		06.09.23	1:200 & 1:1250 @ A3	Feb 2026	
Rev	Description	Date	DRAWING No.	SHEET	REV.
CLIENT			DUN/02/26/02	1 of 9	
Mr Z. Syed			ESSELLE PLANNING		
PROJECT					
Proposed Extension Works at:					
7 Duncote Close					
Whiston					
Prescott					
L35 7LY					
DRAWING					
SITE & LOCATION PLAN					