



EXISTING
ELEVATION





PROPOSED
ELEVATION

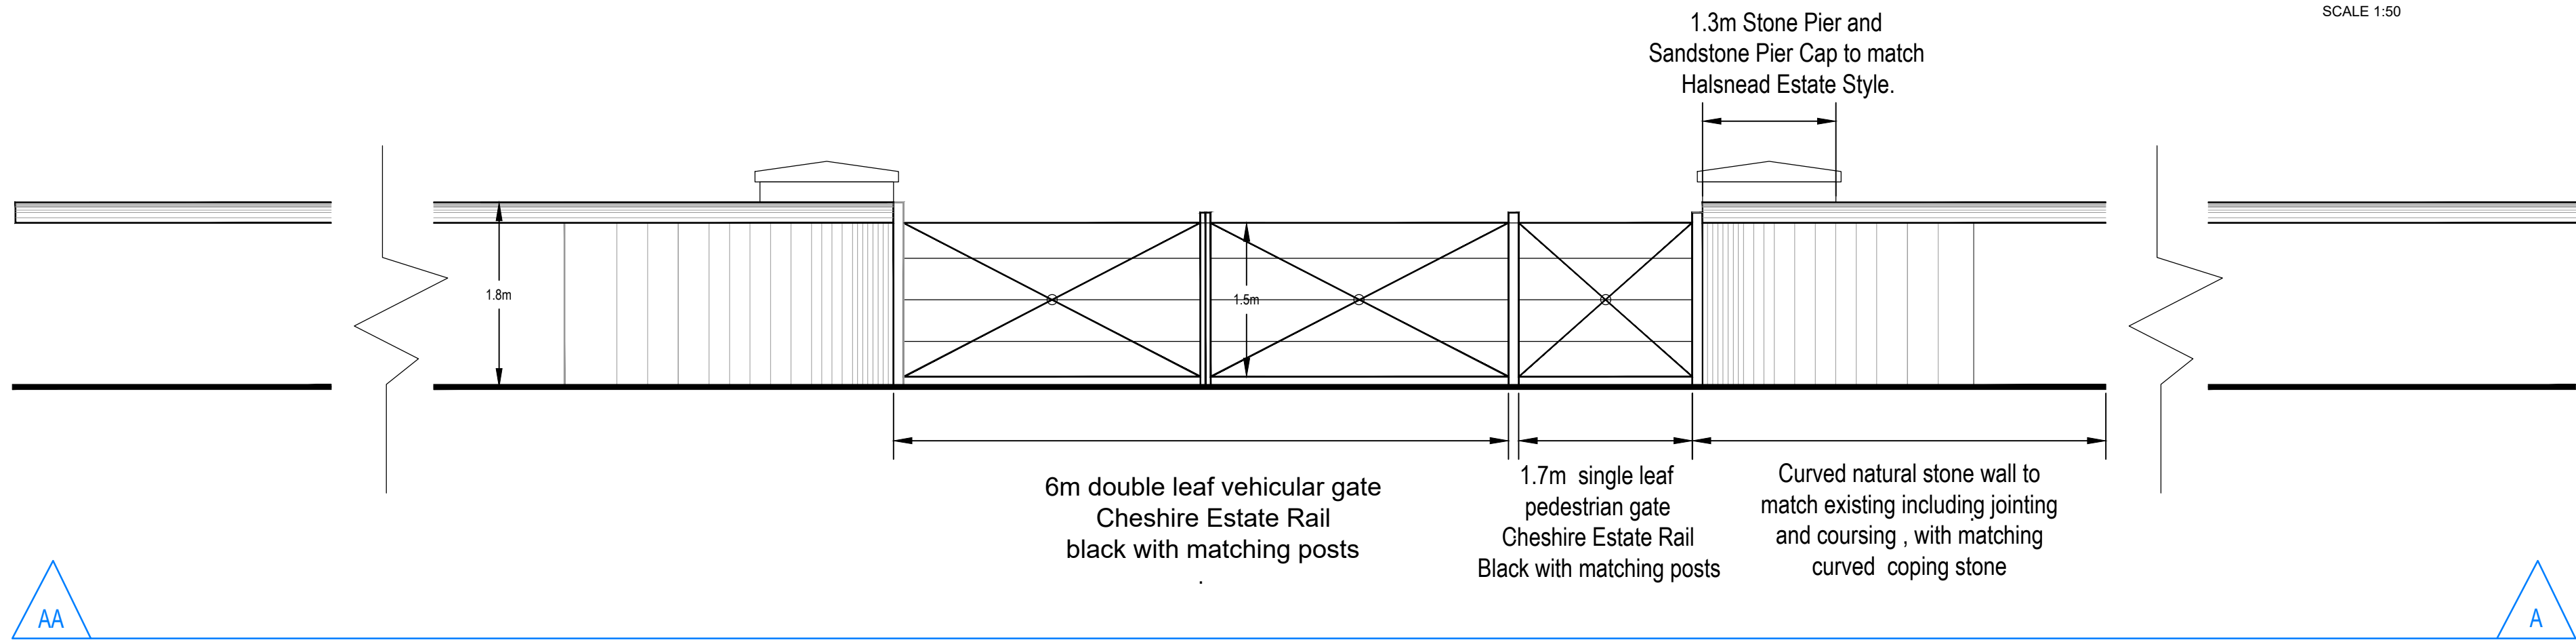

EXISTING
ELEVATION

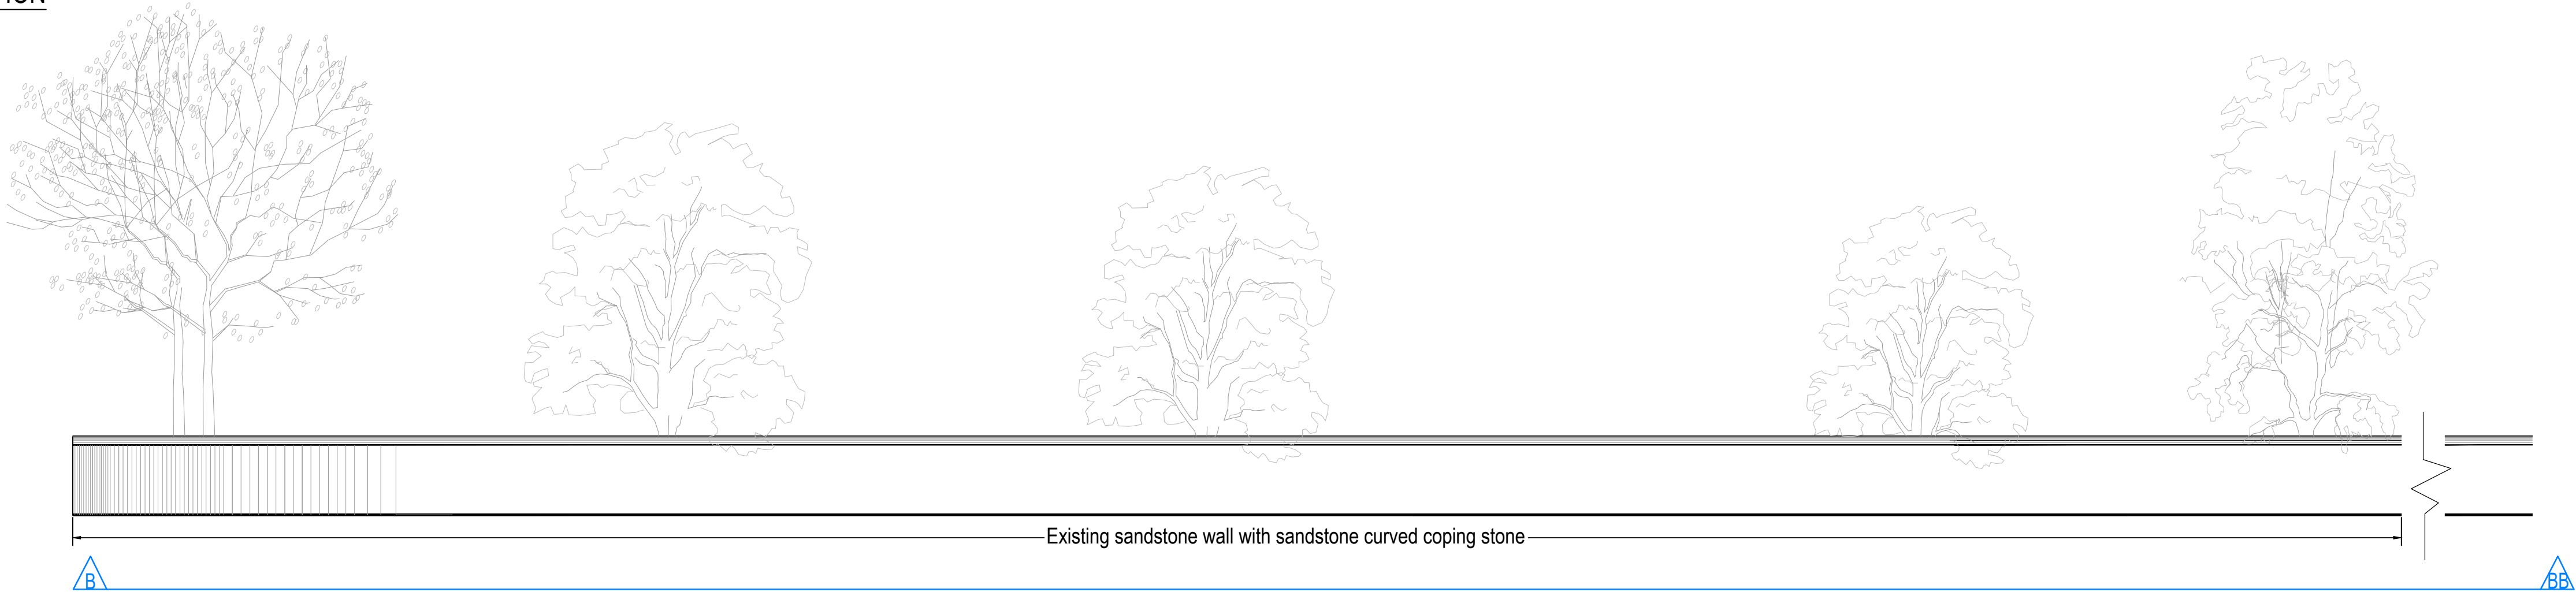

PROPOSED
ELEVATION

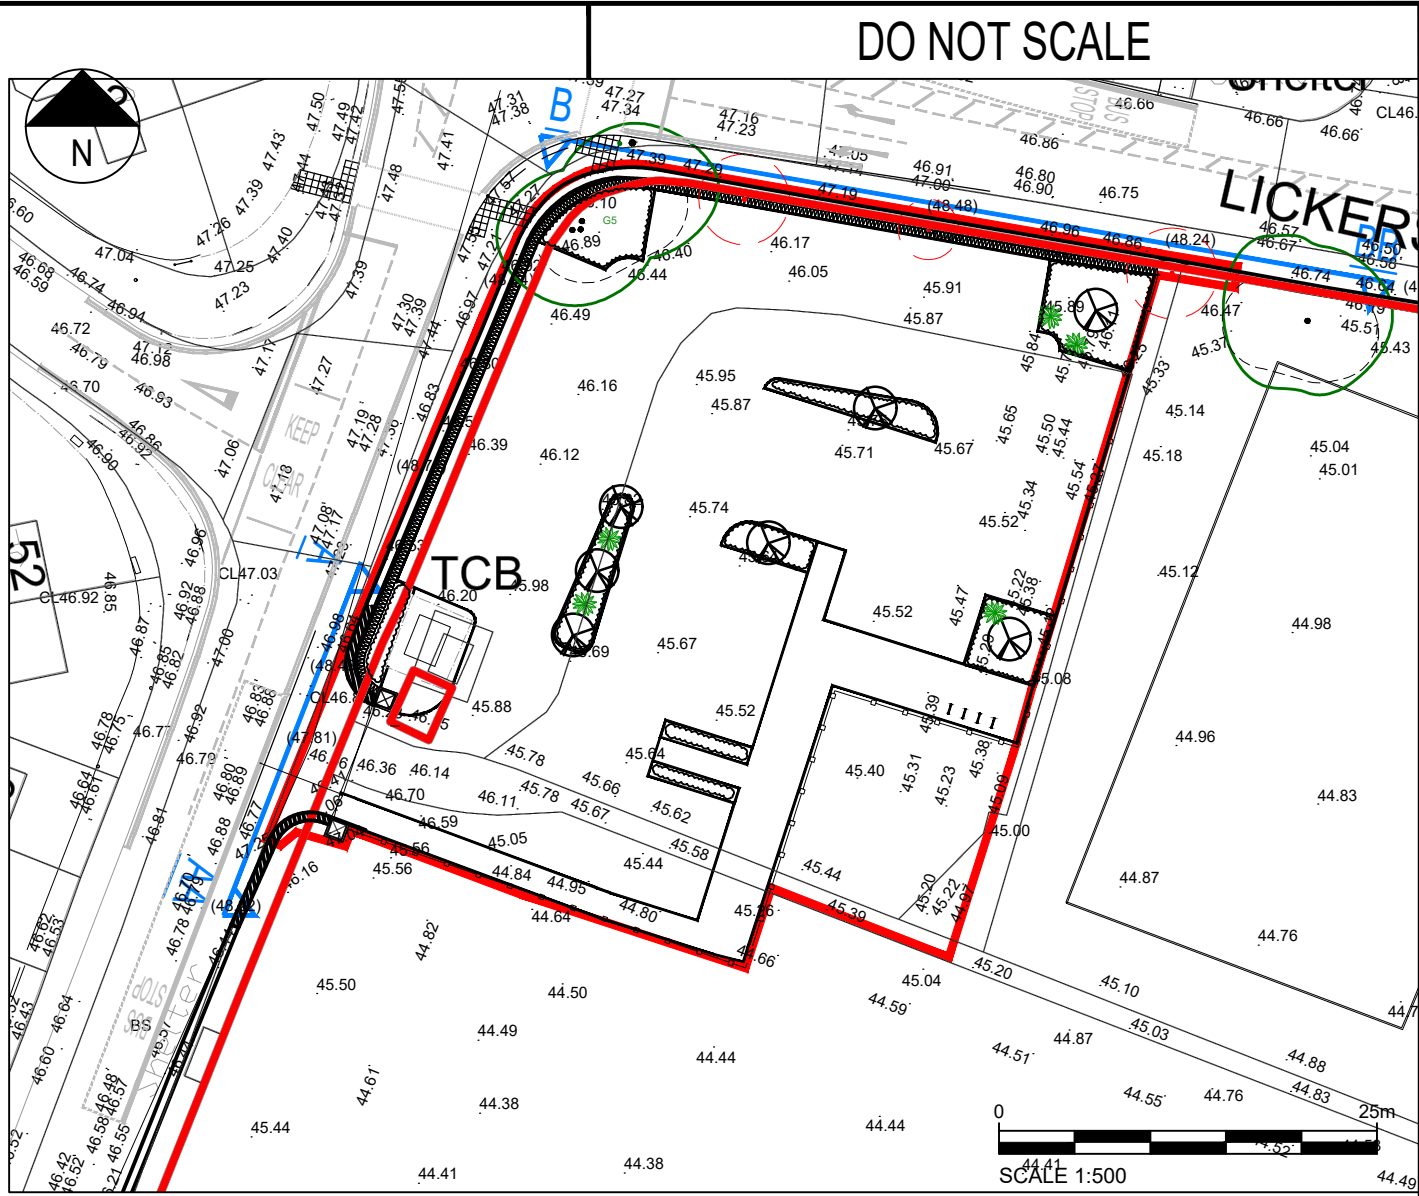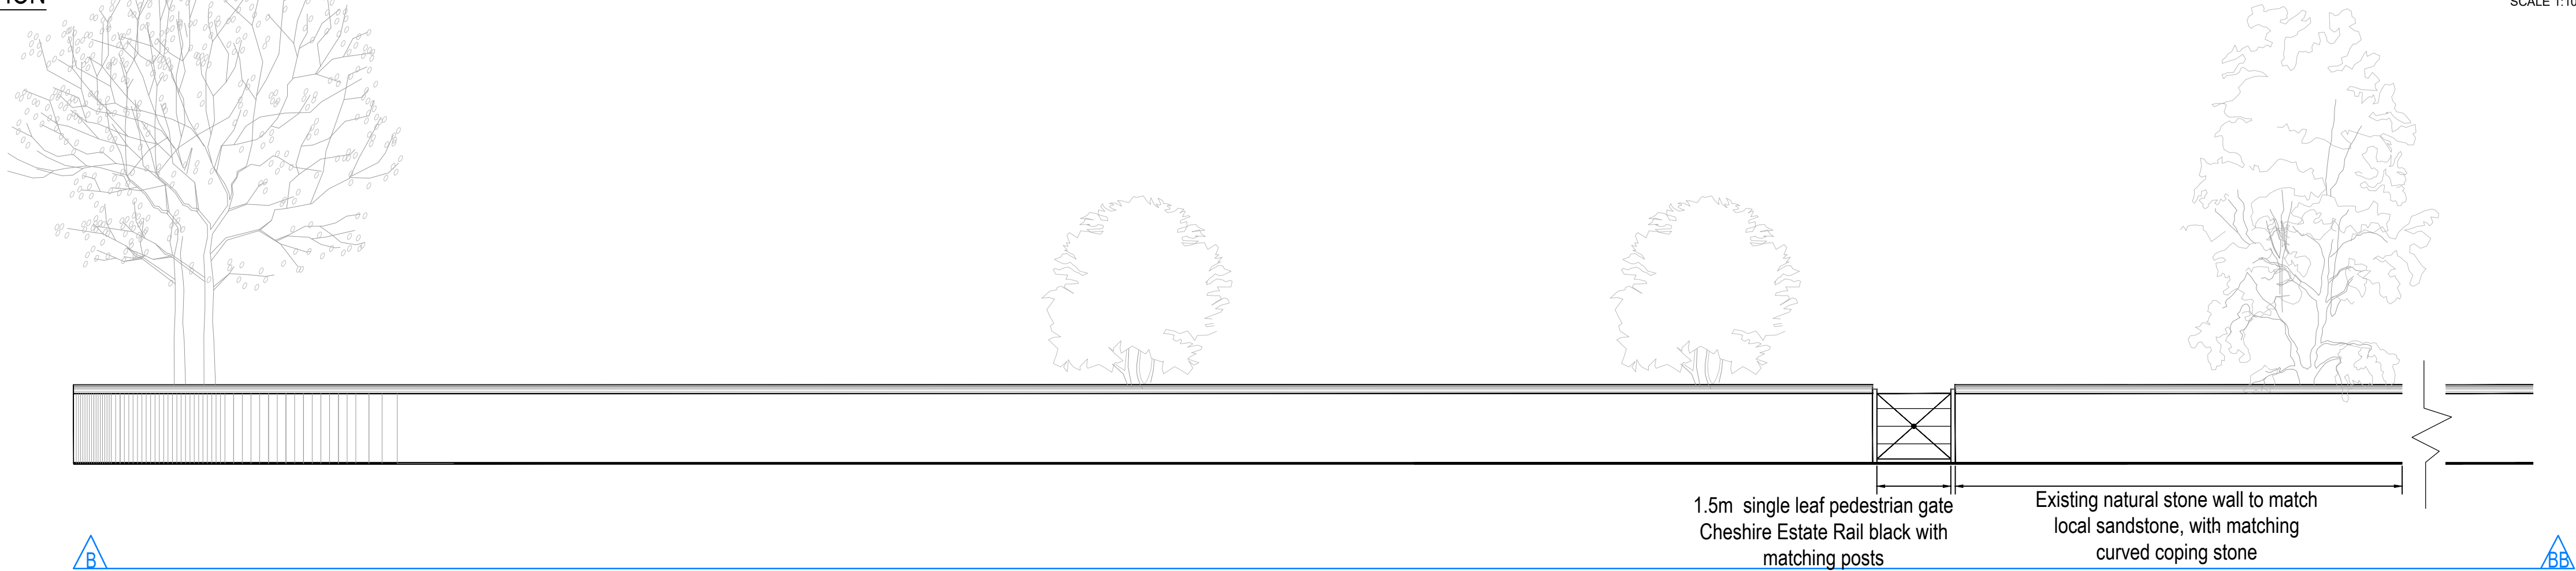

EXISTING STONE
PIER AND CAPPING



REV	DATE	BY	DESCRIPTION	CHK	APP
DRAWING STATUS: S3 - FOR REVIEW					
 No 8 First Street, Manchester, M15 4RP, UK T+ 44 (0) 161 200 5000 wsp.com					
CLIENT: KMBC					
ARCHITECT:					
SITE/PROJECT: WINDY ARBOR ROAD					
TITLE: BOUNDARY ELEVATIONS					
SCALE @ A1: 1:200		CHECKED: LW	APPROVED: RV		
PROJECT NO: 70057126		DESIGNED: CW	DRAWN: CW	DATE: 04/05/2021	
DRAWING NO: 70057126_WSP_XX_XX_DR_LA_0005					REV: P01
© WSP UK Ltd					