




Threshold Detail
1:10

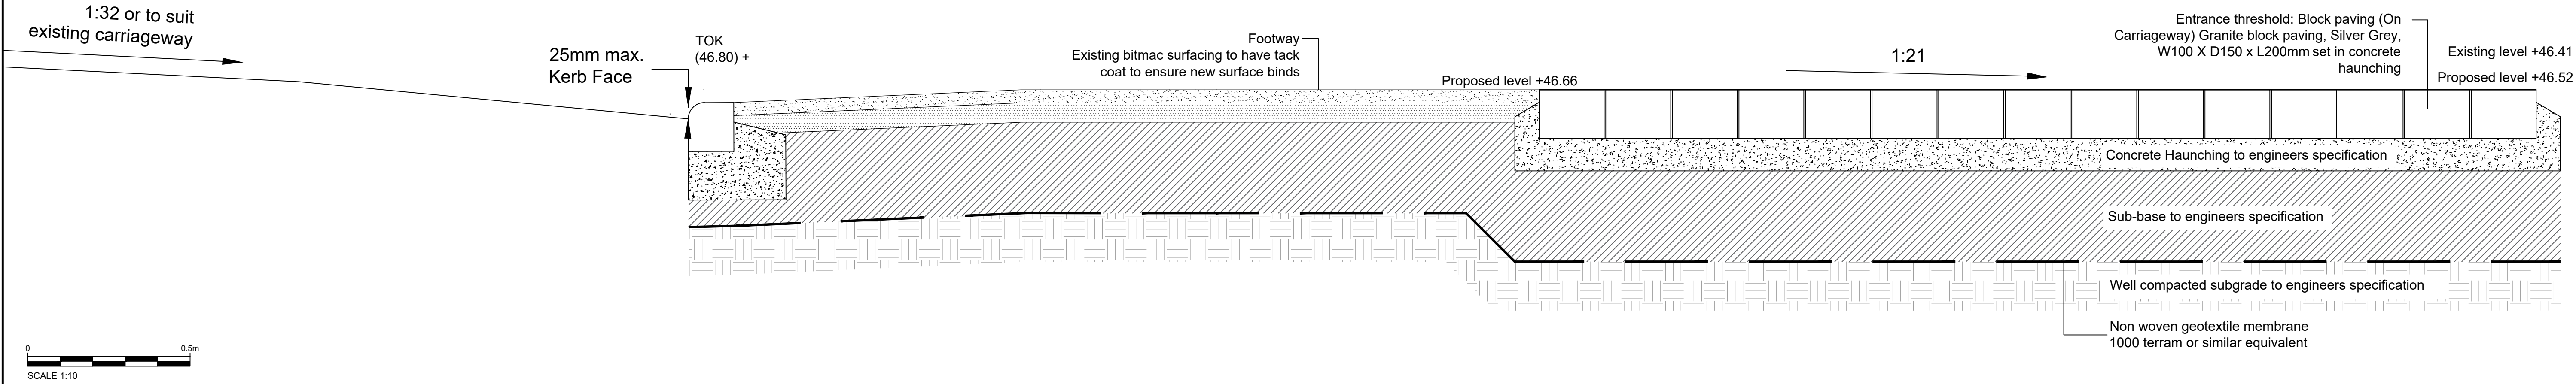


Boundary Detail
1:10

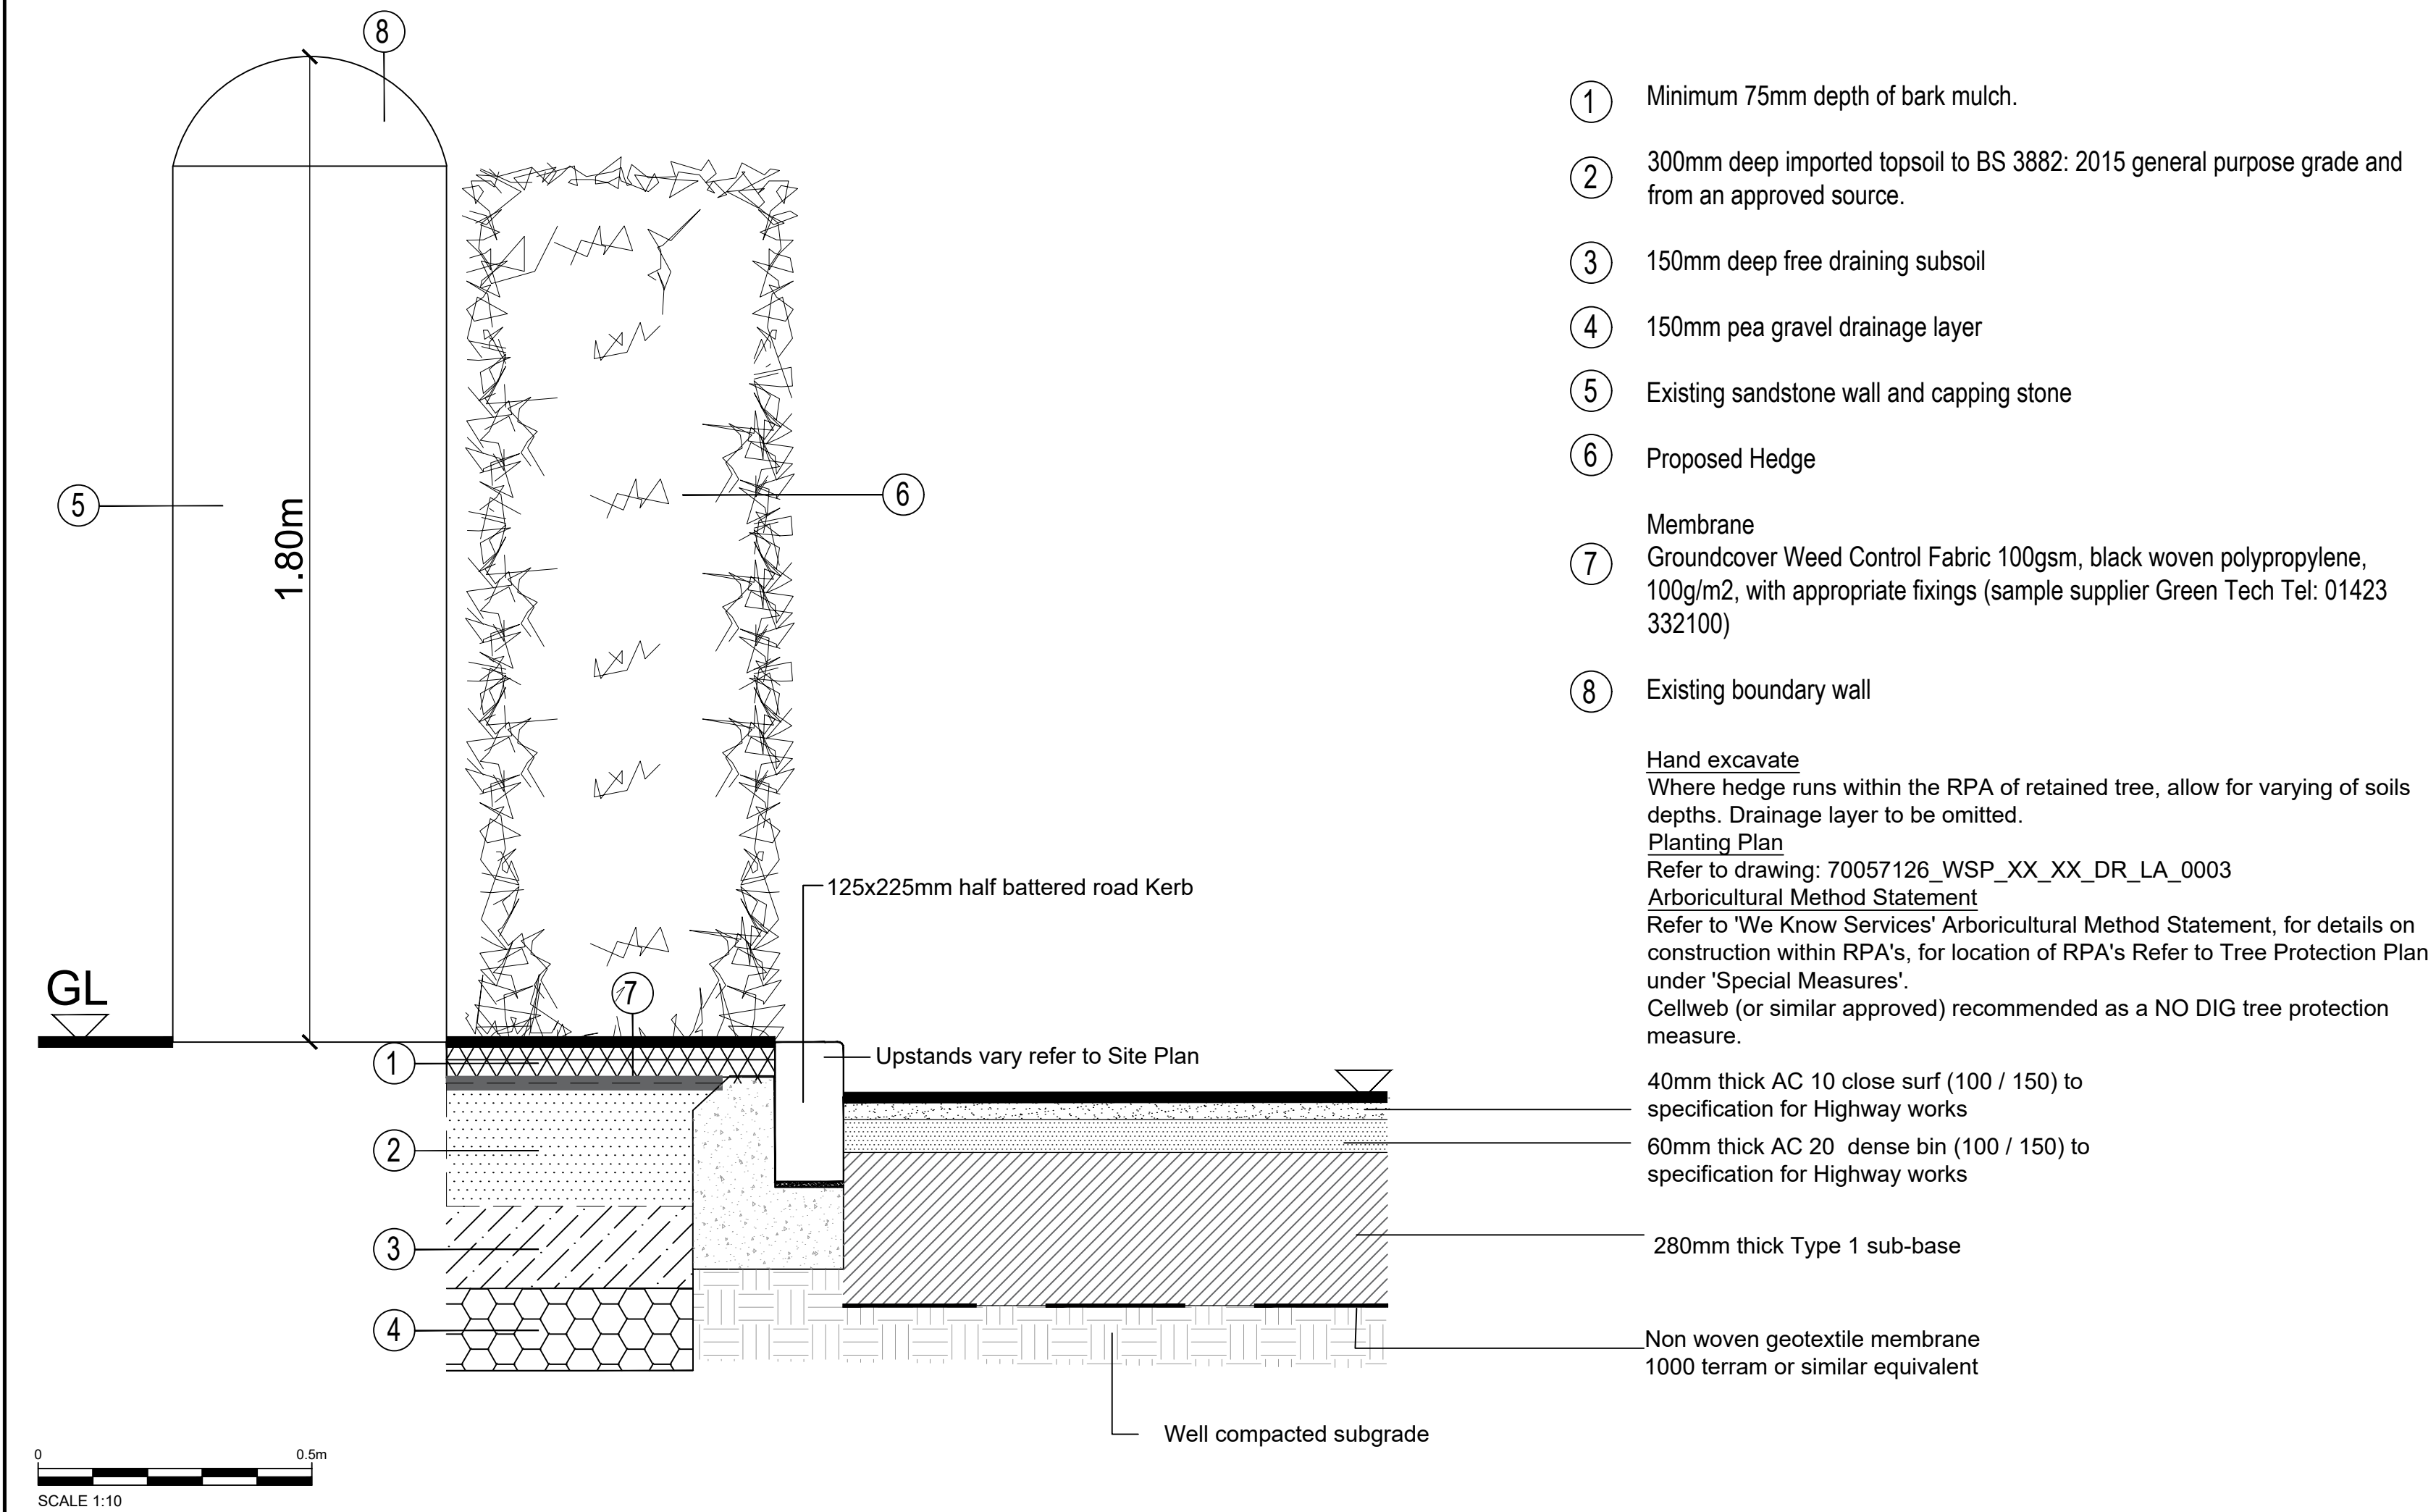

New Car Park Kerb & Surfacing
1:10

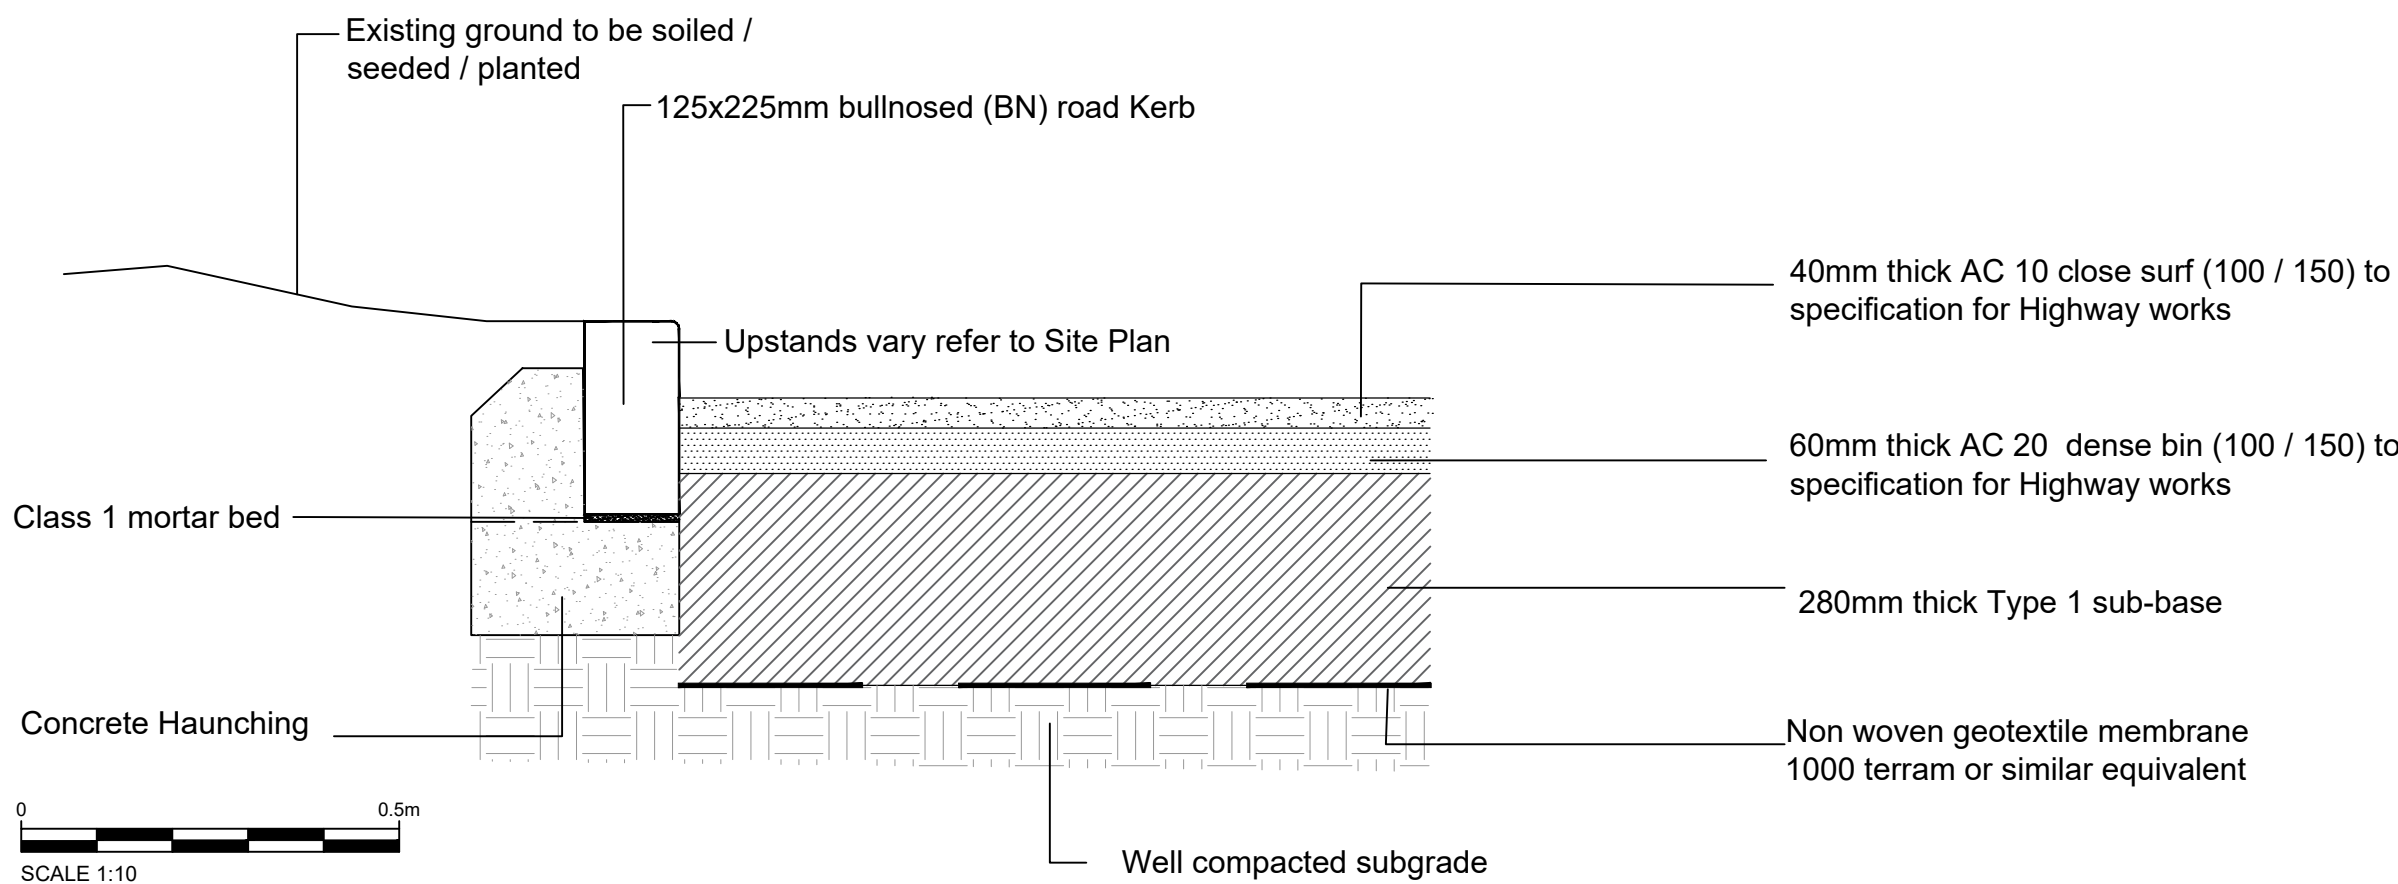

Bitmac footpaths
1:10

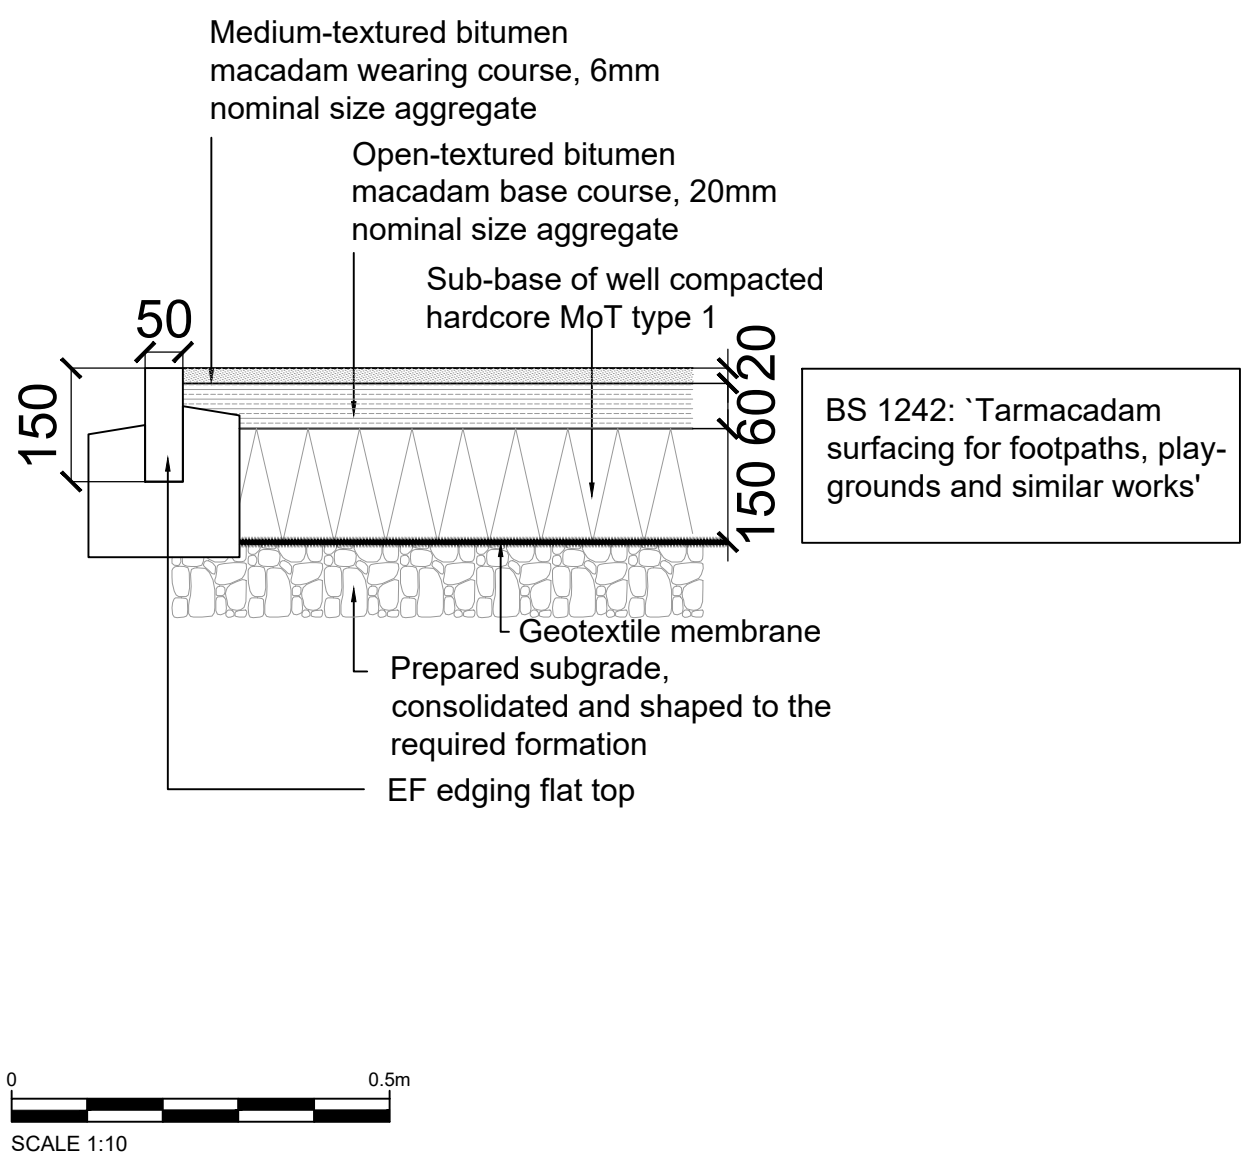

REV	DATE	BY	DESCRIPTION	CHK	APP
DRAWING STATUS: S3 - FOR REVIEW					
 No 8 First Street, Manchester, M15 4RP, UK T+ 44 (0) 161 200 5000 wsp.com					
CLIENT: KMBC					
ARCHITECT:					
SITE/PROJECT: WINDY ARBOR ROAD					
TITLE: CONSTRUCTION DETAILS					
SCALE @ A1: 1:200		CHECKED: LW		APPROVED: RV	
PROJECT NO: 70057126		DESIGNED: CW		DATE: 04/05/2021	
DRAWING No: 70057126_WSP_XX_XX_DR_LA_0006				REV: P01	
© WSP UK Ltd					