

SAMstudio

Sustainable Architecture Matters

DWG No.

Notes:

Copyright: All rights reserved. This drawing must not be reproduced without permission from S.A.M. All dimensions are to be checked on site by contractor / sub contractor. Any discrepancies to be reported to S.A.M.

	Revision notes	Date	By	
--	----------------	------	----	--

SAMstudio

Sustainable Architecture Matters

46a Norfolk Street
Baltic Triangle
L1 0BS

Phone: 07414802022

Email: samcanavan1@hotmail.com

Client	Drawing Title	
JOHN	EXISTING ELEVATION	

Project Title	Drawn	Date
EXTENSION	SC	02.07.21
	Checked	Date
	SC	02.07.21

A1

DWG No.	3	Scale
---------	---	-------


1:50

Revision	
----------	--

RIDGE 0000
CEILING 2100




FRONT EXISTING

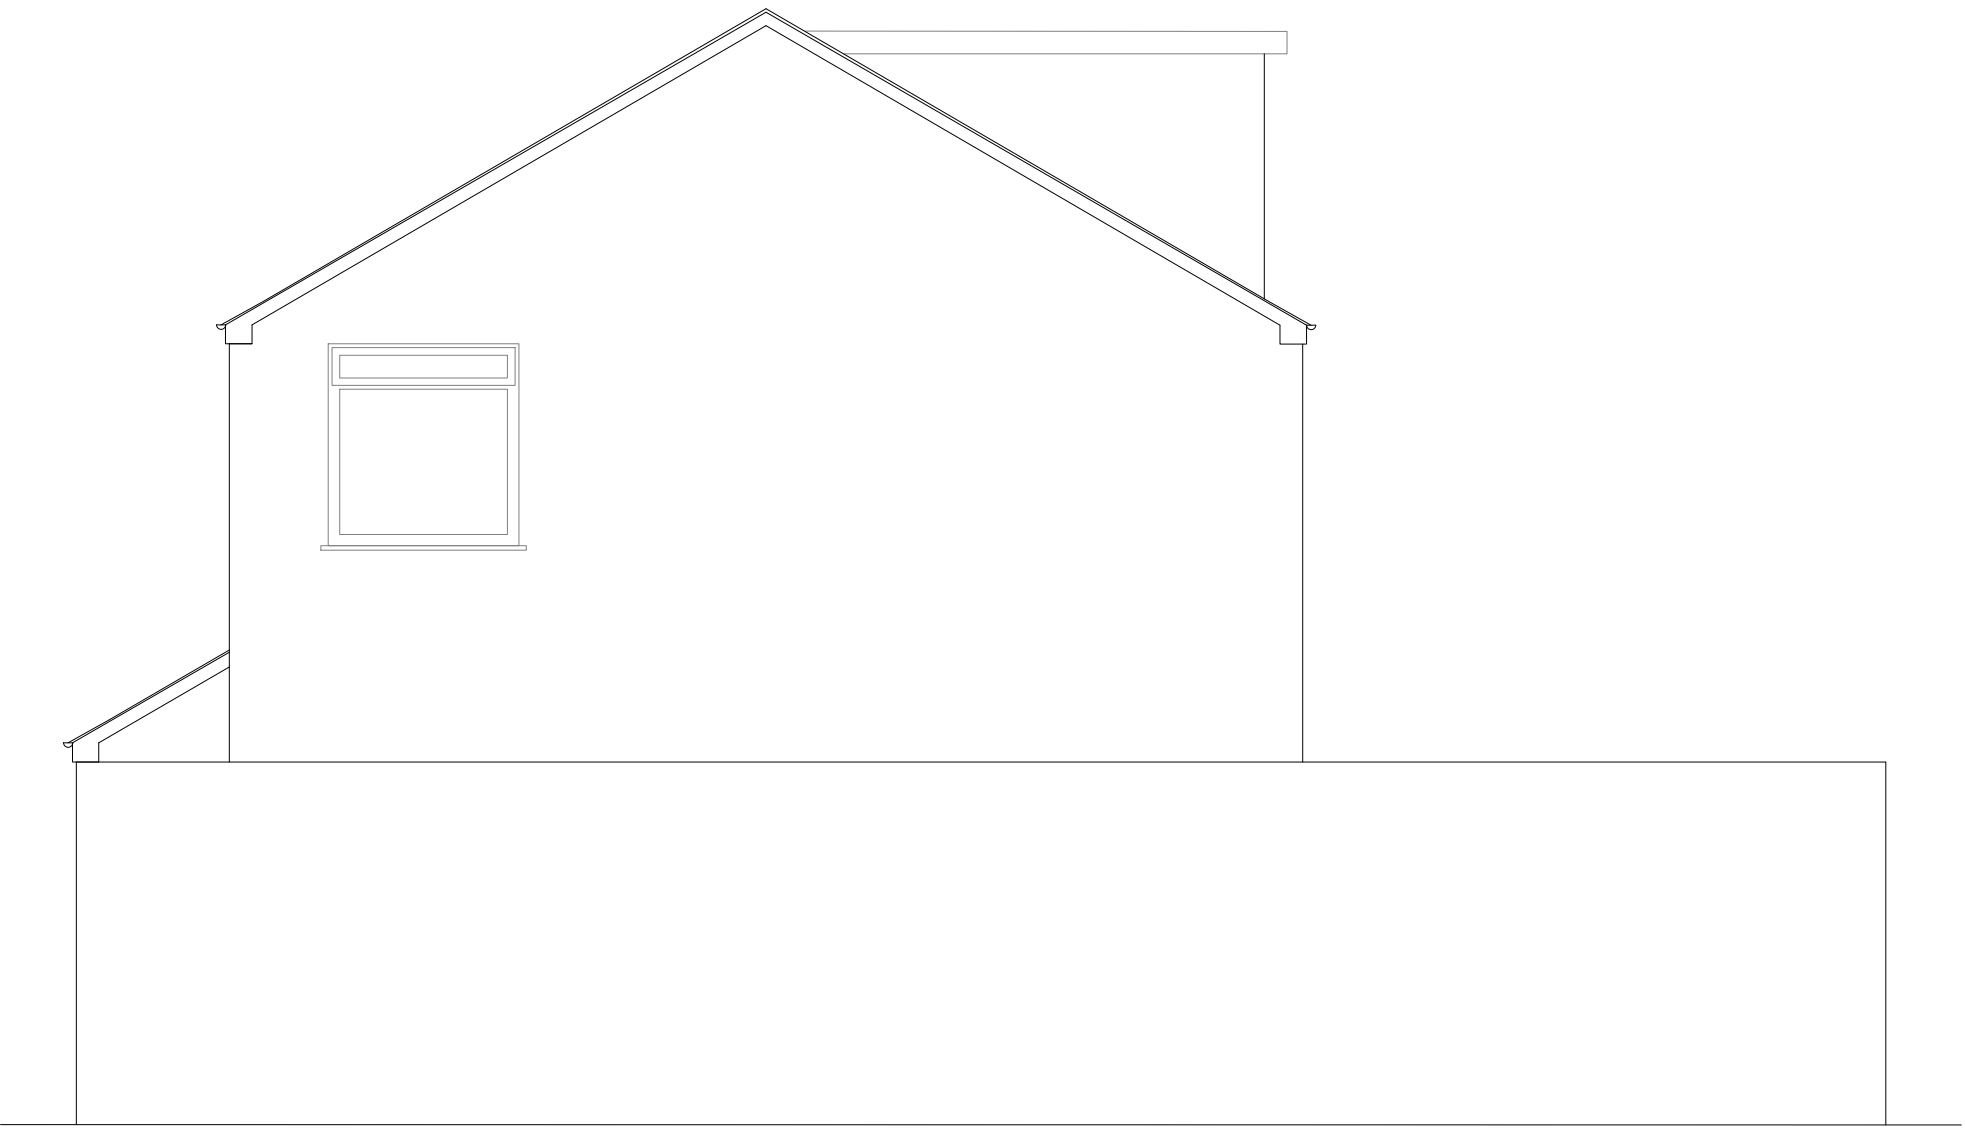


SIDE EXISTING

RIDGE 0000
CEILING 2100

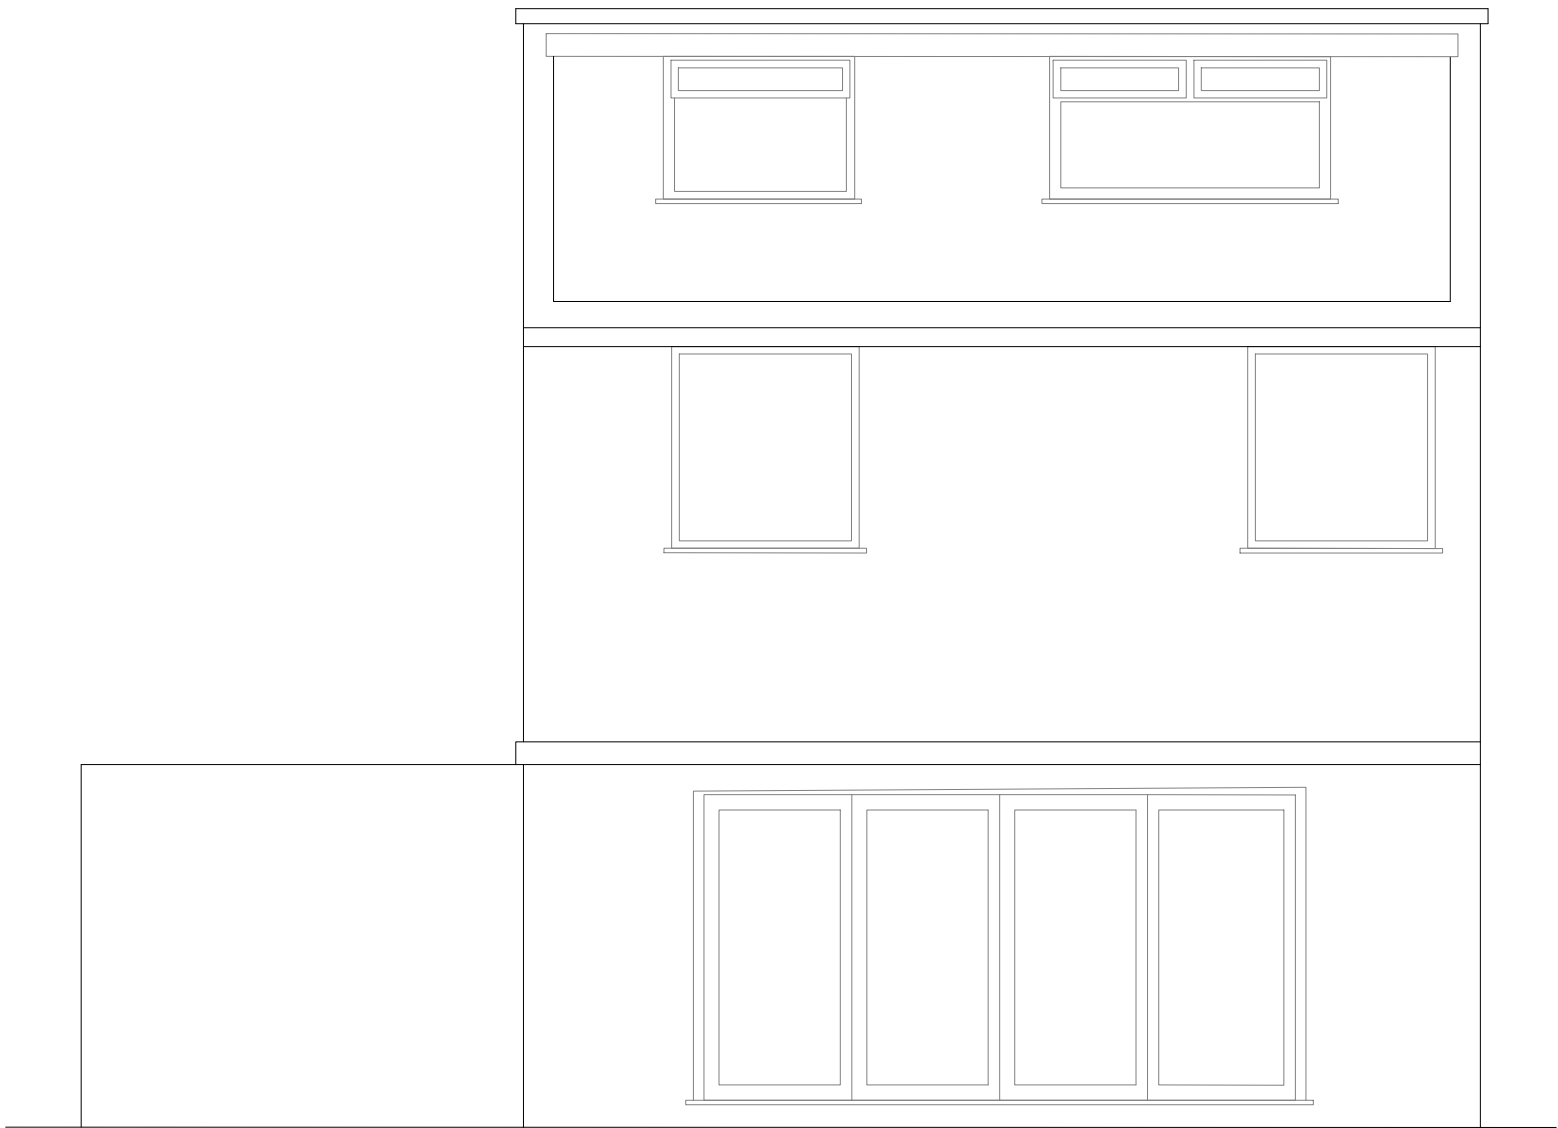

REAR EXISTING

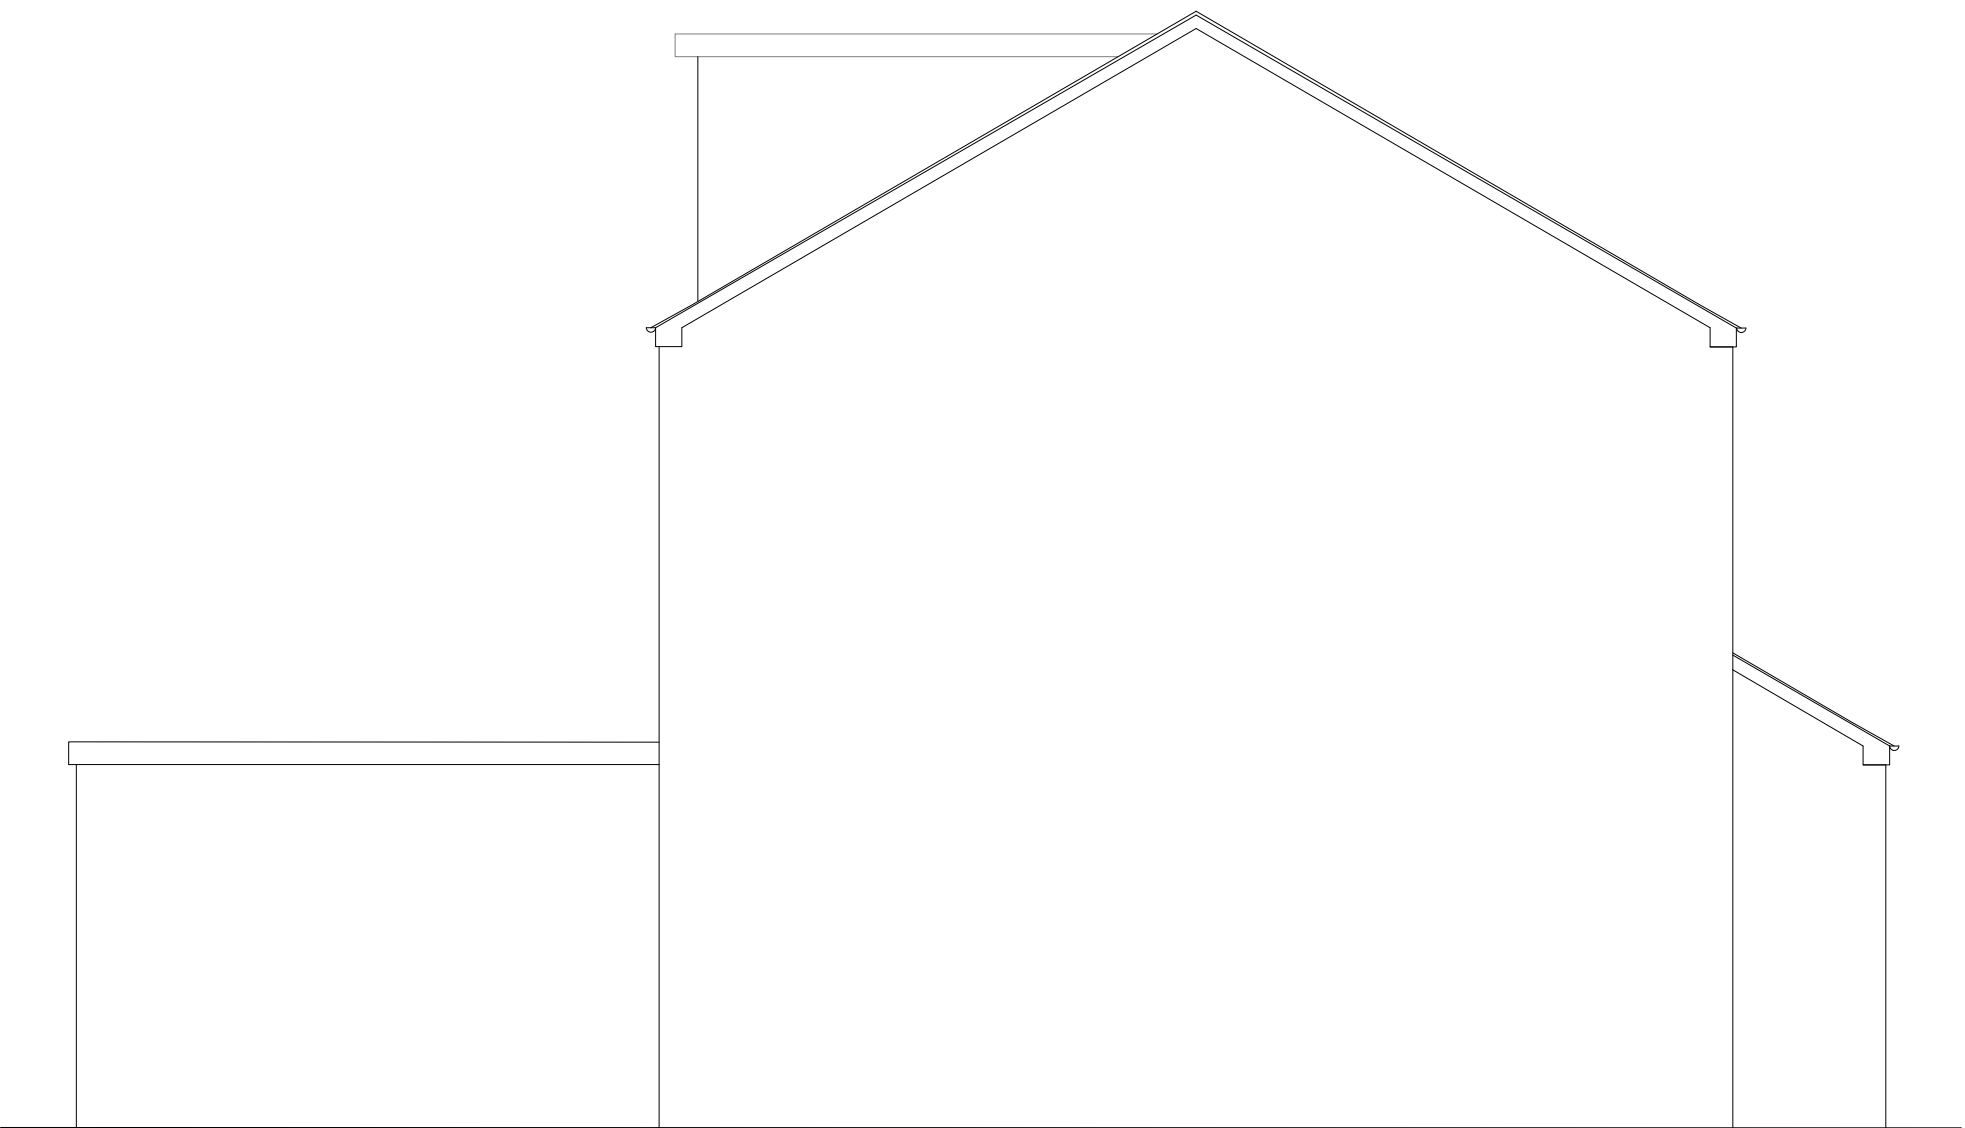

SIDE EXISTING

